DEPARTMENT OF ENVIRONMENT AND NATURAL RESOURCES
DIVISION OF ENVIRONMENTAL HEALTH
ON-SITE WASTEWATER SECTION

Sheet ___ of ___
PROPERTY ID #: _____
COUNTY: _____

SOIL/SITE EVALUATION
for ON-SITE WASTEWATER SYSTEM

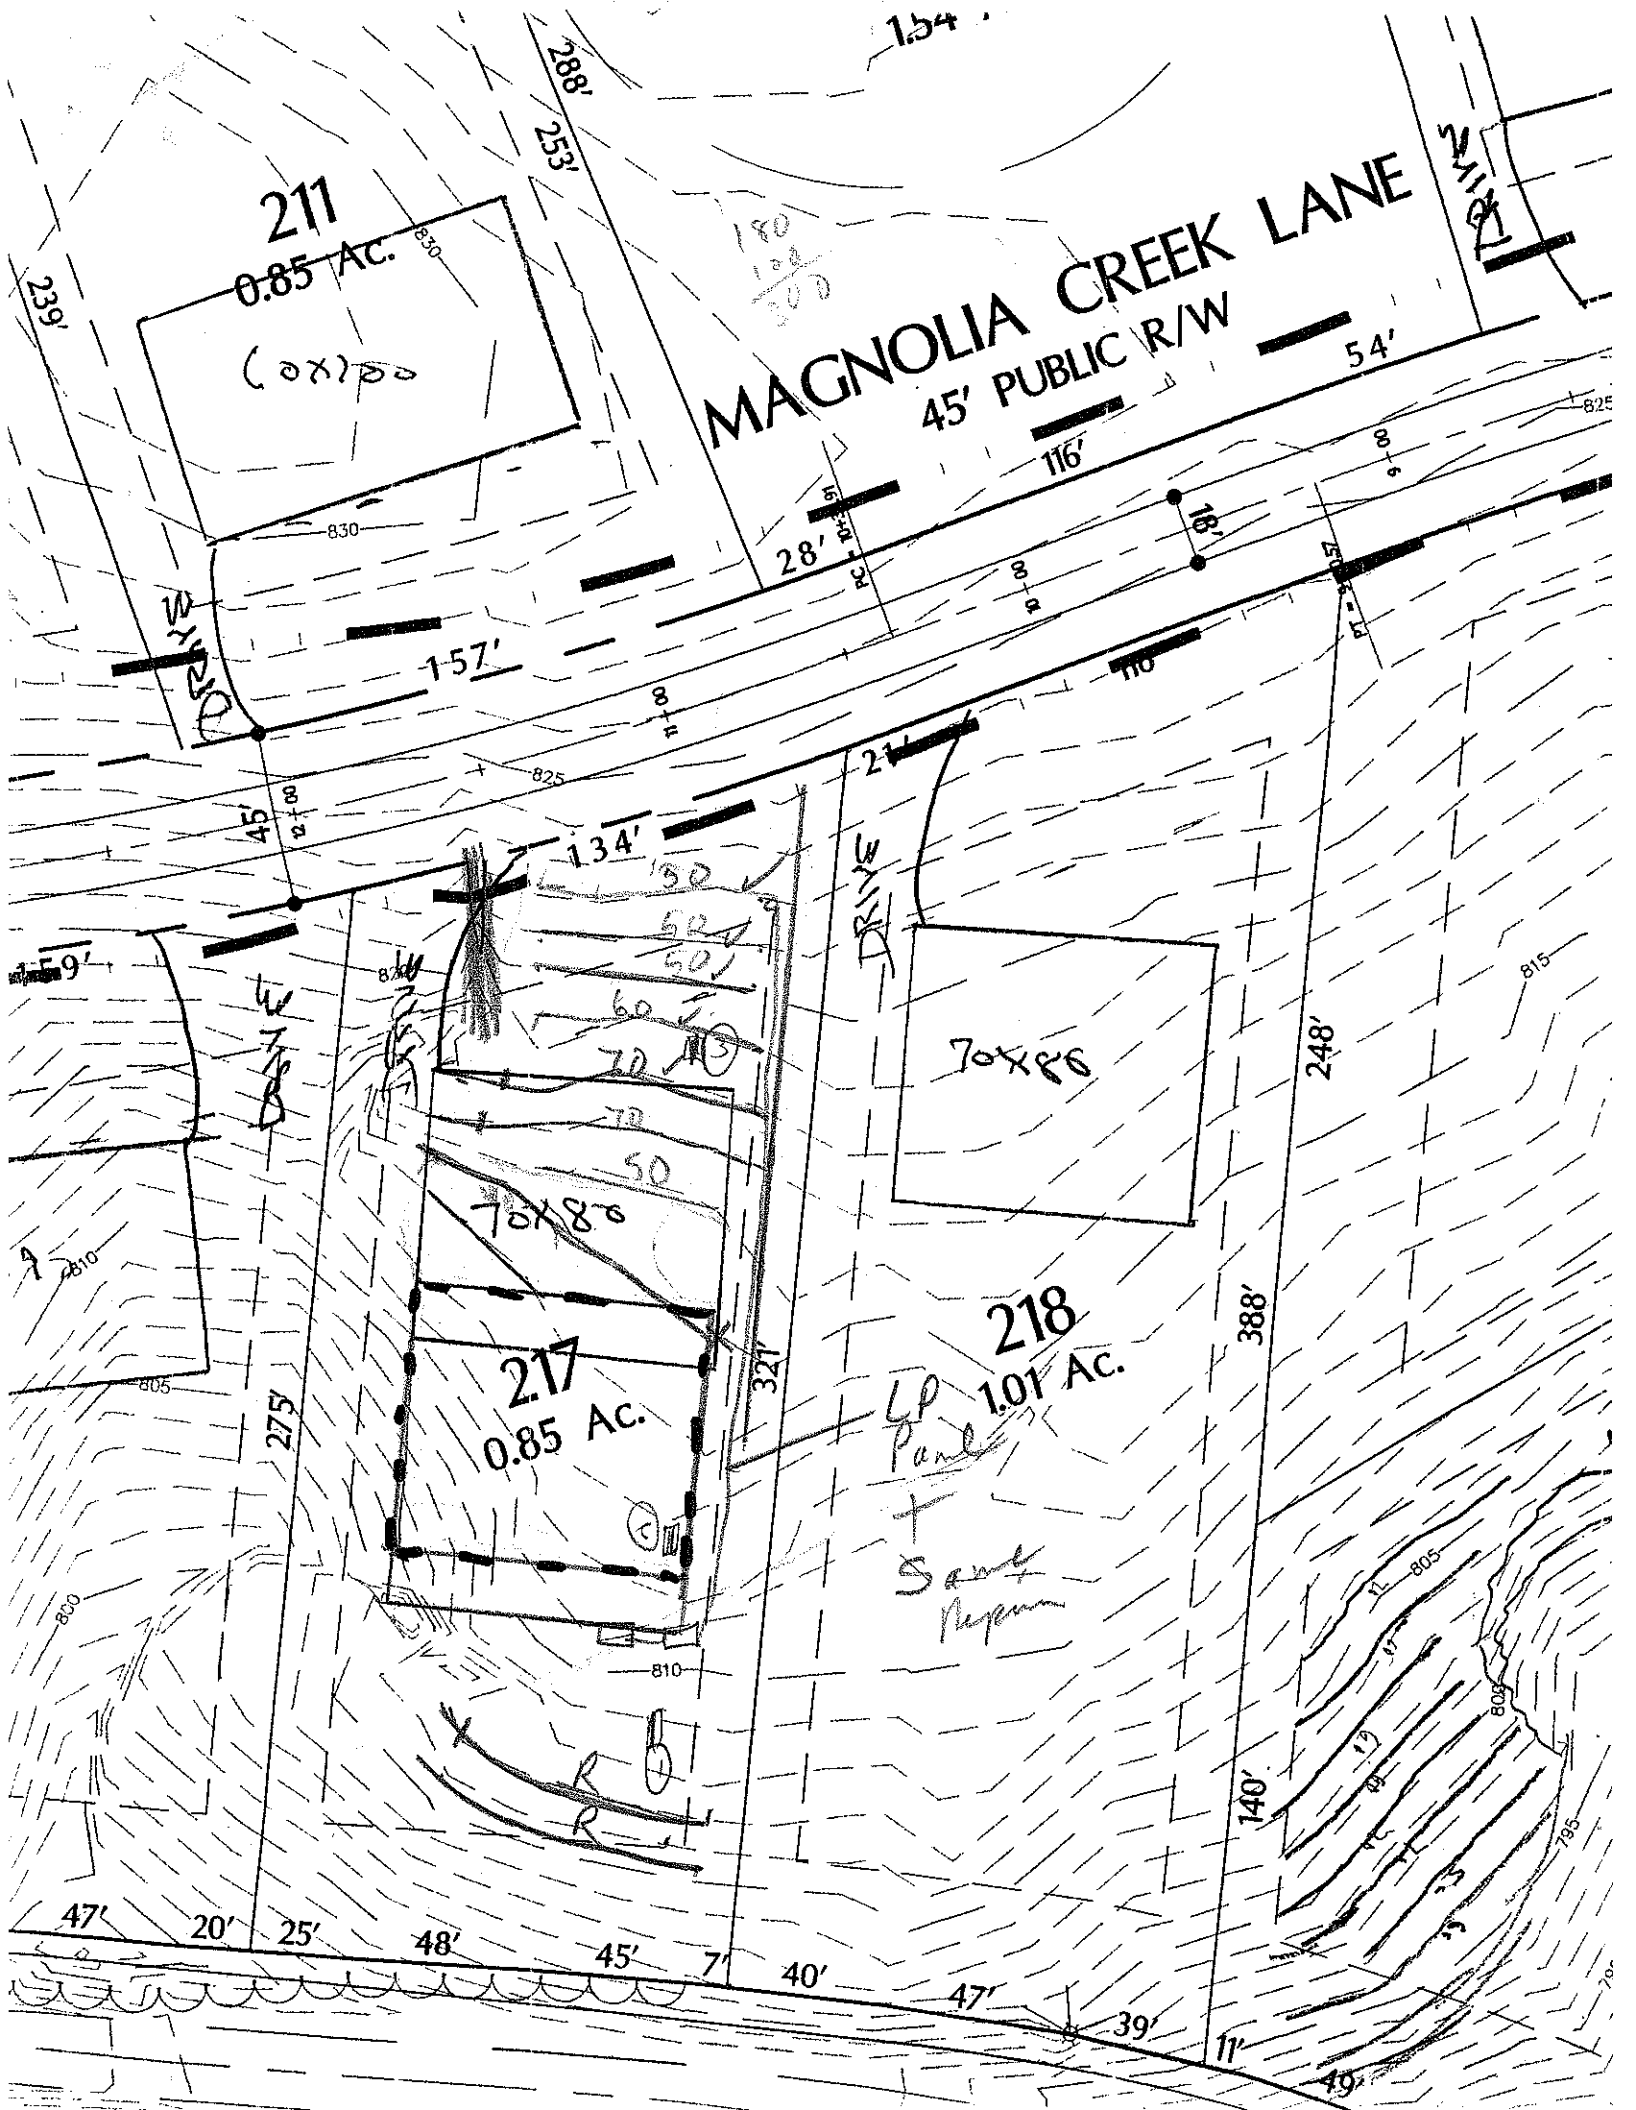
OWNER: _____ APPLICATION DATE _____
ADDRESS: _____ DATE EVALUATED: _____
PROPOSED FACILITY: _____ PROPOSED DESIGN FLOW (.1949): _____ PROPERTY SIZE: _____
LOCATION OF SITE: lot 217 farms PROPERTY RECORDED: _____
WATER SUPPLY: ☐ Private ☐ Public ☐ Well ☐ Spring ☐ Other _____
EVALUATION METHOD: ☐ Auger Boring ☐ Pit ☐ Cut
TYPE OF WASTEWATER: ☐ Sewage ☐ Industrial Process ☐ Mixed

PROFILE #	.1940 LANDSCAPE POSITION/ SLOPE %	HORIZON DEPTH (IN.)	SOIL MORPHOLOGY (.1941) .1941 STRUCTURE/ TEXTURE	.1941 CONSISTENCE/ MINERALOGY	OTHER PROFILE FACTORS .1942 SOIL WETNESS/ COLOR	.1943 SOIL DEPTH	.1956 SAPRO CLASS	.1944 RESTR HORIZ	PROFILE CLASS & LTAR
1		0-7	BCL WFSSK	fri SSSP					PS .3
		7-26	RC MFSSK	fri S,P/SSSP					
		26-48	RCL MWFSSK	fri SSSP	few SAP				
2		0-24	RC SBK	fi SP					PS .3
		24-48	RCL MFSBK	fri SSSP					
3		0-6	RBCL WFSSK	fri SSSP					PS .3+
		6-32	YRCL MWFSBK	fr SSSP					
		32-50	RYFSL SAP	WSSK/M fr SSSP					
4									

DESCRIPTION	INITIAL SYSTEM	REPAIR SYSTEM
Available Space (.1945)		
System Type(s)		
Site LTAR		

OTHER FACTORS (.1946): _____
SITE CLASSIFICATION (.1948): _____
EVALUATED BY: _____
OTHER(S) PRESENT: _____

COMMENTS: _____


MAGNOLIA CREEK LANE
45' PUBLIC R/W
211
0.85 Ac.
(0x)80
217
0.85 Ac.
218
1.01 Ac.
70x80
70x80
239'
288'
253'
157'
134'
116'
54'
28'
110'
248'
388'
275'
321'
140'
47'
20'
25'
48'
45'
7'
40'
47'
39'
11'
49'