DEPARTMENT OF ENVIRONMENT AND NATURAL RESOURCES
DIVISION OF ENVIRONMENTAL HEALTH
ON-SITE WASTEWATER SECTION

Sheet ___ of ___
PROPERTY ID #: _____
COUNTY: _____

SOIL/SITE EVALUATION
for ON-SITE WASTEWATER SYSTEM

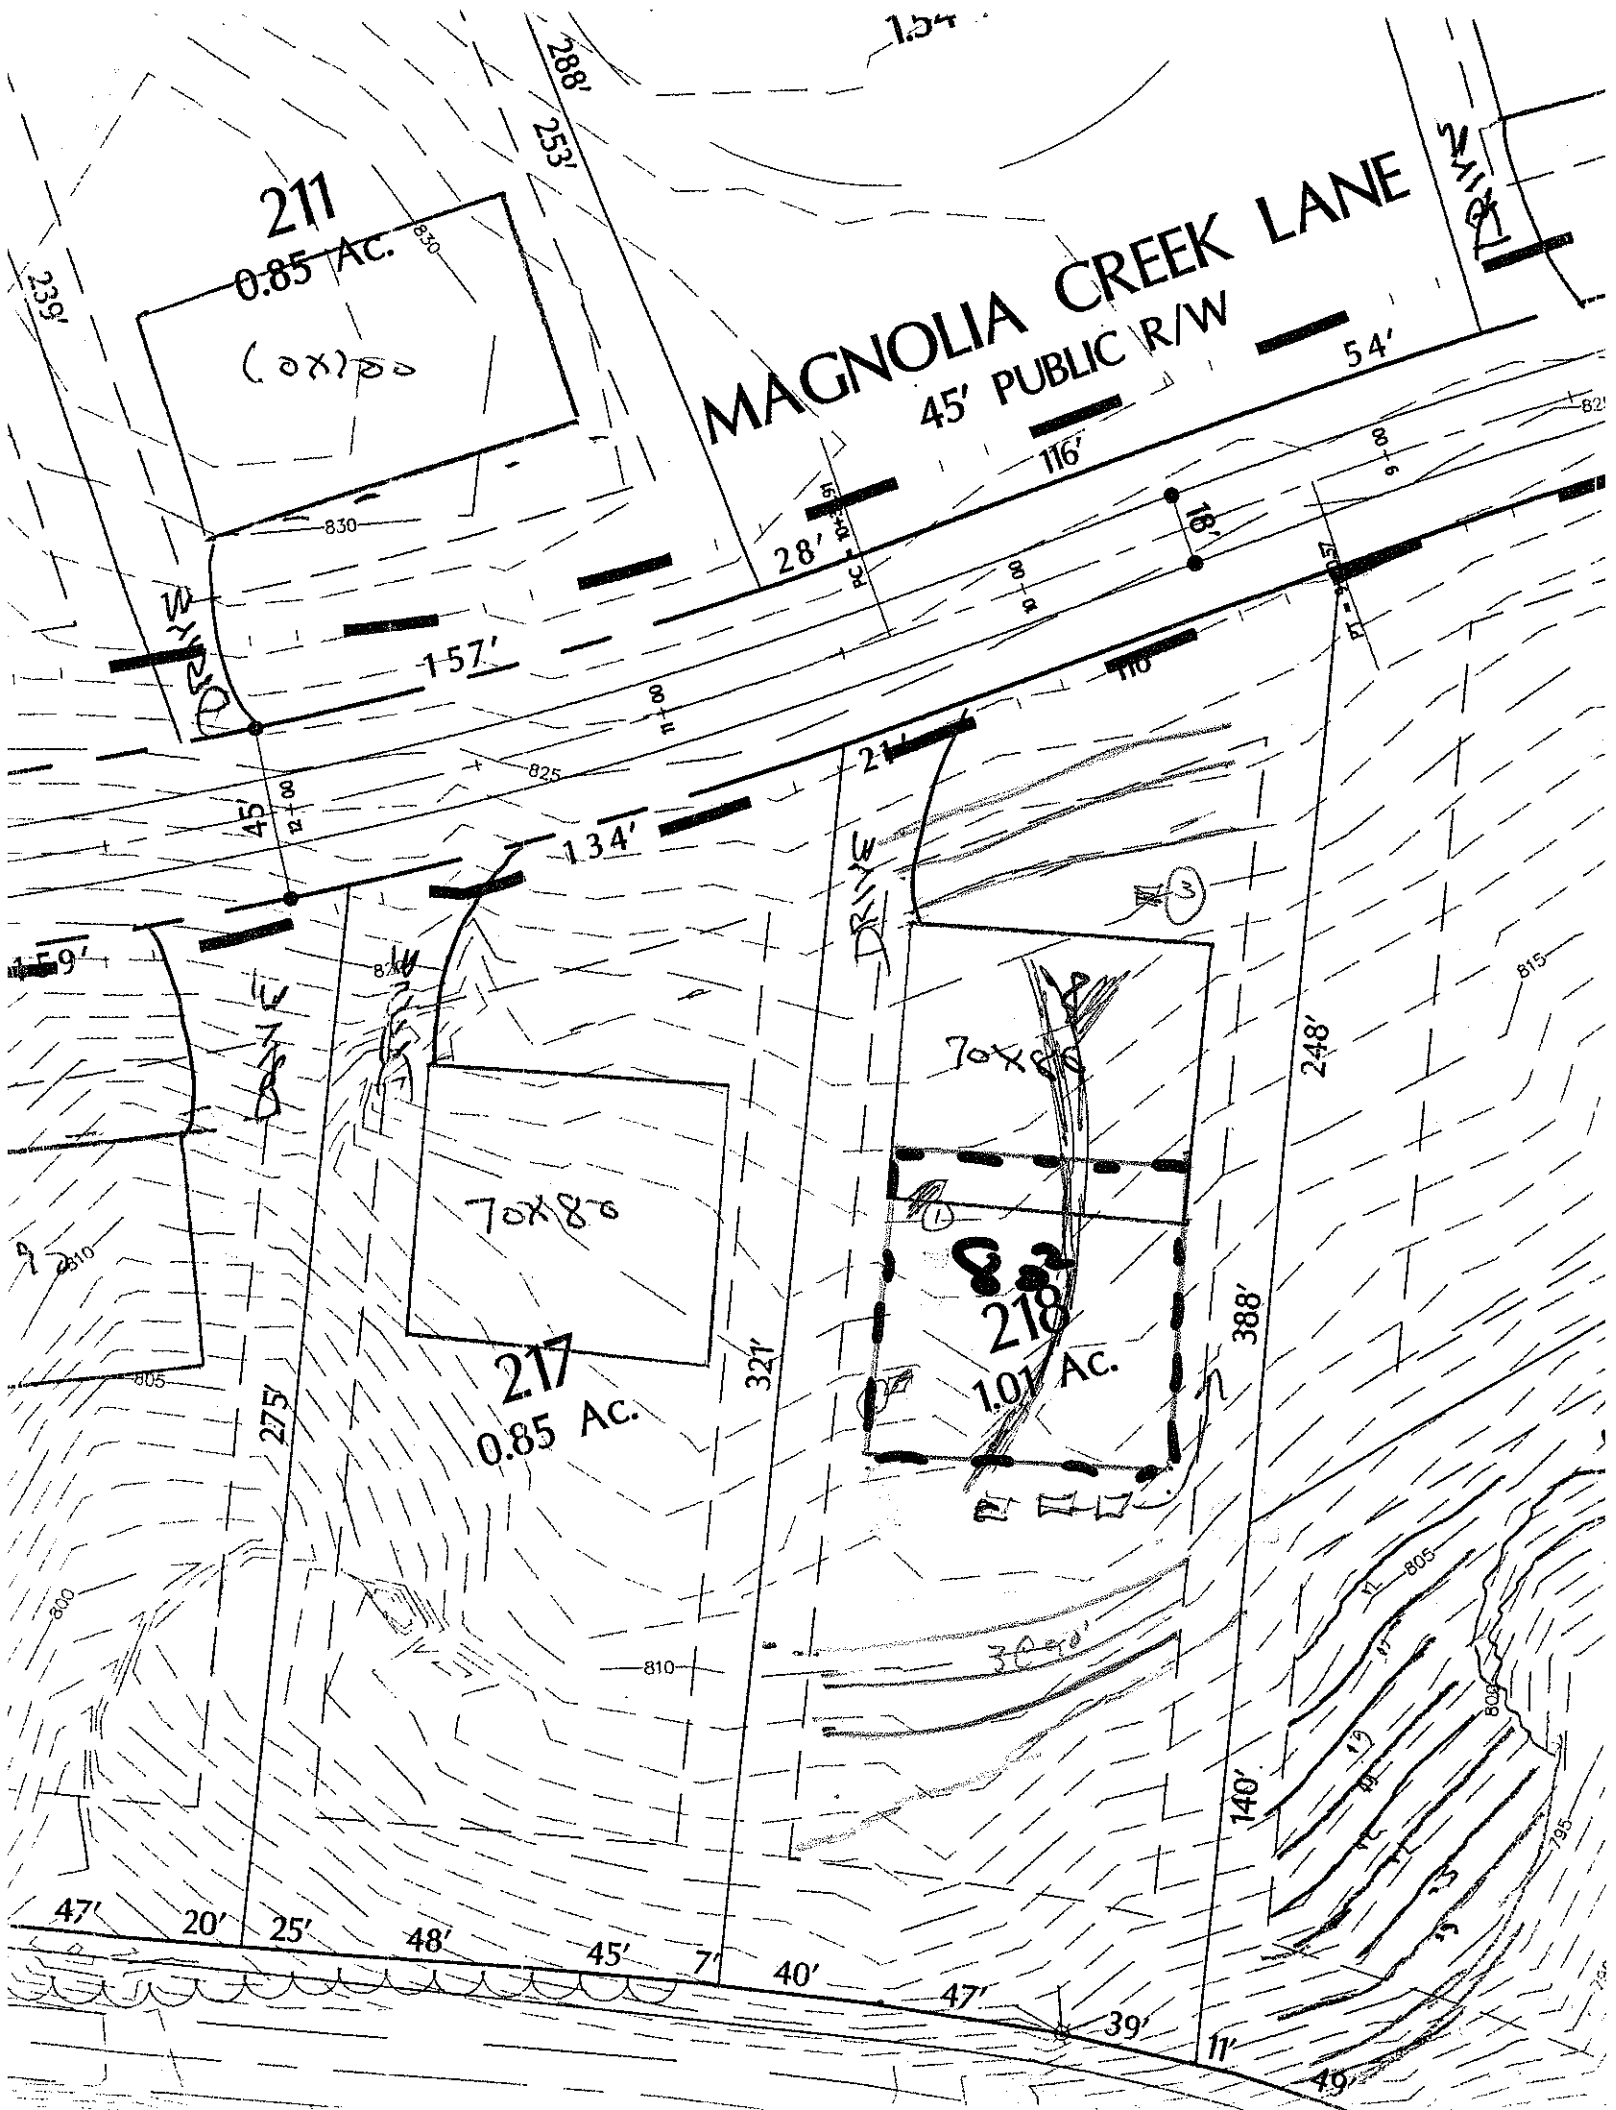
OWNER: _____ APPLICATION DATE _____
ADDRESS: _____ DATE EVALUATED: _____
PROPOSED FACILITY: _____ PROPOSED DESIGN FLOW (.1949): _____ PROPERTY SIZE: _____
LOCATION OF SITE: lot 218 PROPERTY RECORDED: _____
WATER SUPPLY: ☐ Private ☐ Public ☐ Well ☐ Spring ☐ Other _____
EVALUATION METHOD: ☐ Auger Boring ☐ Pit ☐ Cut
TYPE OF WASTEWATER: ☐ Sewage ☐ Industrial Process ☐ Mixed

PROFILE #	.1940 LANDSCAPE POSITION/ SLOPE %	HORIZON DEPTH (IN.)	SOIL MORPHOLOGY (.1941) .1941 STRUCTURE/ TEXTURE	SOIL MORPHOLOGY (.1941) .1941 CONSISTENCE/ MINERALOGY	OTHER PROFILE FACTORS .1942 SOIL WETNESS/ COLOR	.1943 SOIL DEPTH	.1956 SAPRO CLASS	.1944 RESTR HORIZ	PROFILE CLASS & LTAR
1		0-26	RC SOM	fr. sss p					PS .3
		26-46	RCL MFSBK	fr. sss p					
2		0-4	BSCL WFSBK	fr. sss p	few fine	SHP			PS .3
		4-26	RC MFBK	fr. s, p					
		26-49	YRC/SCL WFSBK	fr. sss p					
3		0-22	RC SOM	fr. sss p	few SHP				PS .3
		22-53	RCL MFSBK	fr. sss p					
4									

DESCRIPTION	INITIAL SYSTEM	REPAIR SYSTEM
Available Space (.1945)		
System Type(s)		
Site LTAR		

OTHER FACTORS (.1946): _____
SITE CLASSIFICATION (.1948): _____
EVALUATED BY: _____
OTHER(S) PRESENT: _____

COMMENTS: _____


MAGNOLIA CREEK LANE
45' PUBLIC R/W
211
0.85 Ac.
(0x)80
217
0.85 Ac.
70x80
218
1.01 Ac.
70x80
288'
253'
232'
54'
116'
157'
134'
159'
248'
275'
321'
388'
140'
47'
20'
25'
48'
45'
7'
40'
47'
39'
11'
49'
830
825
820
815
810
805
800
795
790