
EXHIBIT MAP


THE FARMS PHASE 3, MAP 2
PLAT BOOK 46, PAGE 79
LOT 448

LEGEND
- RIGHT OF WAY
- PROPOSED HOUSE FOUNDATION
- PROPOSED DRIVE/PORCH
- EDGE OF PAVEMENT

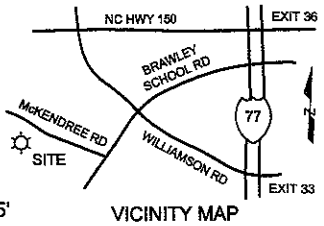

VICINITY MAP
(NOT TO SCALE)

L6 S03°03'26"W 18.95'
L9 S35°42'42"W 16.45'

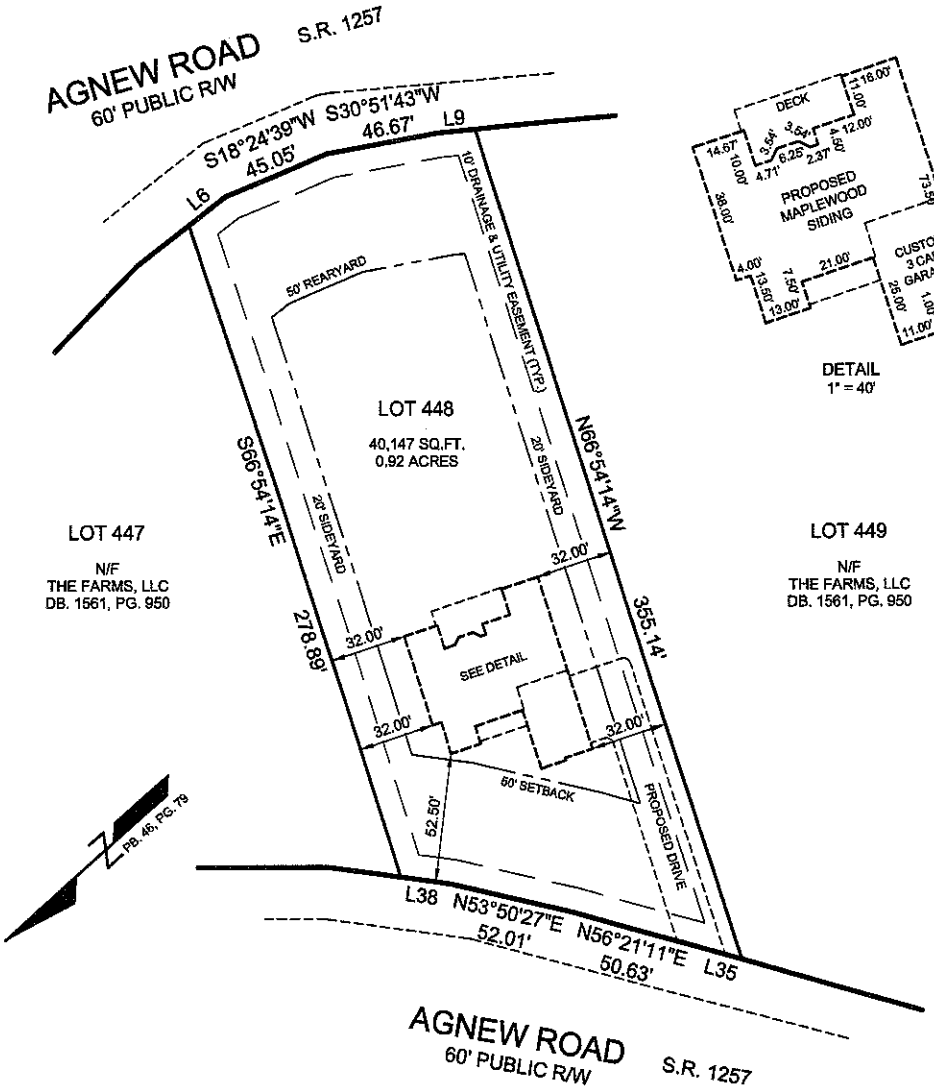

DETAIL
1" = 40'

L35 N56°51'25"E 21.95'
L38 N48°37'59"E 21.85'

Acknowledgement Of
Plans Submittal ONLY
Date 11/14/06
Date

SUMMIT LAND SURVEYING COMPANY 18716 W. CATAWBA AVENUE CORNELIUS, NC 28031 (704) 895-0955	PREPARED FOR T. WHELAN HOMES, INC. 400 AGNEW ROAD DAVIDSON TOWNSHIP IREDELL COUNTY NORTH CAROLINA AUGUST 16, 2006	GRAPHIC SCALE 0' 30' 60' 1" = 60' JOB NO. 06-1098 DWG NO. 46-79-448