IREDELL COUNTY HEALTH DEPARTMENT
ENVIRONMENTAL HEALTH DIVISION
Application For Improvement Permit

ALL items on this application form must be completed before Health Department can begin work. One application must be completed by the property owner or agent for each (proposed) site.

PERSONAL INFORMATION:

Applicant	Phone #	Mailing Address	City	State	Zip Code
Crescent Resc LLC	560-1185	400 S. Tryon St. Ste 1300	Char	NC	28201
Same					
Current Property Owner		Mailing Address	City	State	Zip Code

PROPERTY INFORMATION:

(Proposed) Subdivision Name	(Proposed) Lot #	(Proposed) Block/Section #	State Road #
The Farms Amenity Site			

(Proposed) Water Supply: Public, Private Well	**Preliminary Plat Approval Date** (DEVELOPERS ONLY)	Tax Map #
Community Well		

Specific Directions to Property _____

TYPE OF FACILITY: (use check (X) or number as appropriate)

House _____ Mobile Home _____ Commercial X? Amenity Site 1580 SqFt No. Bedrooms _____ No. Baths _____

No. Persons or Employees (commercial only) _____ Basement _____ Basement with Plumbing _____

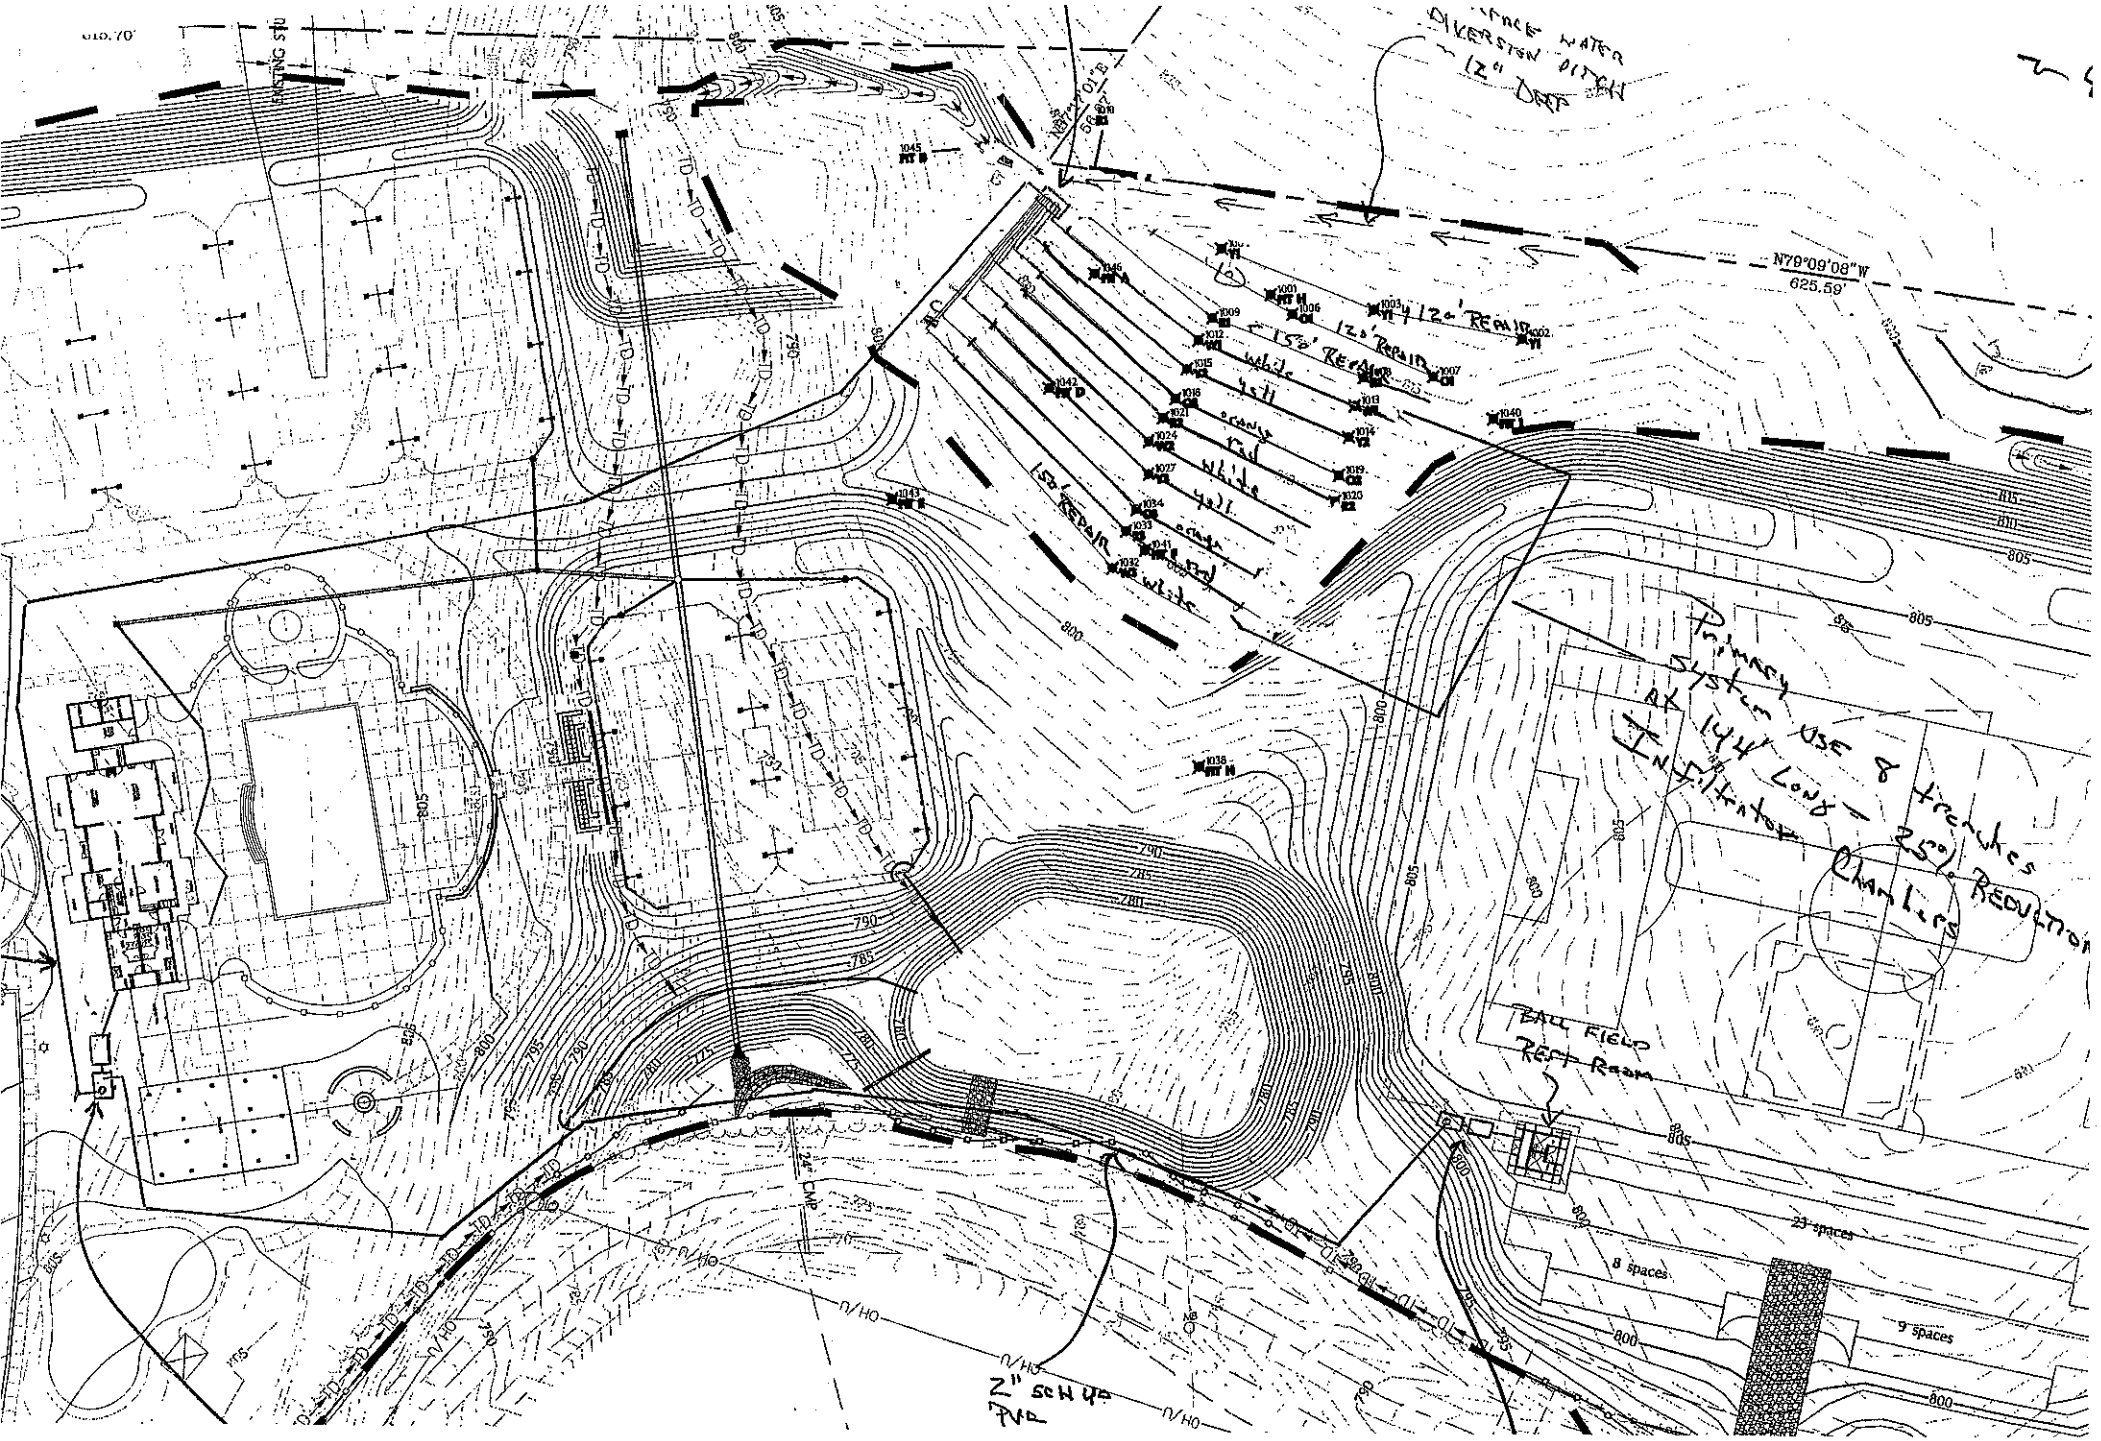
Crawl Space _____ Concrete Slab X Garbage Disposal _____ Jaccuzi or spa _____

COVENANT AND SIGNATURE:

I hereby make application to the Iredell County Health Department for a soils/site evaluation of the property described above. This evaluation is to be conducted for the sole purpose of obtaining a septic system Improvement Permit. I hereby authorize Iredell County Health Department representatives to go onto the above property for purposes of conducting this evaluation. I understand that, by state law, any Improvement Permit issued on the above property may be voided if substantial changes are made to the designated sewage system site. The issuance of an Improvement Permit by the Iredell County Health Department does not relieve me from compliance with all other relevant state/local laws or regulations. As owner or authorized agent, I covenant that the contents of this application are true and represent the maximum facilities intended to be placed on this property to my knowledge to date.

I understand that any Improvement Permit issued on the above property is valid for five (5) years from the issuance date and is subject to revocation if the above described site plans or intended use changes.

12-17-02 DATE _____ SIGNATURE OF OWNER/AUTHORIZED AGENT


SURFACE WATER DIVERSION DITCH 12" DEEP
N79°09'08"W 625.59'
15s REPAIR
12s REPAIR
15s REPAIR
12s REPAIR
Primary System use 8 trenches at 144' Long 1 25% REDUCTION IN Filtration Length
BALL FIELD REST Room
23 spaces
8 spaces
9 spaces
2" SCH 40 PVC
24" CMP