IREDELL COUNTY HEALTH DEPARTMENT


ENVIRONMENTAL HEALTH DIVISION

PAGE 2: *SITE PLAN WORKSHEET*

SEE THE "SAMPLE SITE PLAN" BELOW. *INCOMPLETE SITE PLANS WILL BE RETURNED TO YOU FOR COMPLETION AND MAY RESULT IN A DELAY IN THE ISSUANCE OF YOUR SEPTIC SYSTEM PERMIT!!*

Place an (X) beside each item as you complete the site plan:

( ) **Property Line measurements are clearly identified**
( ) **All proposed structures are indicated**
( ) **Front and side setbacks from property line**
( ) **Preferred driveway location and well location**
( ) **Area you prefer your septic system to be placed**
( ) **North arrow, or other sufficient indicator of direction**

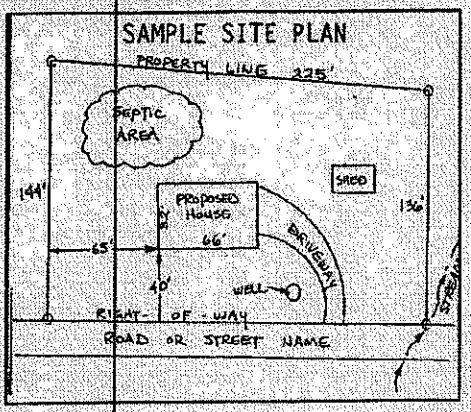

Circle N/A on the following if appropriate:

Location of septic systems and wells within 100' of your property	**N/A**
Location of easements and rights of ways on your property	**N/A**
Location of any designated wetlands on the property	**N/A**


USE THIS SPACE TO DRAW YOUR SITE PLAN

Show: proposed house or business footprint, wells, water lines, patios, pools and decks, and any other item that will occupy space on the site

See Attached Plan

Signature: _____ 4/17/25

Property owner or owner's legal representative signature (SIGNATURE REQUIRED) **DATE**

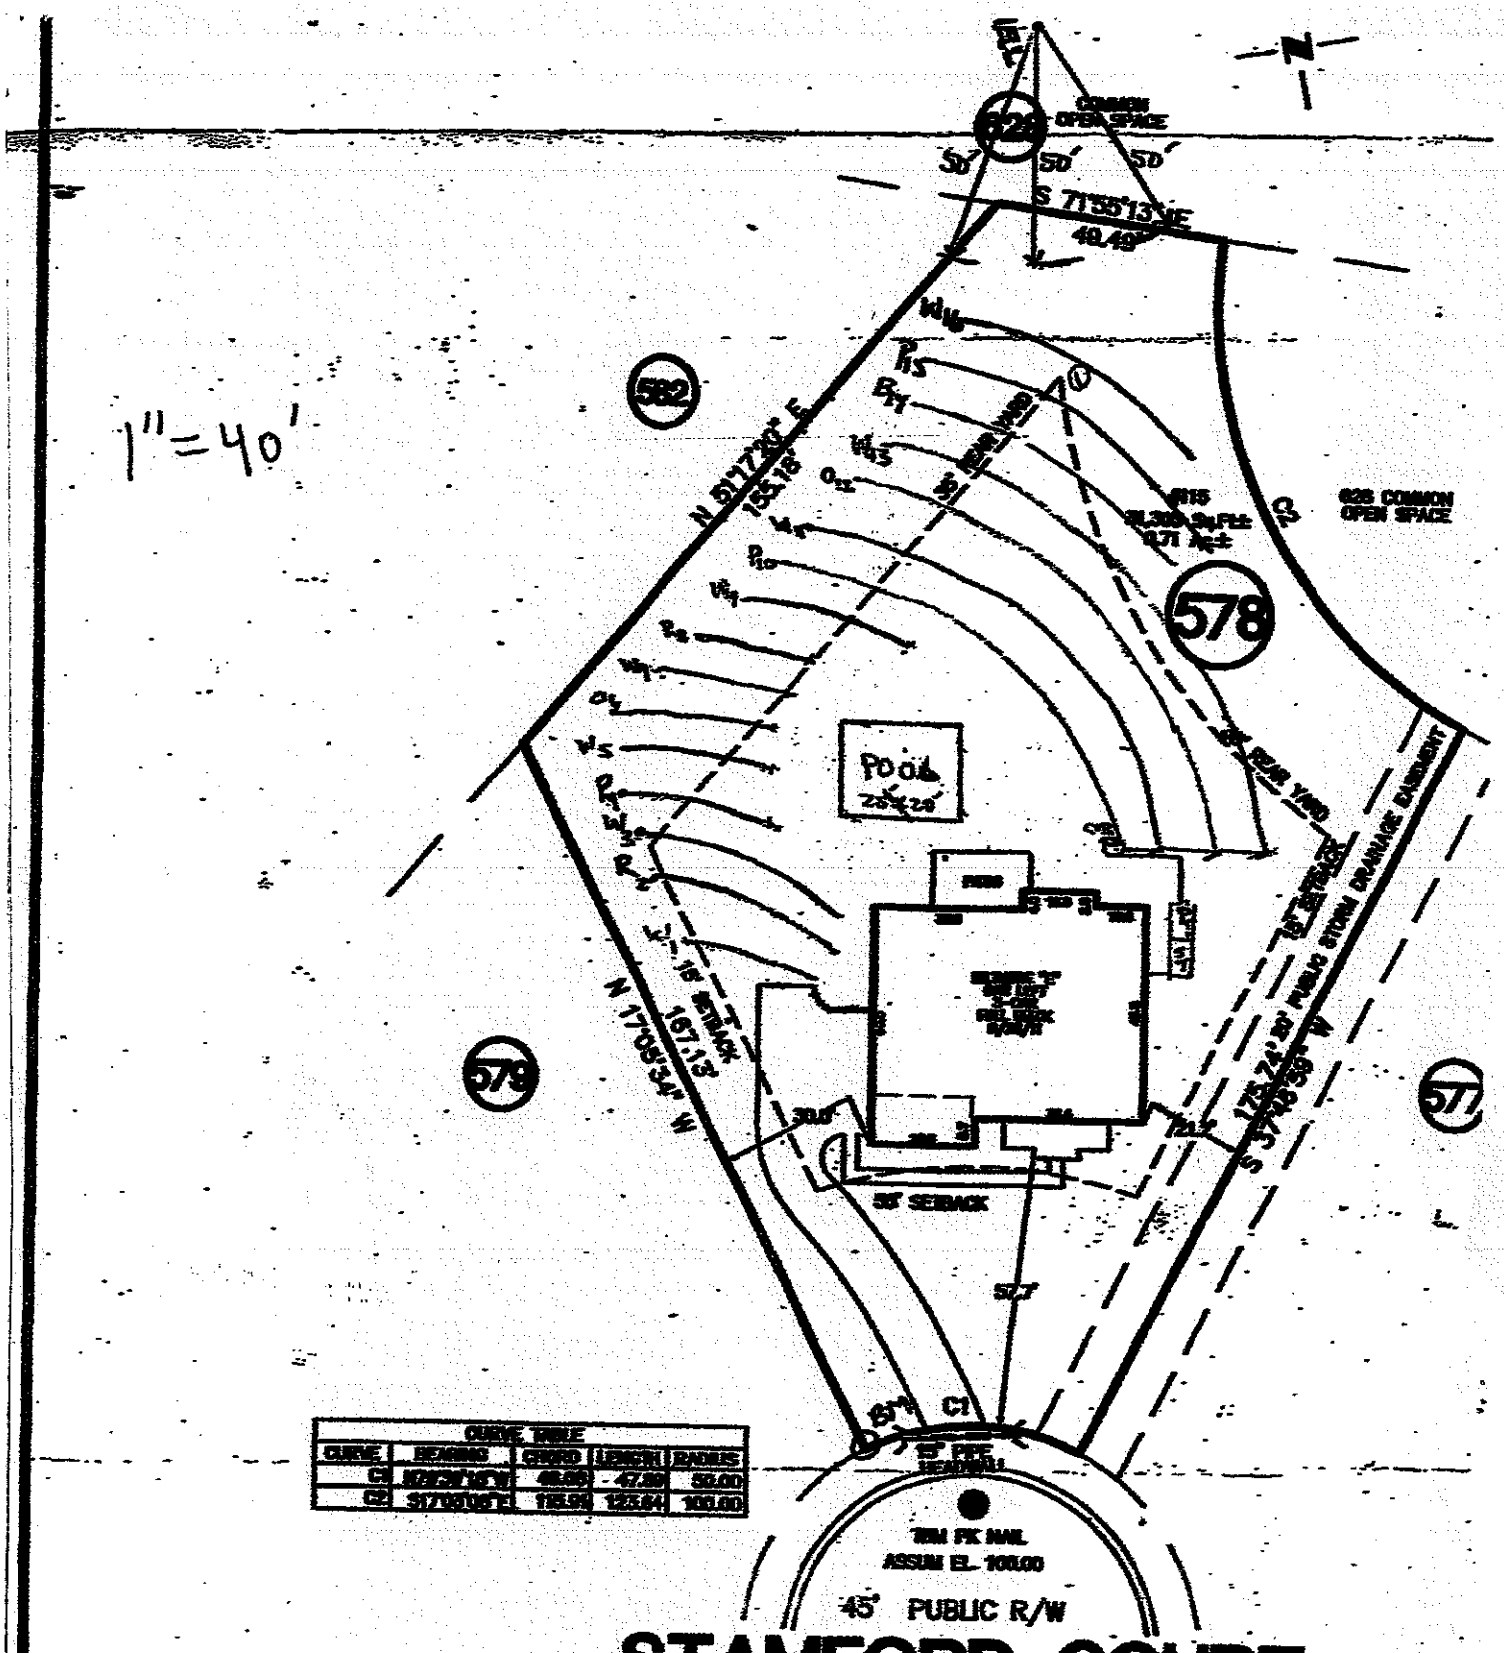

CURVE TABLE				
CURVE	BEARING	CHORD	LENGTH	RADIUS
C1	N26°34'16"W	46.06'	47.89'	50.00'
C2	S17°05'34"E	116.09'	125.64'	100.00'

REVISIC

REV. #	DATE	
REV. 1	12/5/11	REVIS
REV. 2	12/15/11	CHAN
REV. 3	3/8/12	FLIP

TH

NOTE:
ALL LOTS ARE SUBJECT TO A 10' DRAINAGE & UTILITY EASEMENT ALONG THE FRONT, REAR,

LEGEND– FIELD STAKES
HOUSE CORNER – HC – LIME GREEN
DRIVEWAY – DW – DARK BLUE