DEPARTMENT OF ENVIRONMENT AND NATURAL RESOURCES
DIVISION OF ENVIRONMENTAL HEALTH
ON-SITE WASTEWATER SECTION

Sheet ___ of ___
PROPERTY ID #: _____
COUNTY: _____

SOIL/SITE EVALUATION
for ON-SITE WASTEWATER SYSTEM

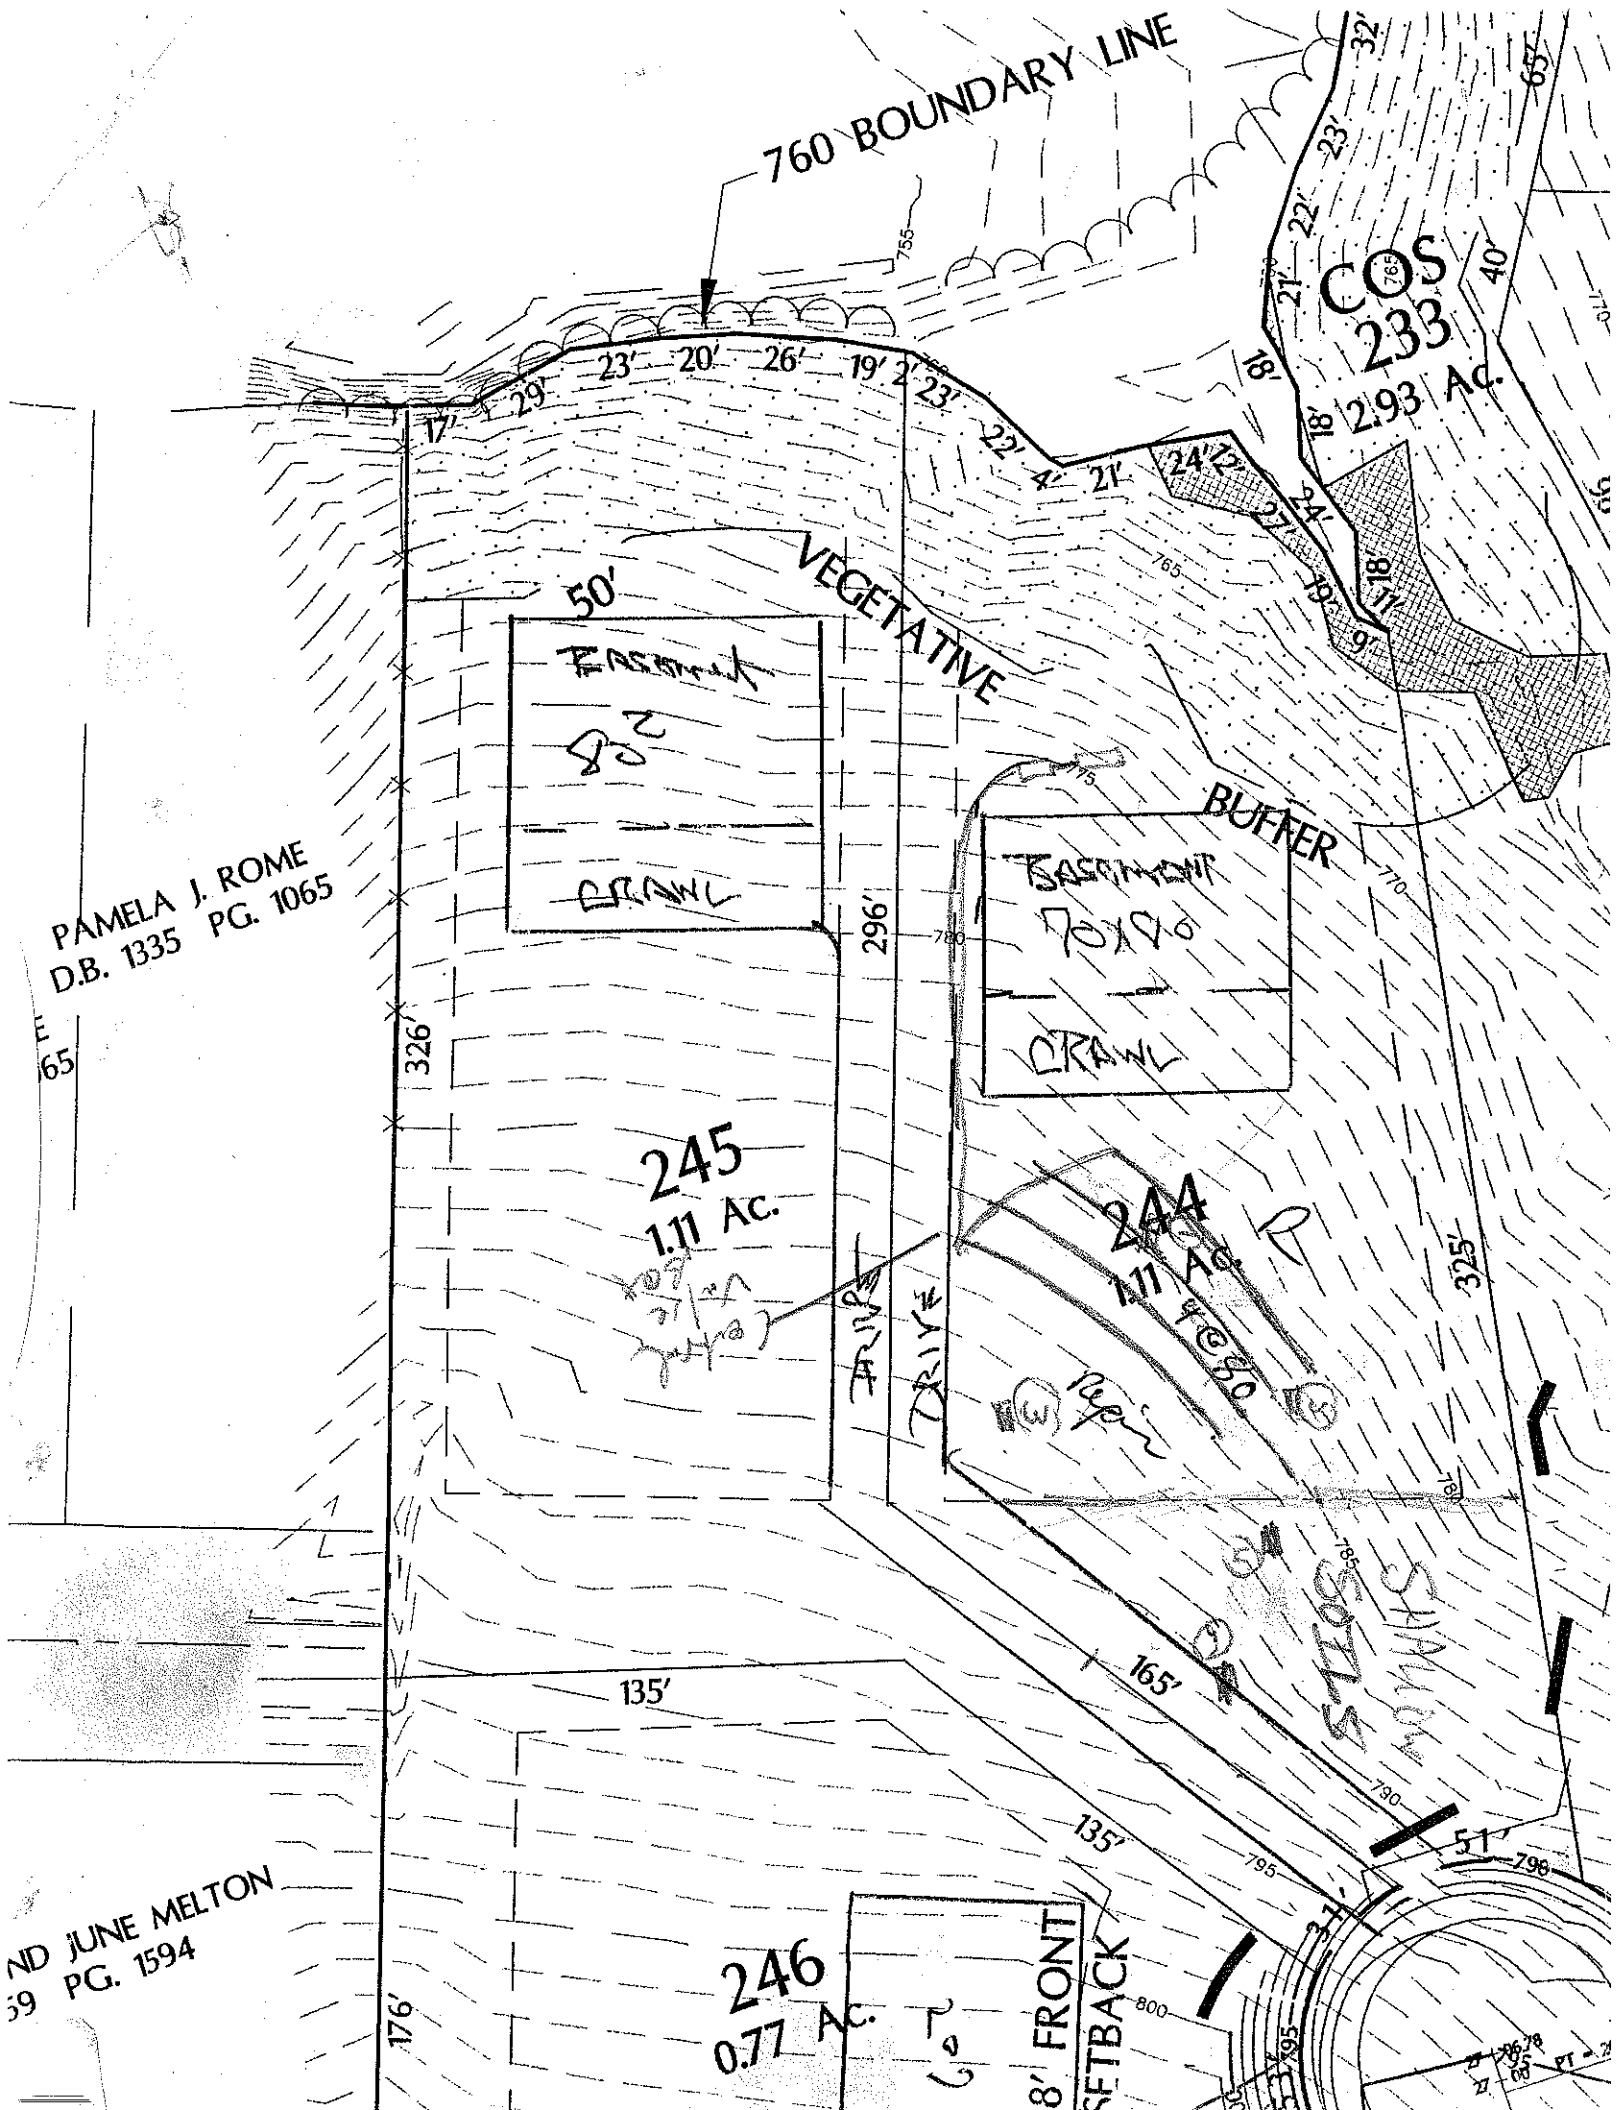
OWNER: _____ APPLICATION DATE _____
ADDRESS: _____ DATE EVALUATED: _____
PROPOSED FACILITY: _____ PROPOSED DESIGN FLOW (.1949): _____ PROPERTY SIZE: _____
LOCATION OF SITE: 102 244 Farms PROPERTY RECORDED: _____
WATER SUPPLY: ☐ Private ☐ Public ☐ Well ☐ Spring ☐ Other _____
EVALUATION METHOD: ☐ Auger Boring ☐ Pit ☐ Cut
TYPE OF WASTEWATER: ☐ Sewage ☐ Industrial Process ☐ Mixed

PROFILE #	.1940 LANDSCAPE POSITION/ SLOPE %	HORIZON DEPTH (IN.)	SOIL MORPHOLOGY (.1941) .1941 STRUCTURE/ TEXTURE	SOIL MORPHOLOGY (.1941) .1941 CONSISTENCE/ MINERALOGY	OTHER PROFILE FACTORS .1942 SOIL WETNESS/ COLOR	.1943 SOIL DEPTH	.1956 SAPRO CLASS	.1944 RESTR HORIZ	PROFILE CLASS & LTAR
1		0-4	BCL WR	fri SSSP					.5 .3
		4-9	CLC VFSW	fri SP	loam-brown SAP				
2		0-9	BCL WFSW	fr SSSP					.3 .25
		9-52	RC mfsw	fr/fr SP	fine SAP/w/Rock 20"				
3		0-44	Mix of C & Rock		brown-Gray				
4		0-10	BSCL WR	fr SSSP					.25
		10-44	RC SWX	fr SP	common YRock				

DESCRIPTION	INITIAL SYSTEM	REPAIR SYSTEM
Available Space (.1945)		
System Type(s)		
Site LTAR		

OTHER FACTORS (.1946): _____
SITE CLASSIFICATION (.1948): _____
EVALUATED BY: _____
OTHER(S) PRESENT: _____

COMMENTS: _____


760 BOUNDARY LINE
COS
233
2.93 Ac.
50'
VEGETATIVE
BUFFER
PAMELA J. ROME
D.B. 1335 PG. 1065
245
1.11 Ac.
244
1.11 Ac.
246
0.77 Ac.
135'
165'
135'
326'
296'
325'
176'
51'
37'
8' FRONT
SETBACK
ND JUNE MELTON
59 PG. 1594