DEPARTMENT OF ENVIRONMENT AND NATURAL RESOURCES
DIVISION OF ENVIRONMENTAL HEALTH
ON-SITE WASTEWATER SECTION

Sheet ___ of ___
PROPERTY ID #: _____
COUNTY: _____

SOIL/SITE EVALUATION
for ON-SITE WASTEWATER SYSTEM

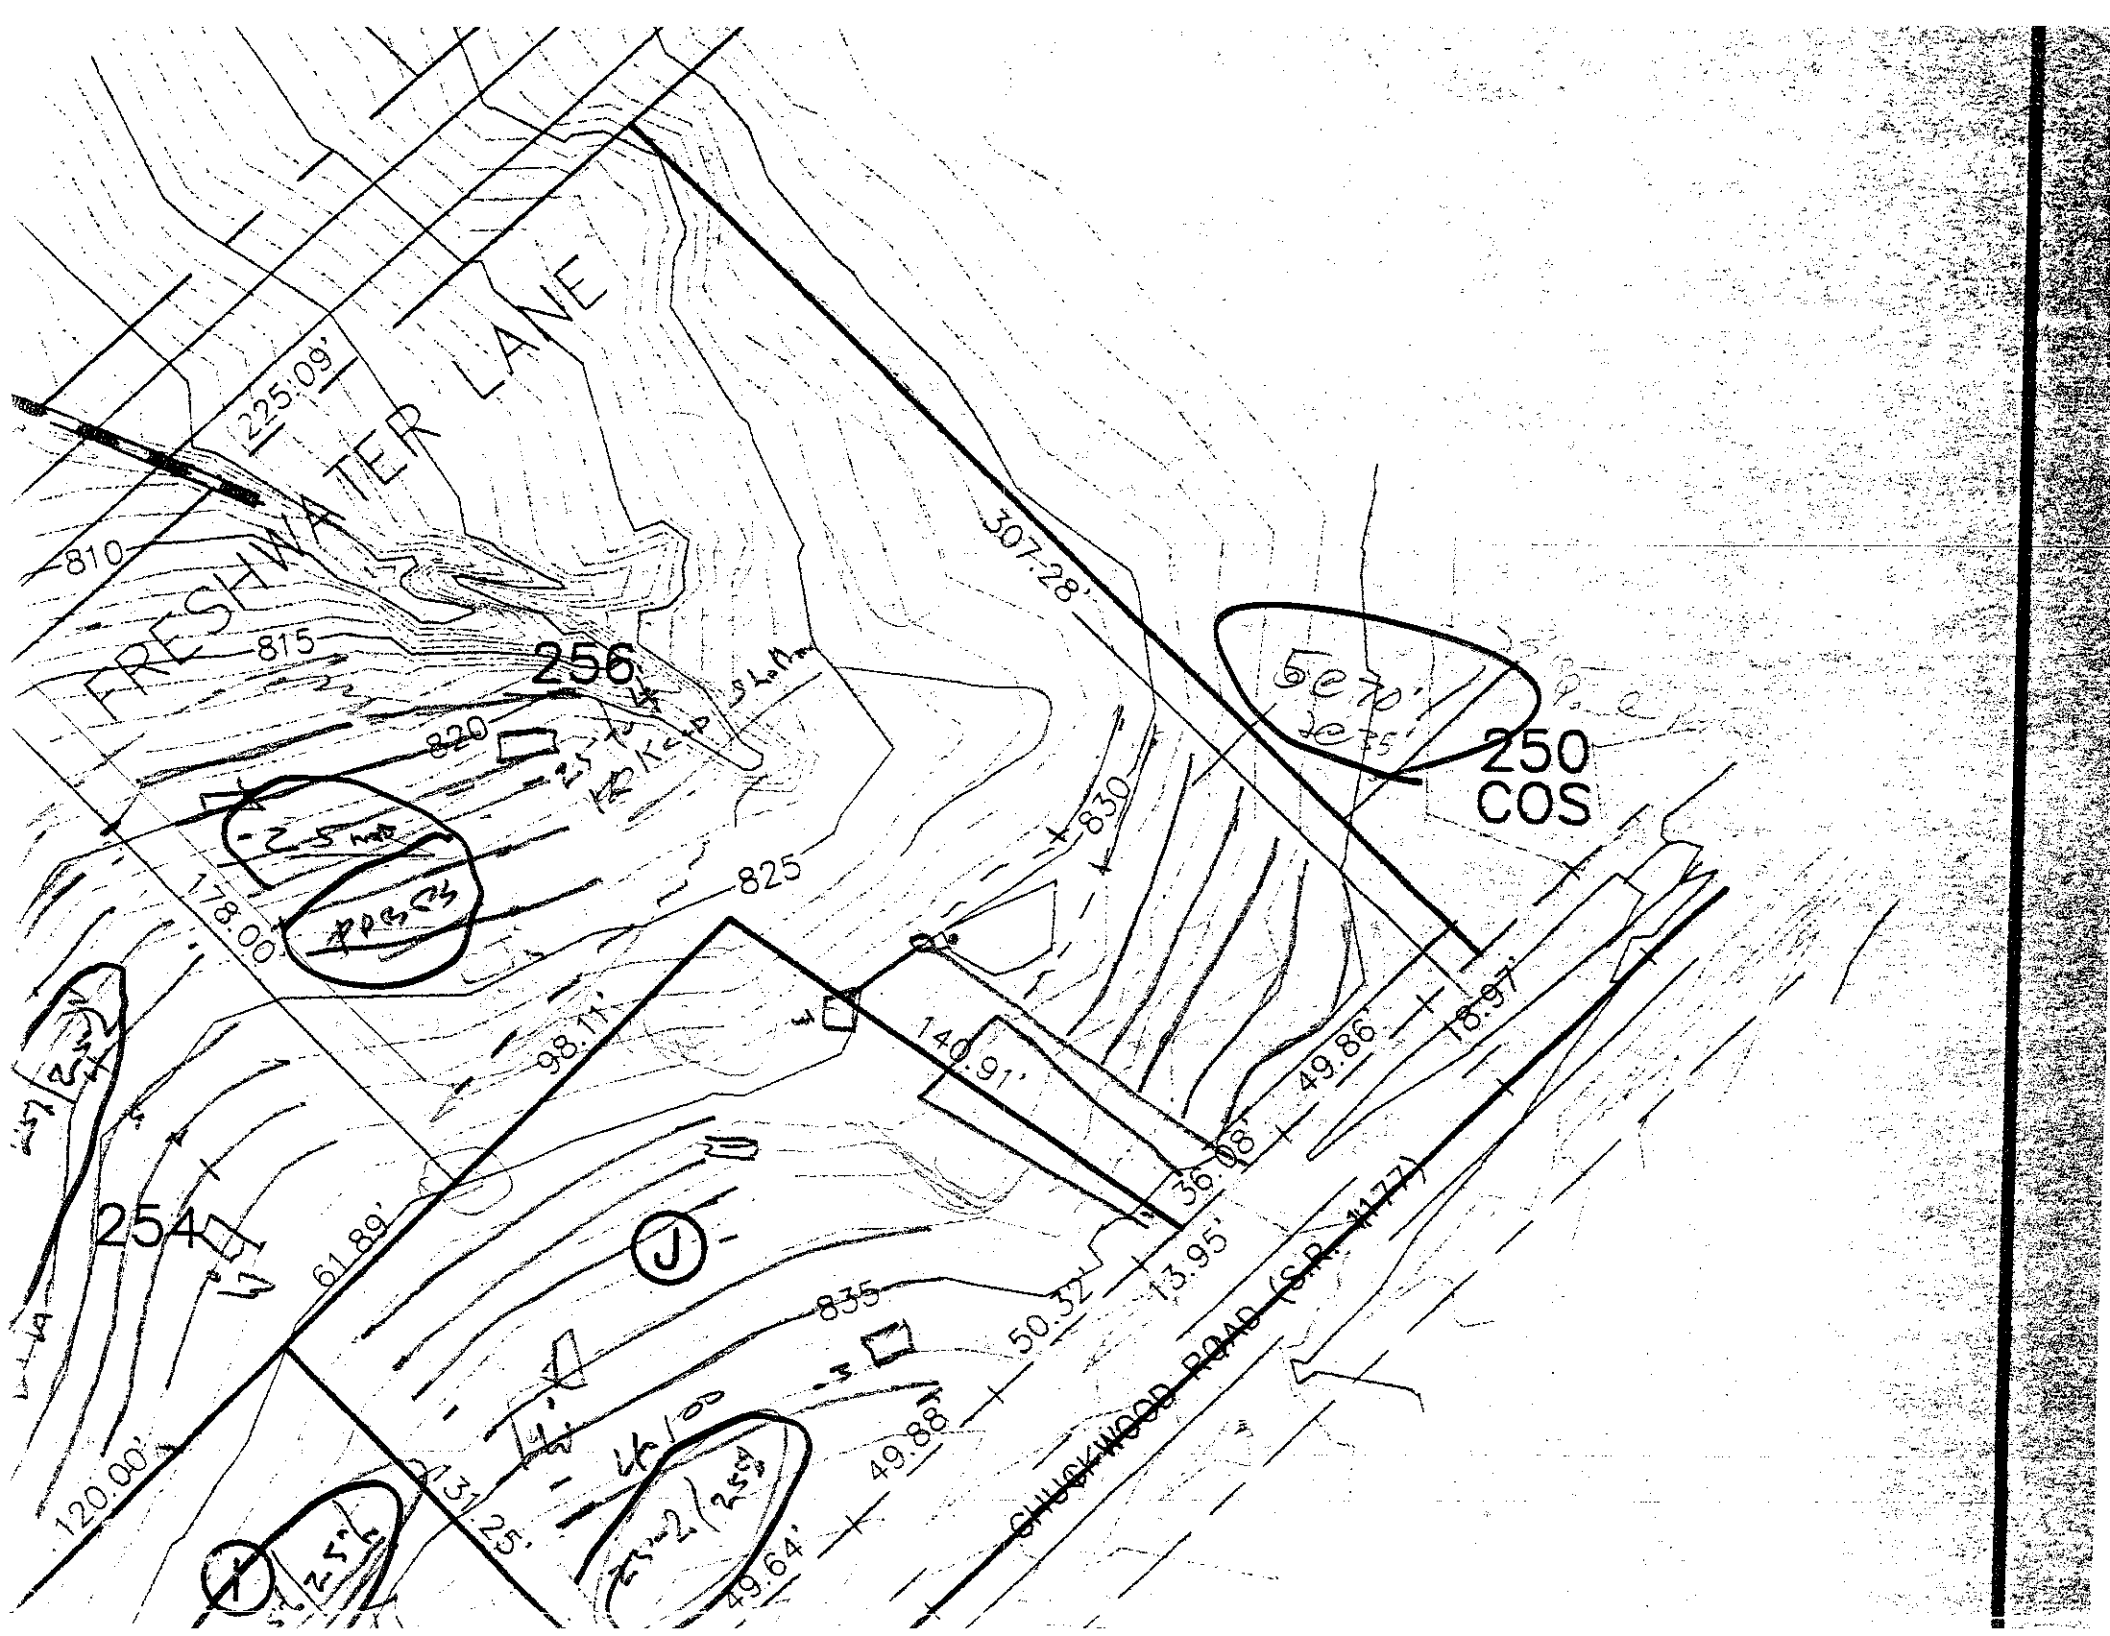
OWNER: _____ APPLICATION DATE _____
ADDRESS: _____ DATE EVALUATED: _____
PROPOSED FACILITY: _____ PROPOSED DESIGN FLOW (.1949): _____ PROPERTY SIZE: _____
LOCATION OF SITE: 256 Farms / EASEMENT FOR 240 PROPERTY RECORDED: _____
WATER SUPPLY: ☐ Private ☐ Public ☐ Well ☐ Spring ☐ Other _____
EVALUATION METHOD: ☐ Auger Boring ☐ Pit ☐ Cut
TYPE OF WASTEWATER: ☐ Sewage ☐ Industrial Process ☐ Mixed

PROFILE #	.1940 LAND-SCAPE POSITION/ SLOPE %	HORI-ZON DEPTH (IN.)	SOIL MORPHOLOGY (.1941) .1941 STRUCTURE/ TEXTURE	.1941 CONSISTENCE/ MINERALOGY	OTHER PROFILE FACTORS .1942 SOIL WETNESS/ COLOR	.1943 SOIL DEPTH	.1956 SAPRO CLASS	.1944 RESTR HORIZ	PROFILE CLASS & LTAR
1		0-7	BSCL WSBK	fri SSSP					(4)
		7-48"	LC MASSIVE SBK	fr SP - 2 chroma @ 18" & 32"					
2		0-20	SCL WSBK	fri SSSP					1 S .25
		20-48	RC ANG	fr SP - common 2 or 1 chroms @ 36"+					
3		0-7	BSCL WR	fri SSSP					PS .25
		7-30	RC MASSIVE	fr SP					
		30-47	SCL WEAK	fri SSP	48's & SAP				
4									

DESCRIPTION	INITIAL SYSTEM	REPAIR SYSTEM
Available Space (.1945)		
System Type(s)		
Site LTAR		

OTHER FACTORS (.1946): _____
SITE CLASSIFICATION (.1948): _____
EVALUATED BY: _____
OTHER(S) PRESENT: _____

COMMENTS: _____


FRESHWATER LANE
225.09'
810
815
820
825
830
835
256
250
COS
254
307.28'
178.00'
98.11'
140.91'
61.89'
120.00'
36.08'
49.86'
18.97'
13.95'
50.32'
49.88'
49.64'
CHUCKWOOD ROAD (S.R. 1177)