DEPARTMENT OF ENVIRONMENT AND NATURAL RESOURCES
DIVISION OF ENVIRONMENTAL HEALTH
ON-SITE WASTEWATER SECTION

Sheet ___ of ___
PROPERTY ID #: _____
COUNTY: _____

SOIL/SITE EVALUATION
for ON-SITE WASTEWATER SYSTEM

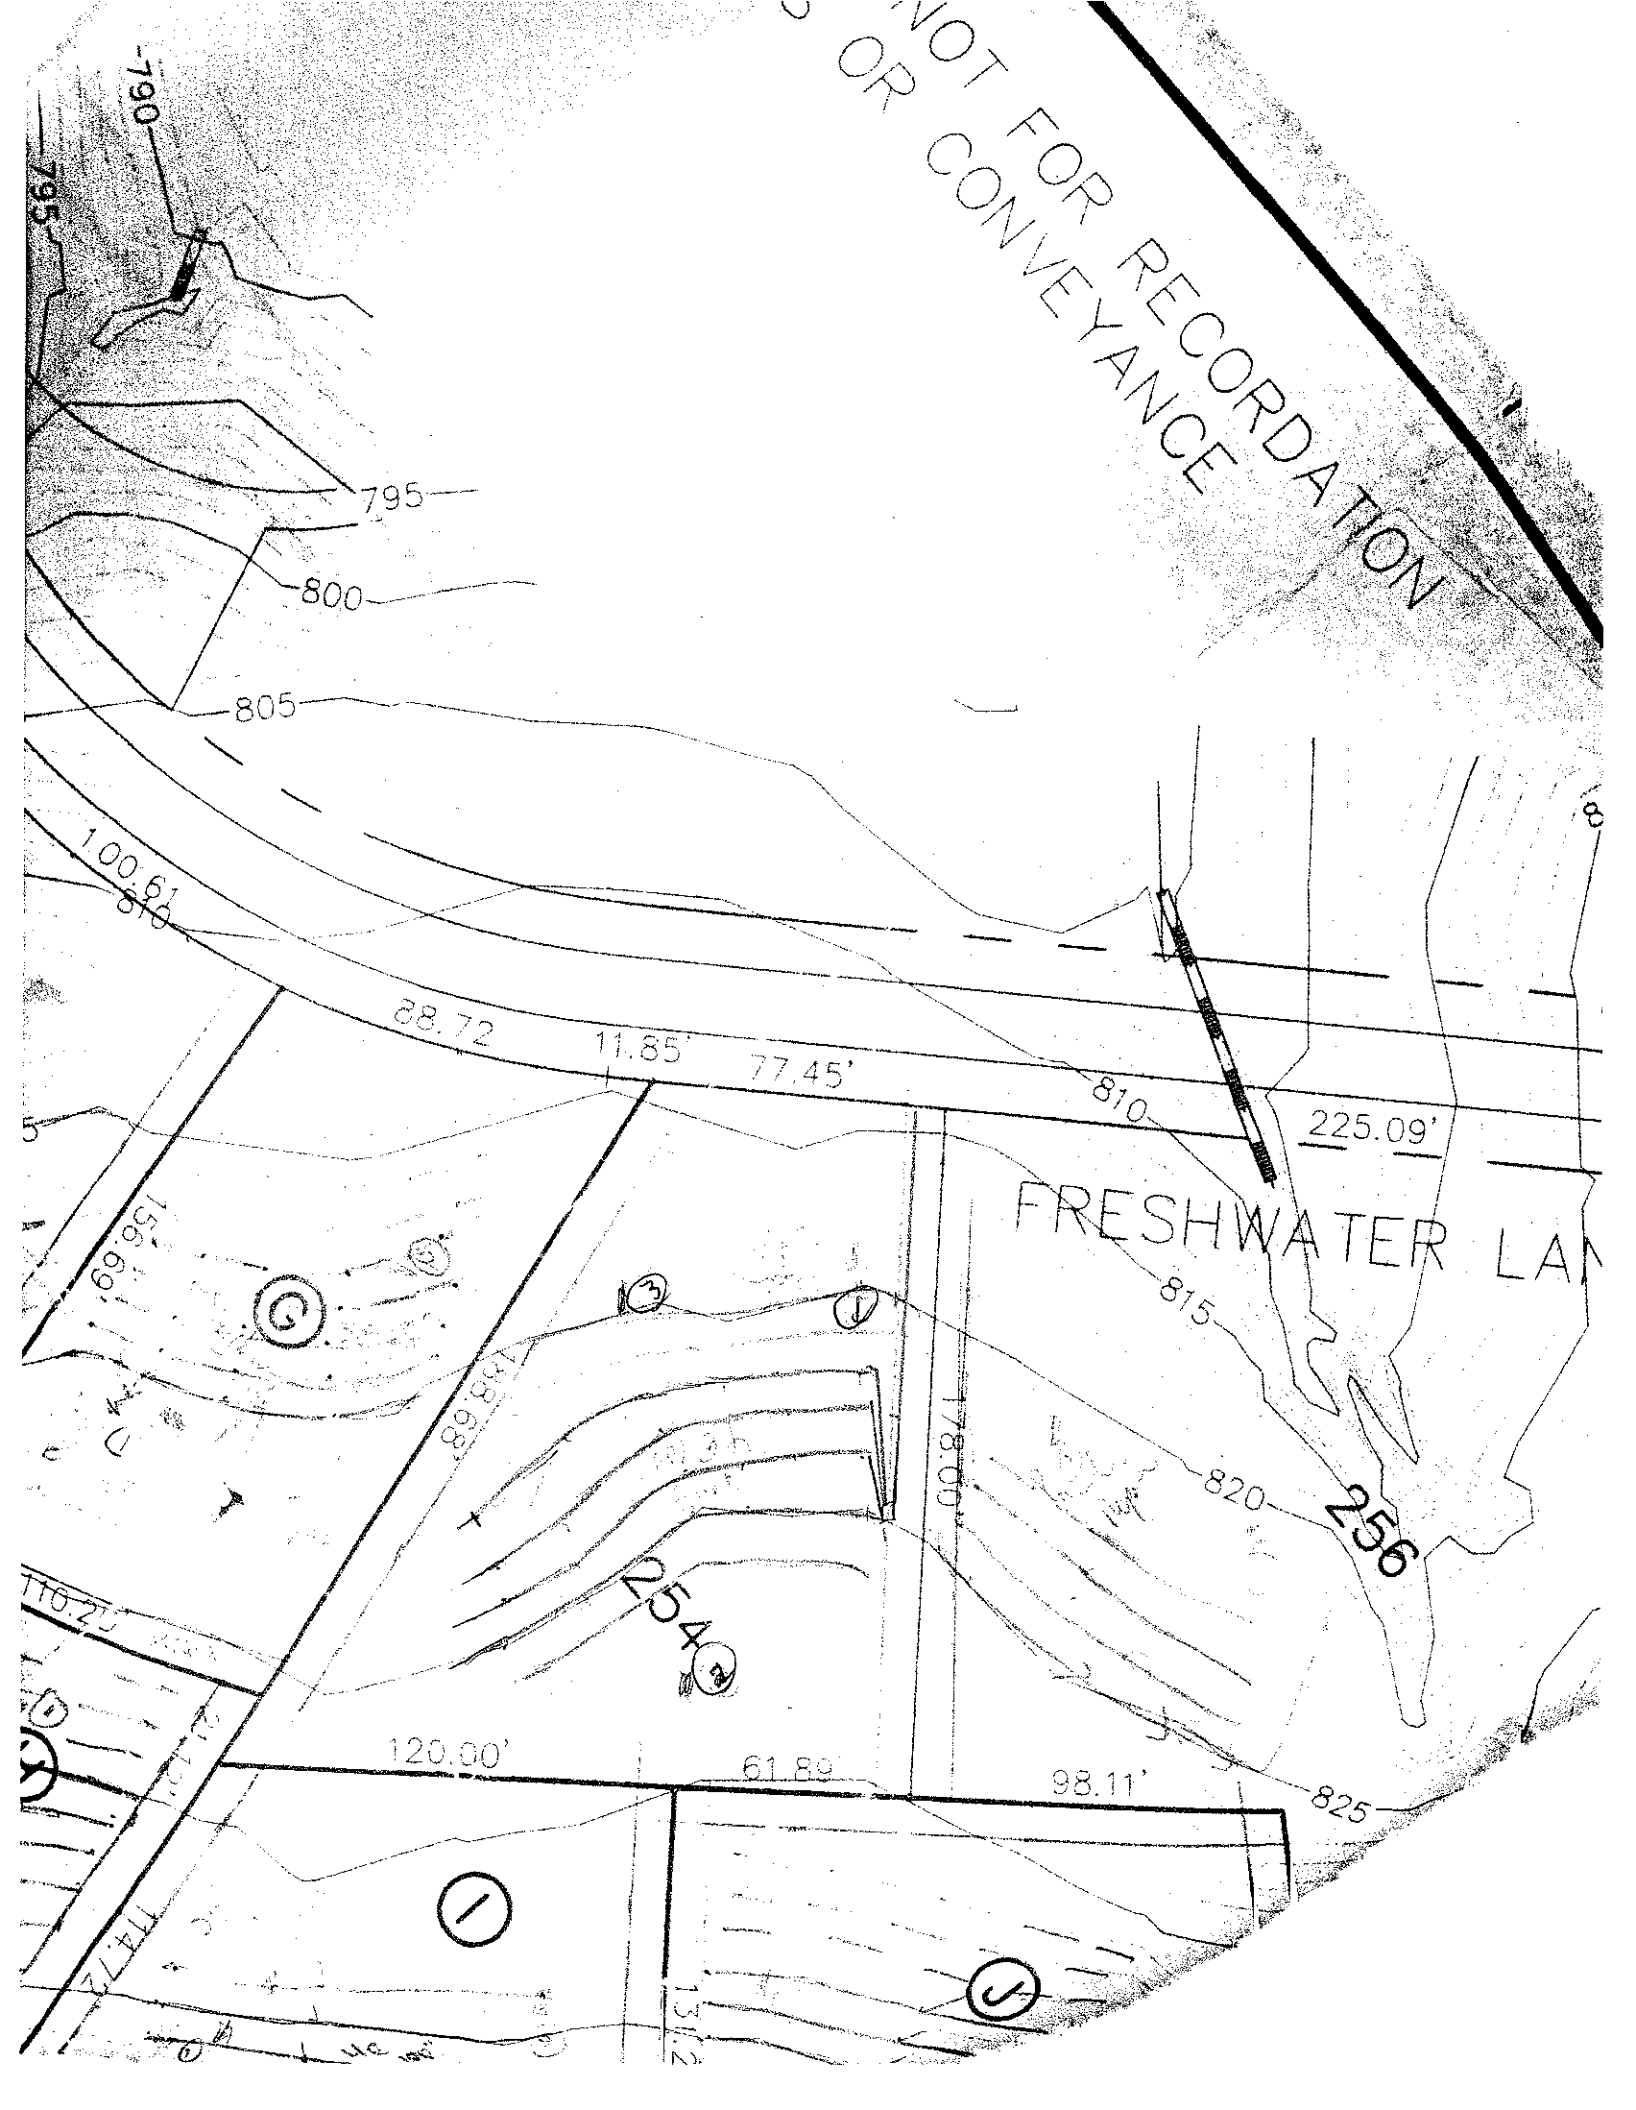
OWNER: _____ APPLICATION DATE _____
ADDRESS: _____ DATE EVALUATED: _____
PROPOSED FACILITY: _____ PROPOSED DESIGN FLOW (.1949): _____ PROPERTY SIZE: _____
LOCATION OF SITE: lot 254 Farms / EASEMENT for 231 PROPERTY RECORDED: _____
WATER SUPPLY: ☐ Private ☐ Public ☐ Well ☐ Spring ☐ Other _____
EVALUATION METHOD: ☐ Auger Boring ☐ Pit ☐ Cut
TYPE OF WASTEWATER: ☐ Sewage ☐ Industrial Process ☐ Mixed

PROFILE #	.1940 LAND-SCAPE POSITION/ SLOPE %	HORI-ZON DEPTH (IN.)	SOIL MORPHOLOGY (.1941) .1941 STRUCTURE/ TEXTURE	.1941 CONSISTENCE/ MINERALOGY	OTHER PROFILE FACTORS .1942 SOIL WETNESS/ COLOR	.1943 SOIL DEPTH	.1956 SAPRO CLASS	.1944 RESTR HORIZ	PROFILE CLASS & LTAR
1		0-9	BSCL GR	fri SSSt					PS
		9-41	LC SCH	f, SP					3
		41-52	ACL MSCH	fri SSST					
2	P. Pocos	0-6	BSL GR	fri SSSP					PS
		6-32	AC MSCH	fri SSSP					.3
		32-55	VR SIL MSCH	fri SSSP	common SAP				
3		0-6	BSCL GR	fri SSSP					1
		6-28	LC/CL MFSCH	fri SSSP	common SAP				.35
		28-49	SL SAP	fri SSSP					
4									

DESCRIPTION	INITIAL SYSTEM	REPAIR SYSTEM
Available Space (.1945)		
System Type(s)		
Site LTAR		

OTHER FACTORS (.1946): _____
SITE CLASSIFICATION (.1948): _____
EVALUATED BY: _____
OTHER(S) PRESENT: _____

COMMENTS: _____


NOT FOR RECORDATION
OR CONVEYANCE
790
795
800
805
810
815
820
825
100.61'
88.72'
11.85'
77.45'
225.09'
FRESHWATER LA
156.69'
89.88'
100.00'
254
256
110.27'
120.00'
61.89'
98.11'
117.72'