



61'-1"
2'-6"
14'-5"
1'-8"
13'-9"
29'-7"
5 1/2"
3'-5"
5'-10"
5'-10"
3'-6"
2'-11"
3'-4"
7'-4"
3'-4"
6'-8"
15'-0"
7'-4"
5 1/2"
PORCH (SCREENED)
PATIO
VERIFY HEIGHT CLEARANCE BETWEEN TUB AND WINDOW WITH ACTUAL TUB UNIT TO BE PURCHASED
S ABOVE
F
G
F
H
C
T
3'-4"
5'-0"
8'-0" HEADER HT.
BREAKFAST
HOSE BIBB
HOSE BIBB
A
B
GREAT ROOM
(TWO STORY CEILING)
18'-0"
13'-0"
5'-4"
1'-4"
ACCESS PANEL
GLASS SHOWER
3'-8"
3'-0"
5'-4"
2'-8"
13'-0"
14'-4"
9 CLG.
3
6
11'-10"
14'-0"
C
D
E KITCHEN
DW.
6'-4"
F
G
MASTER BATH
LIN. 5 SHLVS.
MASTER BEDROOM
(CATHEDRAL CEILING)
6"
A SIM.
3'-10"
3'-0"
3'-10"
1'-0"
6"
5'-4"
5'-4"
OVENS
REF.
PWDR. RM.
H
7
2'-8"x 8'-0" C.O.
1'-2"
SEE-THRU 36" PREFAB. FIREPLACE
2'-10"
8"
1'-0"
3'-8"
A
A
STUDY
8'-0" HEADER HT.
11'-0"
3'-8"
7
CLOSET
UP
8'-0"
4'-0"
6'6" x 8'0" C.O.
UTILITY RM.
7'-10" CLG. HT.
DINING ROOM
J
K
4
W.
D.
10"
2'-4"
10"
CLOSET
LAUNDRY SINK
6
8
8
4'-0"
C.O.
5'-0"
ROD & SHELF
HOSE BIBB
STORAGE
3'-4"
26'-8"


61'-1"
2'-6"
14'-5"
1'-8"
13'-9"
29'-7"
5 1/2"
3'-5"
5'-10"
5'-10"
3'-6"
2'-11"
3'-4"
7'-4"
3'-4"
6'-8"
15'-0"
7'-4"
5 1/2"
PORCH (SCREENED)
PATIO
VERIFY HEIGHT CLEARANCE BETWEEN TUB AND WINDOW WITH ACTUAL TUB UNIT TO BE PURCHASED
S ABOVE
HOSE BIBB
UP
8'-0" HEADER HT.
BREAKFAST
GREAT ROOM
(TWO STORY CEILING)
18'-0"
13'-0"
GLASS SHOWER
ROBE
LINEN
MASTER BATH
LIN. 5 SHLVS.
MASTER BEDROOM
(CATHEDRAL CEILING)
14'-4"
@ CLG.
14'-0"
DW.
OVENS
KITCHEN
REF.
PWDR. RM.
3'-8"
3'-0"
5'-4"
2'-8"
A SIM.
3'-10"
3'-0"
3'-10"
1'-0"
5'-4"
SEE-THRU 36" PREFAB. FIREPLACE
2'-8"x 8'-0" C.O.
6'6" x 8'0" CO
CLOSET
UTILITY RM.
7'-10" CLG. HT.
LAUNDRY SINK
ROD & SHELF
CO
STUDY
8'-0" HEADER HT.
DINING ROOM
UP
W.
D.
STORAGE
11'-10"
8'-10"
8'-8"
3'-6"
6"
1'-8"
2'-10"
1'-2"
4'-0"
2'-4"
10"
5'-0"
3'-4"
A
B
F
G
H
C
D
E
J
K
1
2
3
4
6
7
8
9
10
11


38'-8"
15'-10"
2'-10"
3'-8"
3'-5"
5'-10"
5'-10"
10'-3½"
9'-2"
4'-2"
E
J
E
P
D
(HEATED)
REC ROOM
OPEN TO BELOW
BEDROOM #2
(CATHEDRAL CEILING)
BATH
#2
BATH
#3
SIM.
LIN.
5 SHLVS.
EXT. FACE
OF STUD
WALL BELOW
CLG.
ATTIC
ACCESS
HANDRAIL
ATTIC ACCESS
SEE PLAN NOTE 2
ROD & SHELF
DN. 14 TR @ 10"
16 R @ 7.47"±
(RAISED CEILING @
FOYER AND BALCONY,
SEE SECTIONS)
FOYER BELOW
BEDROOM #4
(CATHEDRAL CEILING)
SIMILAR
DN. 1 TR @ 10"
2 R @ 7.15"±
HANDRAIL
4'-6" HIGH WALL
BONUS ROOM
Do And
Dan Mann
Mechanical
Contractors
Center
36'-4"
11'-10"
13'-8"
18'-4"
9'-0"

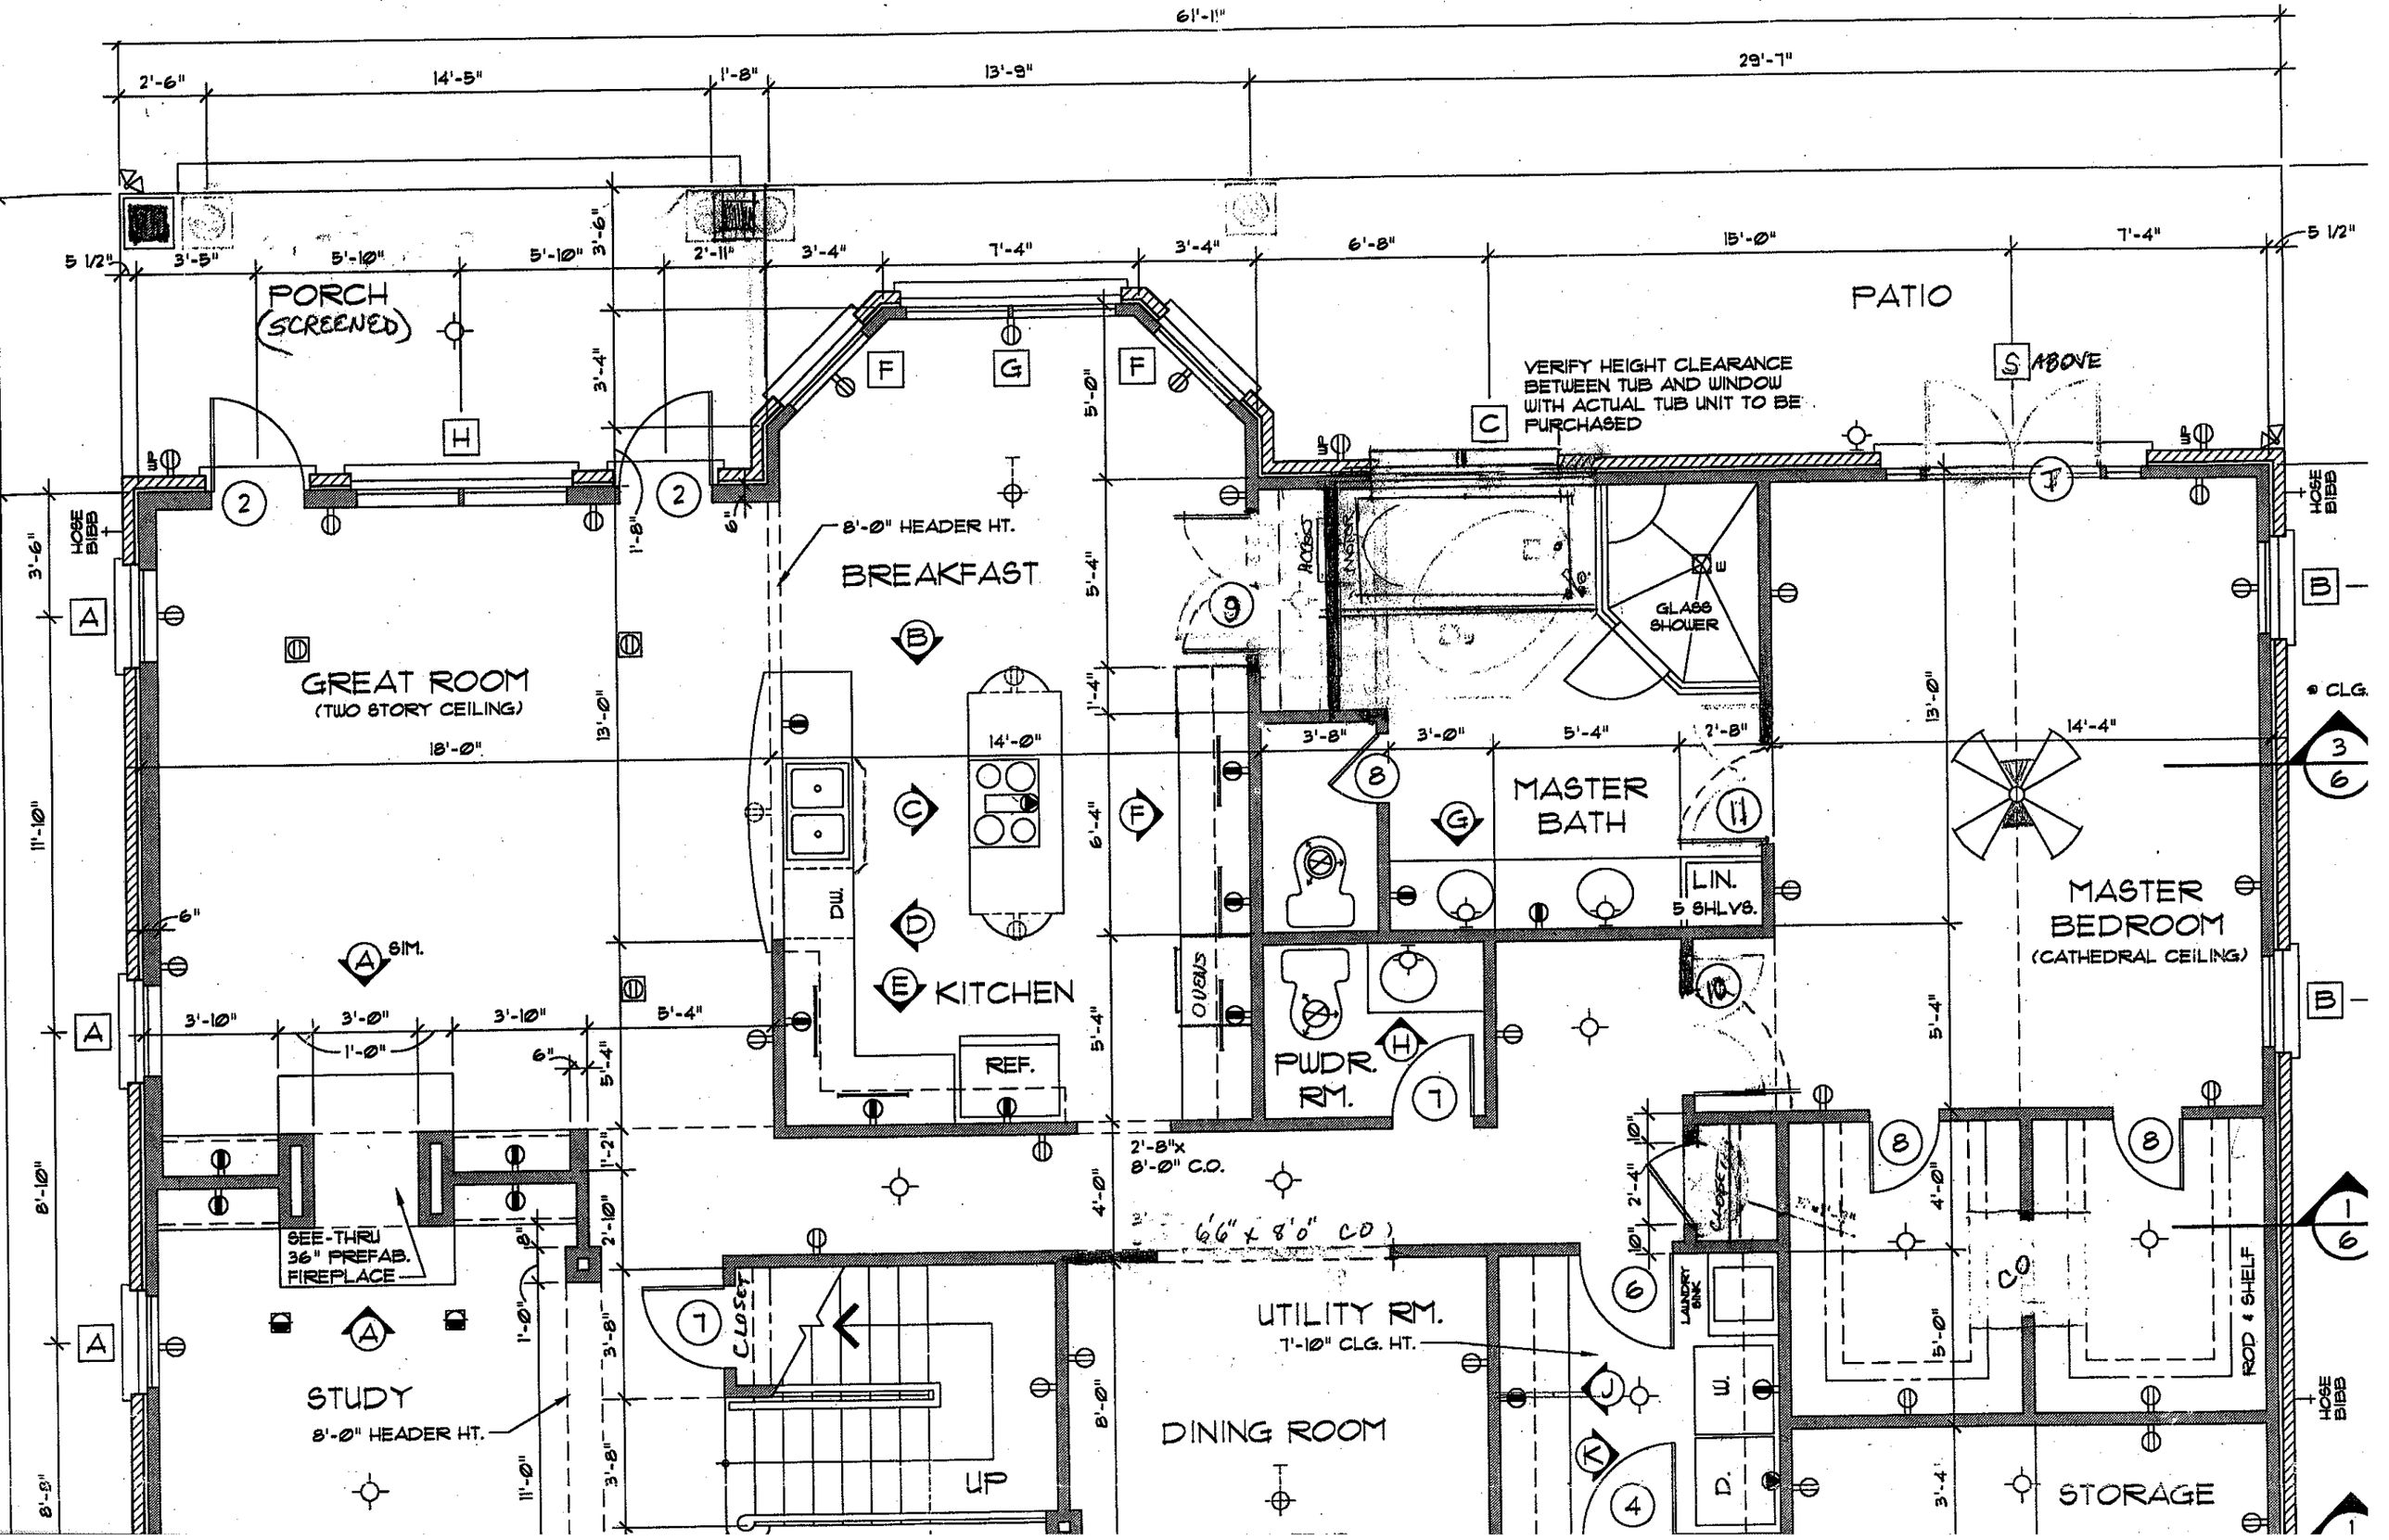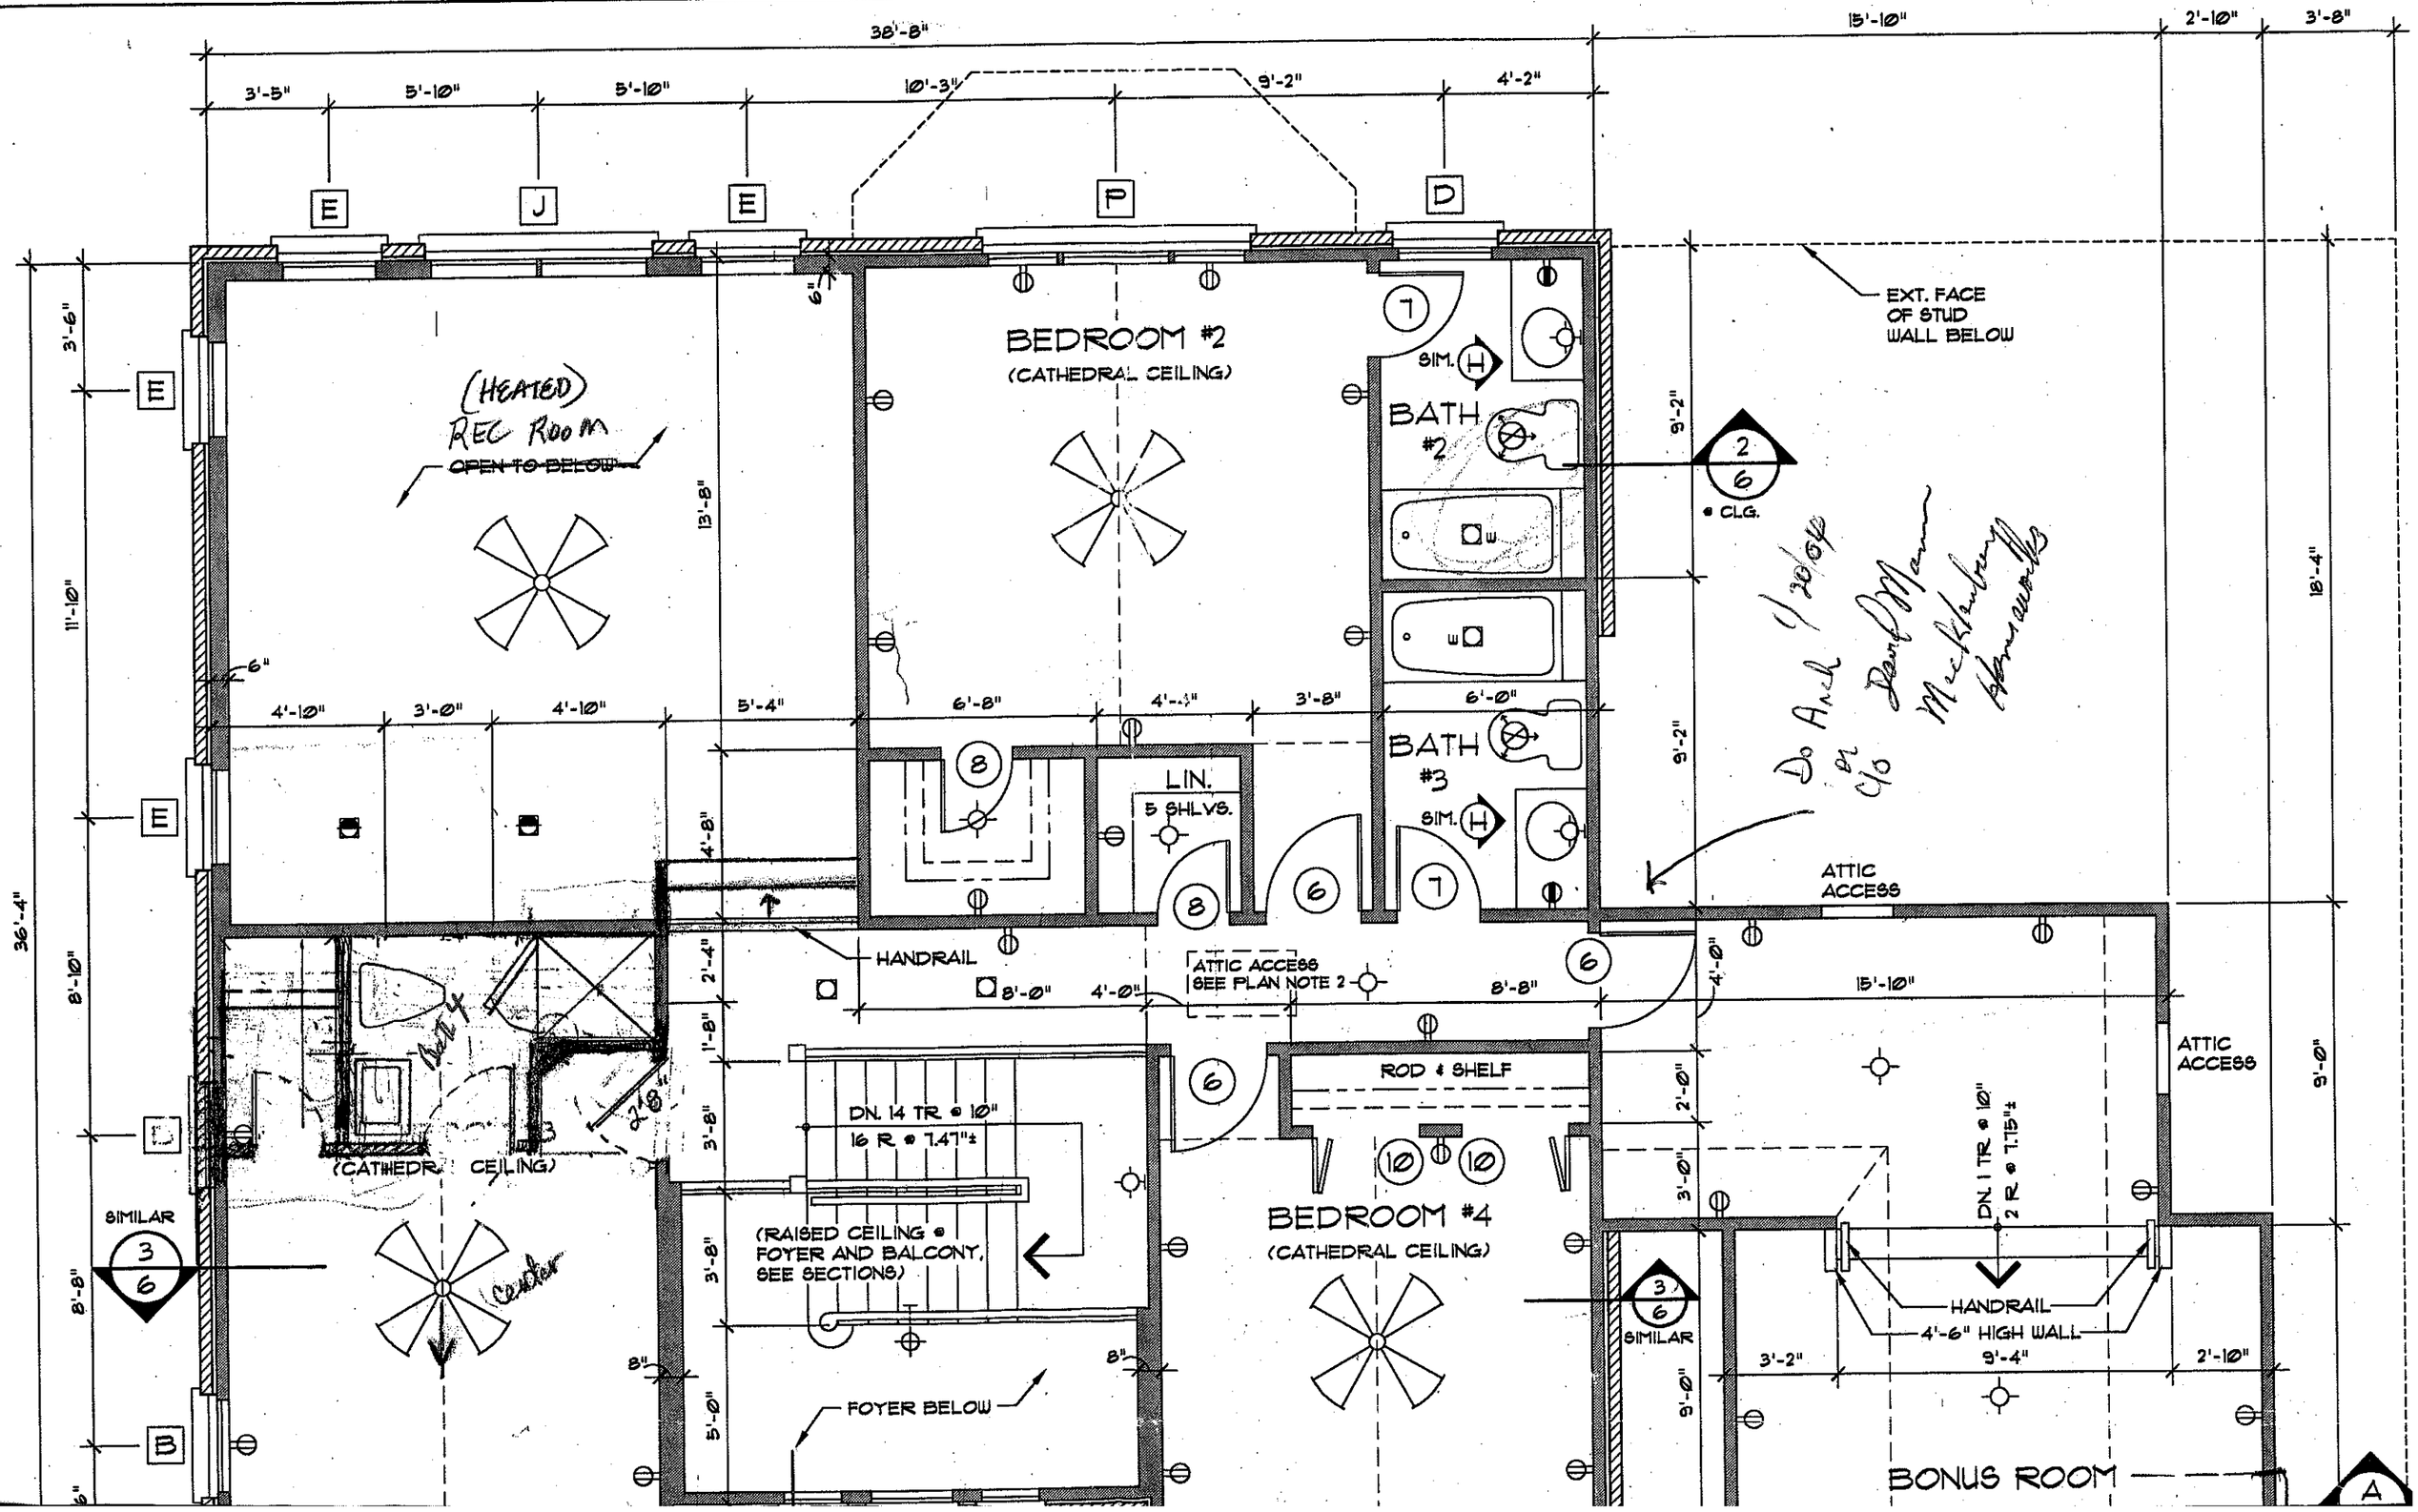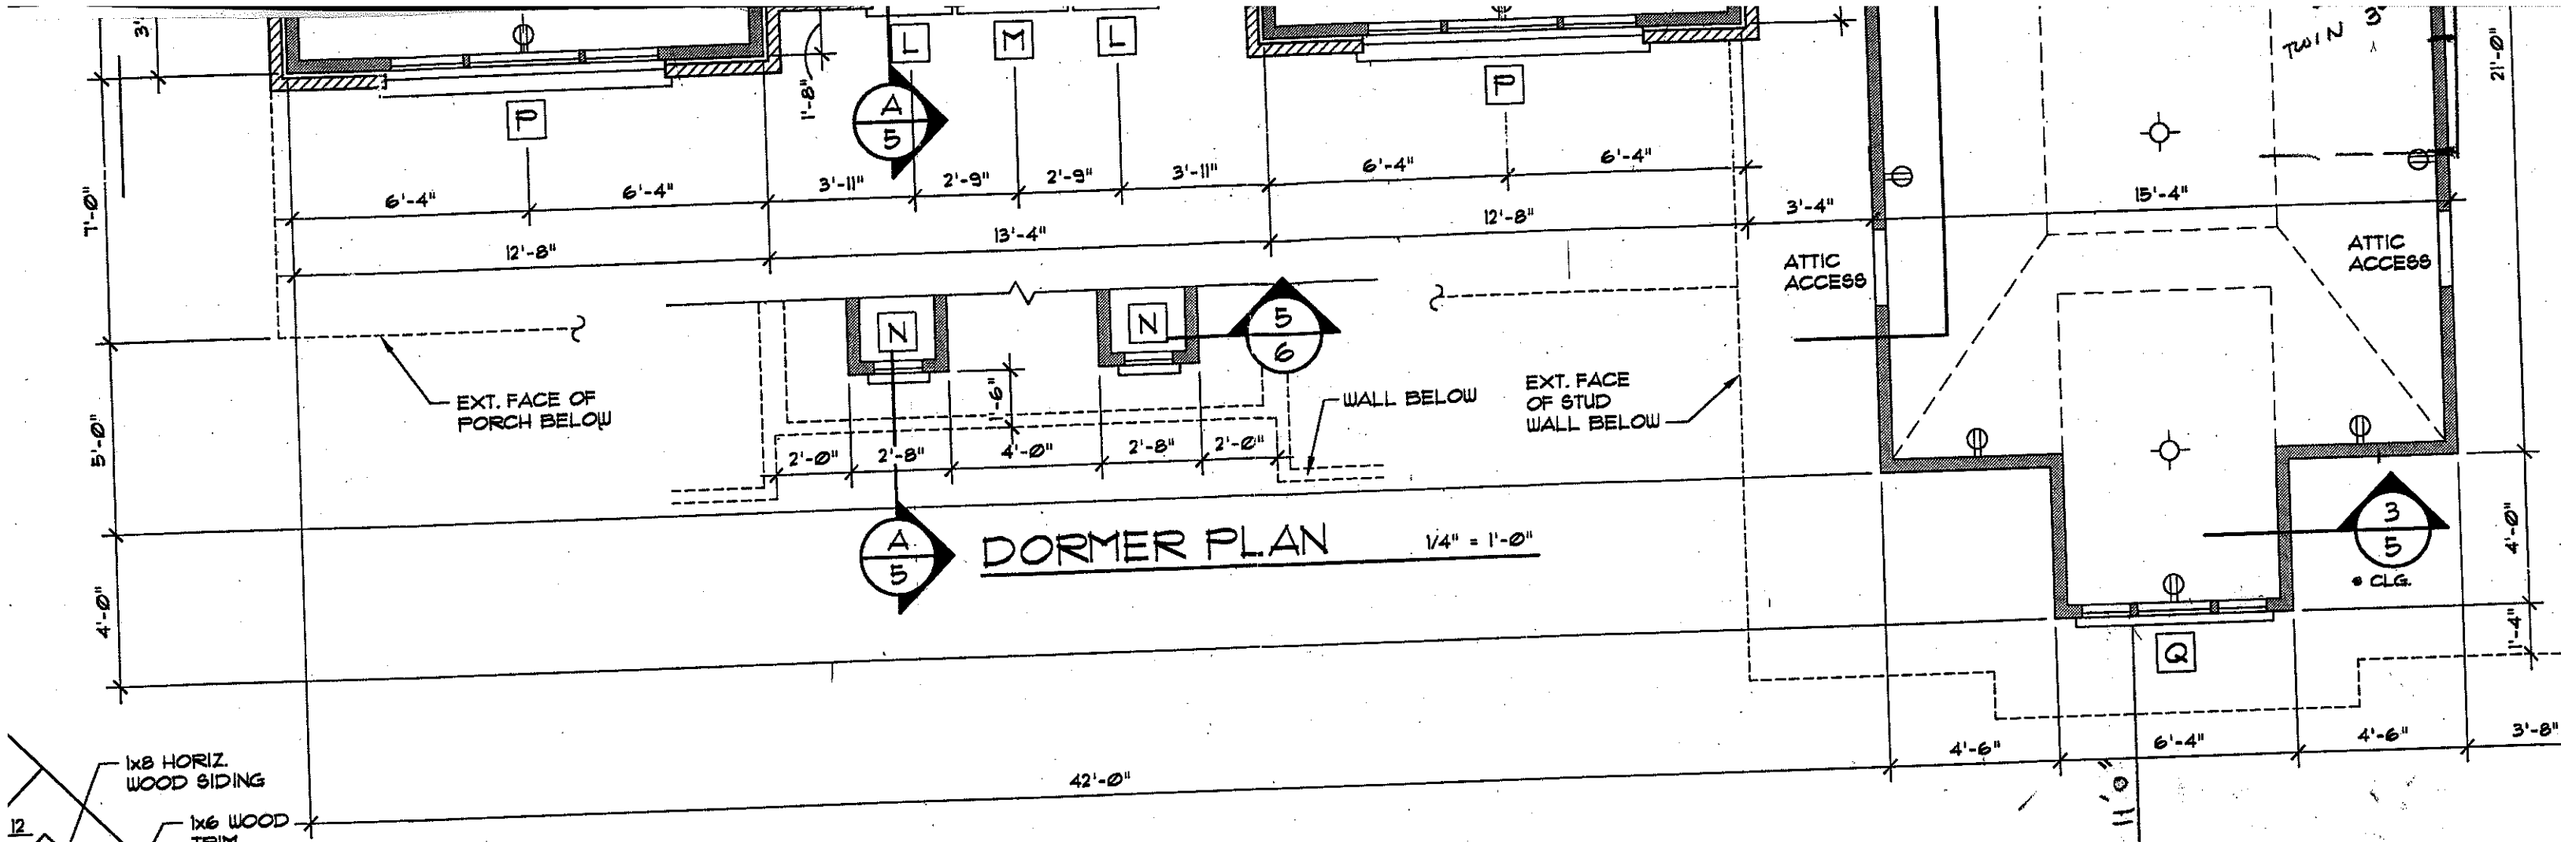

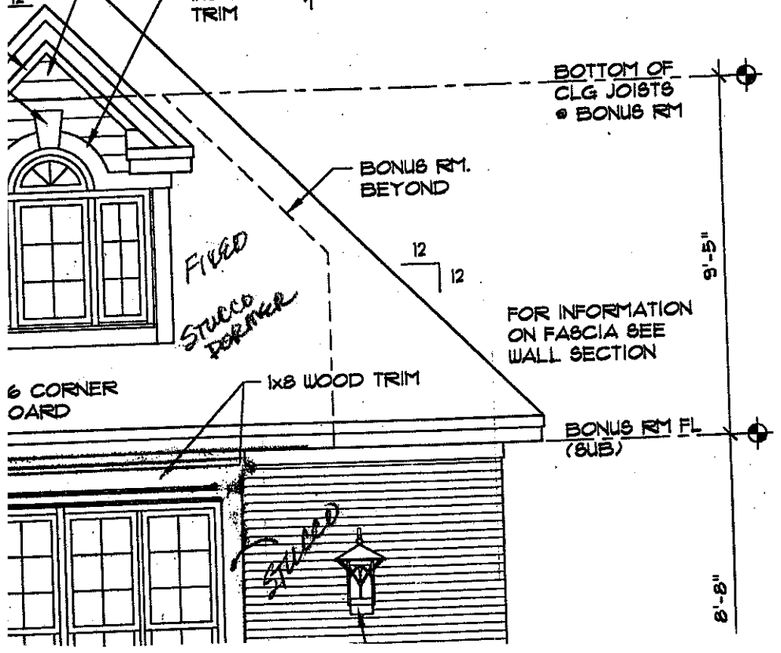

SECOND FLOOR PLAN

1/4" = 1'-0"

NOTICE TO ALL REPRODUCERS

It is a violation of the Federal Copyright Act to print these plans unless this notice appears in RED and the Customer has a letter of release (w/ORIGINAL stamped in red) from DONALD A. GARDNER ARCHITECTS, INC. The letter of release must be signed by the reproducer and retained by the customer.

REG. #

If you suspect this to be an illegal copy, please call 1-800-388-7580

NOTICE TO ALL REPRODUCERS