DEPARTMENT OF ENVIRONMENT AND NATURAL RESOURCES
DIVISION OF ENVIRONMENTAL HEALTH
ON-SITE WASTEWATER SECTION

Sheet ___ of ___
PROPERTY ID #: _____
COUNTY: _____

SOIL/SITE EVALUATION
for ON-SITE WASTEWATER SYSTEM

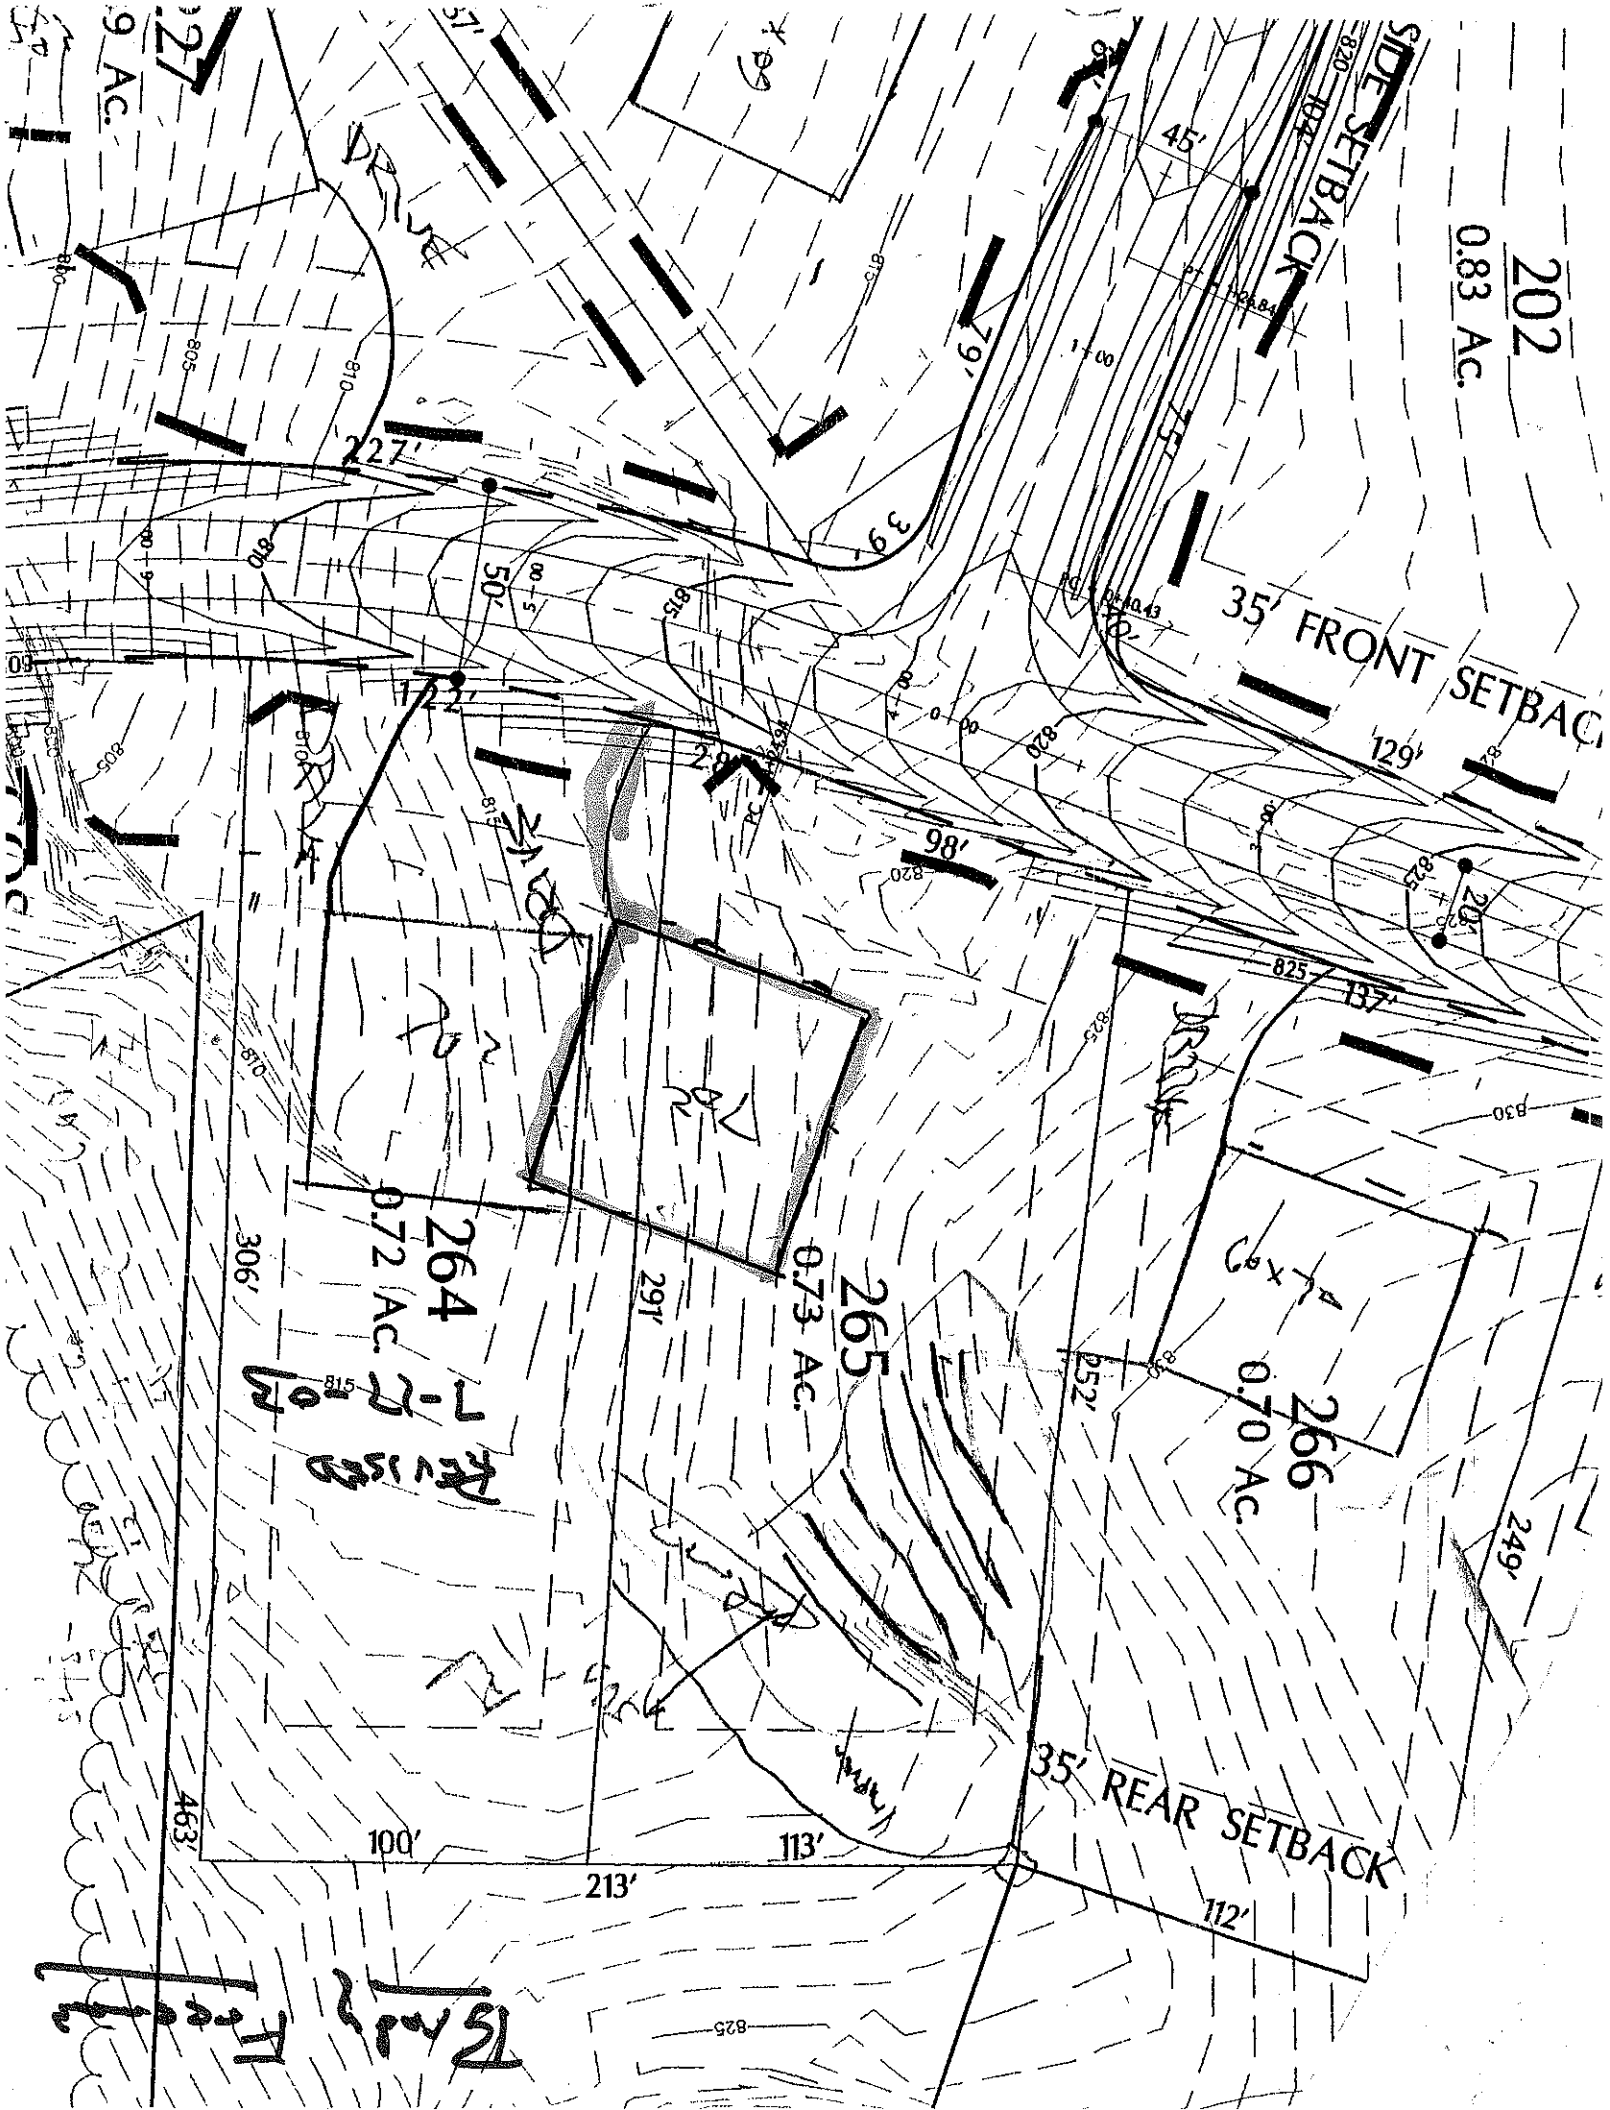
OWNER: _____ APPLICATION DATE _____
ADDRESS: _____ DATE EVALUATED: _____
PROPOSED FACILITY: _____ PROPOSED DESIGN FLOW (.1949): _____ PROPERTY SIZE: _____
LOCATION OF SITE: lot 265/269 PROPERTY RECORDED: _____
WATER SUPPLY: ☐ Private ☐ Public ☐ Well ☐ Spring ☐ Other _____
EVALUATION METHOD: ☐ Auger Boring ☐ Pit ☐ Cut
TYPE OF WASTEWATER: ☐ Sewage ☐ Industrial Process ☐ Mixed

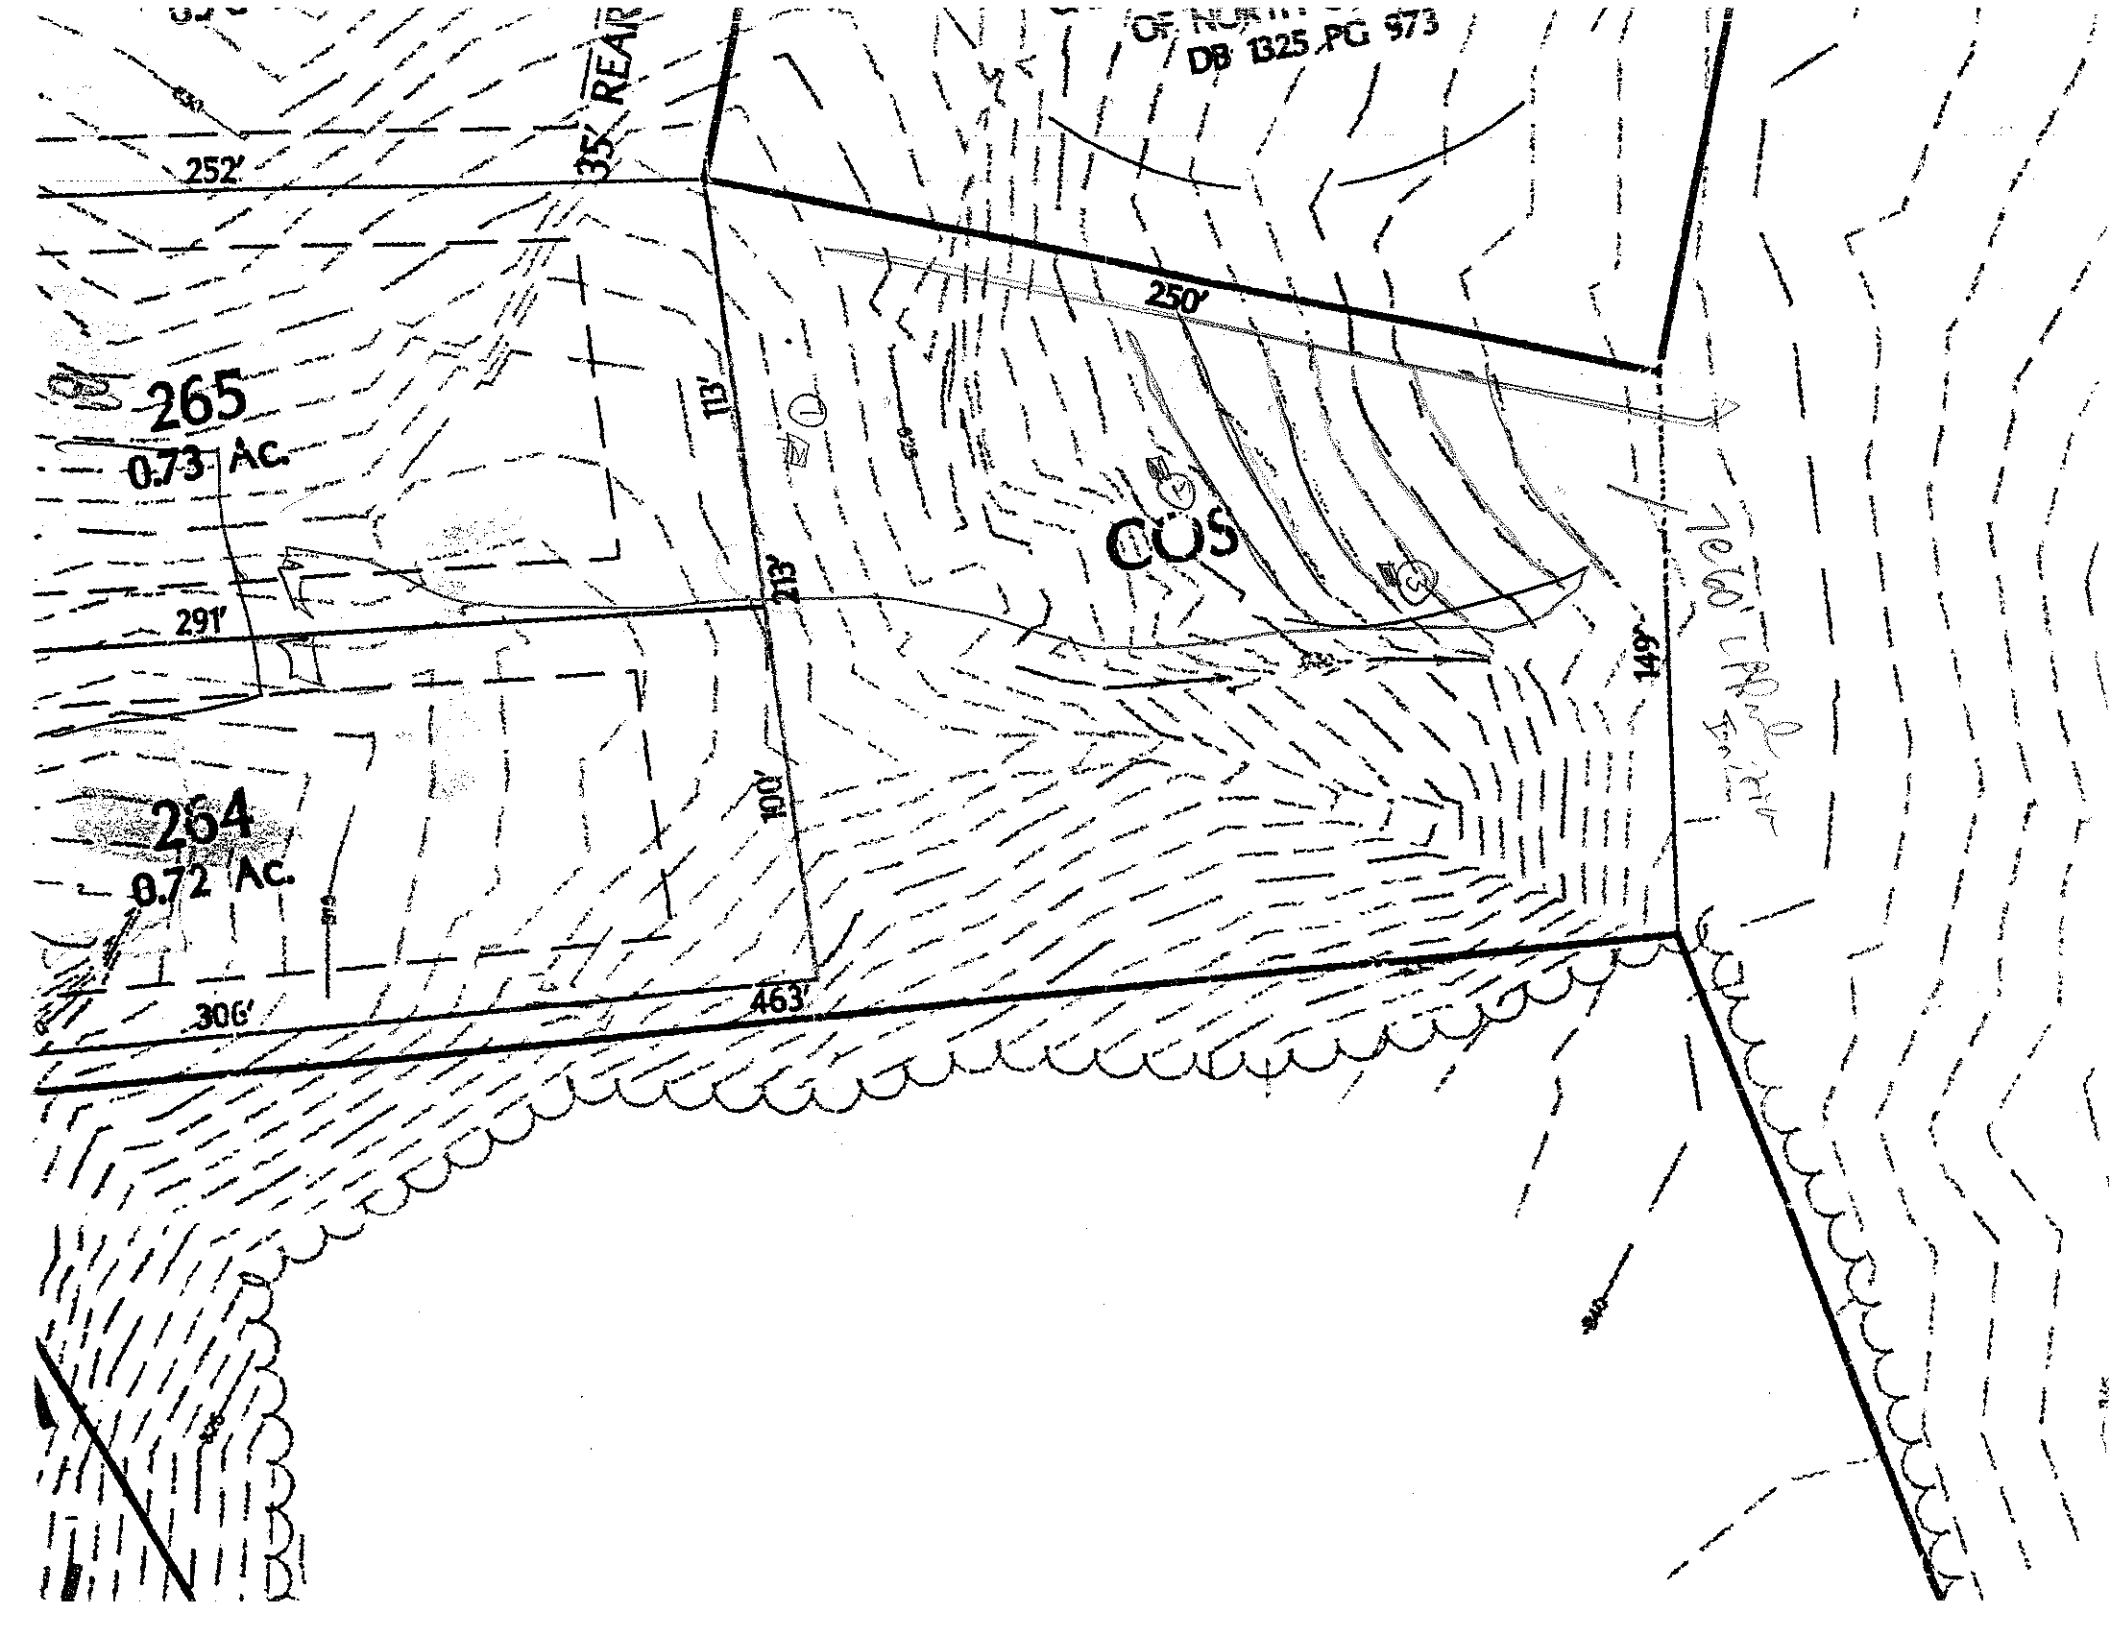
PROFILE #	.1940 LANDSCAPE POSITION/ SLOPE %	HORIZON DEPTH (IN.)	SOIL MORPHOLOGY (.1941) .1941 STRUCTURE/ TEXTURE	.1941 CONSISTENCE/ MINERALOGY	OTHER PROFILE FACTORS .1942 SOIL WETNESS/ COLOR	.1943 SOIL DEPTH	.1956 SAPRO CLASS	.1944 RESTR HORIZ	PROFILE CLASS & LTAR
1	6-10% ↓	0-12	SCL/C-B Horizon	mixed mineralogy					(4)
		12+	Rock like SAP						
2	↓	0-24	YRC Asm	fr SP					(4)
		24+	CLSAP/CSAP						
3		0-10	RBCL Wtgn	fri SSSP					PS -25
		10-26	RC MFSBK	fri SP - few mangs @ 40" + fm 48					
4		0-24	RC Asm	fri SSSP					PS -3
		24-48	RCL MFSBK	fri SSSP					

DESCRIPTION	INITIAL SYSTEM	REPAIR SYSTEM
Available Space (.1945)		
System Type(s)		
Site LTAR		

OTHER FACTORS (.1946): _____
SITE CLASSIFICATION (.1948): _____
EVALUATED BY: _____
OTHER(S) PRESENT: _____

COMMENTS: _____


202
0.83 Ac.
SIDE SETBACK
45'
35' FRONT SETBACK
227'
122'
129'
98'
137'
264
0.72 Ac.
265
0.73 Ac.
266
0.70 Ac.
306'
291'
252'
249'
463'
100'
113'
213'
112'
35' REAR SETBACK


DB 1325 PG 973
35' REAR
252'
250'
265
0.73 Ac.
113'
213'
291'
COS
264
0.72 Ac.
100'
306'
463'
146'
TOE OF ROAD EMBANKMENT

DEPARTMENT OF ENVIRONMENT AND NATURAL RESOURCES
DIVISION OF ENVIRONMENTAL HEALTH
ON-SITE WASTEWATER SECTION

Sheet ___ of ___
PROPERTY ID #: _____
COUNTY: _____

SOIL/SITE EVALUATION
for ON-SITE WASTEWATER SYSTEM

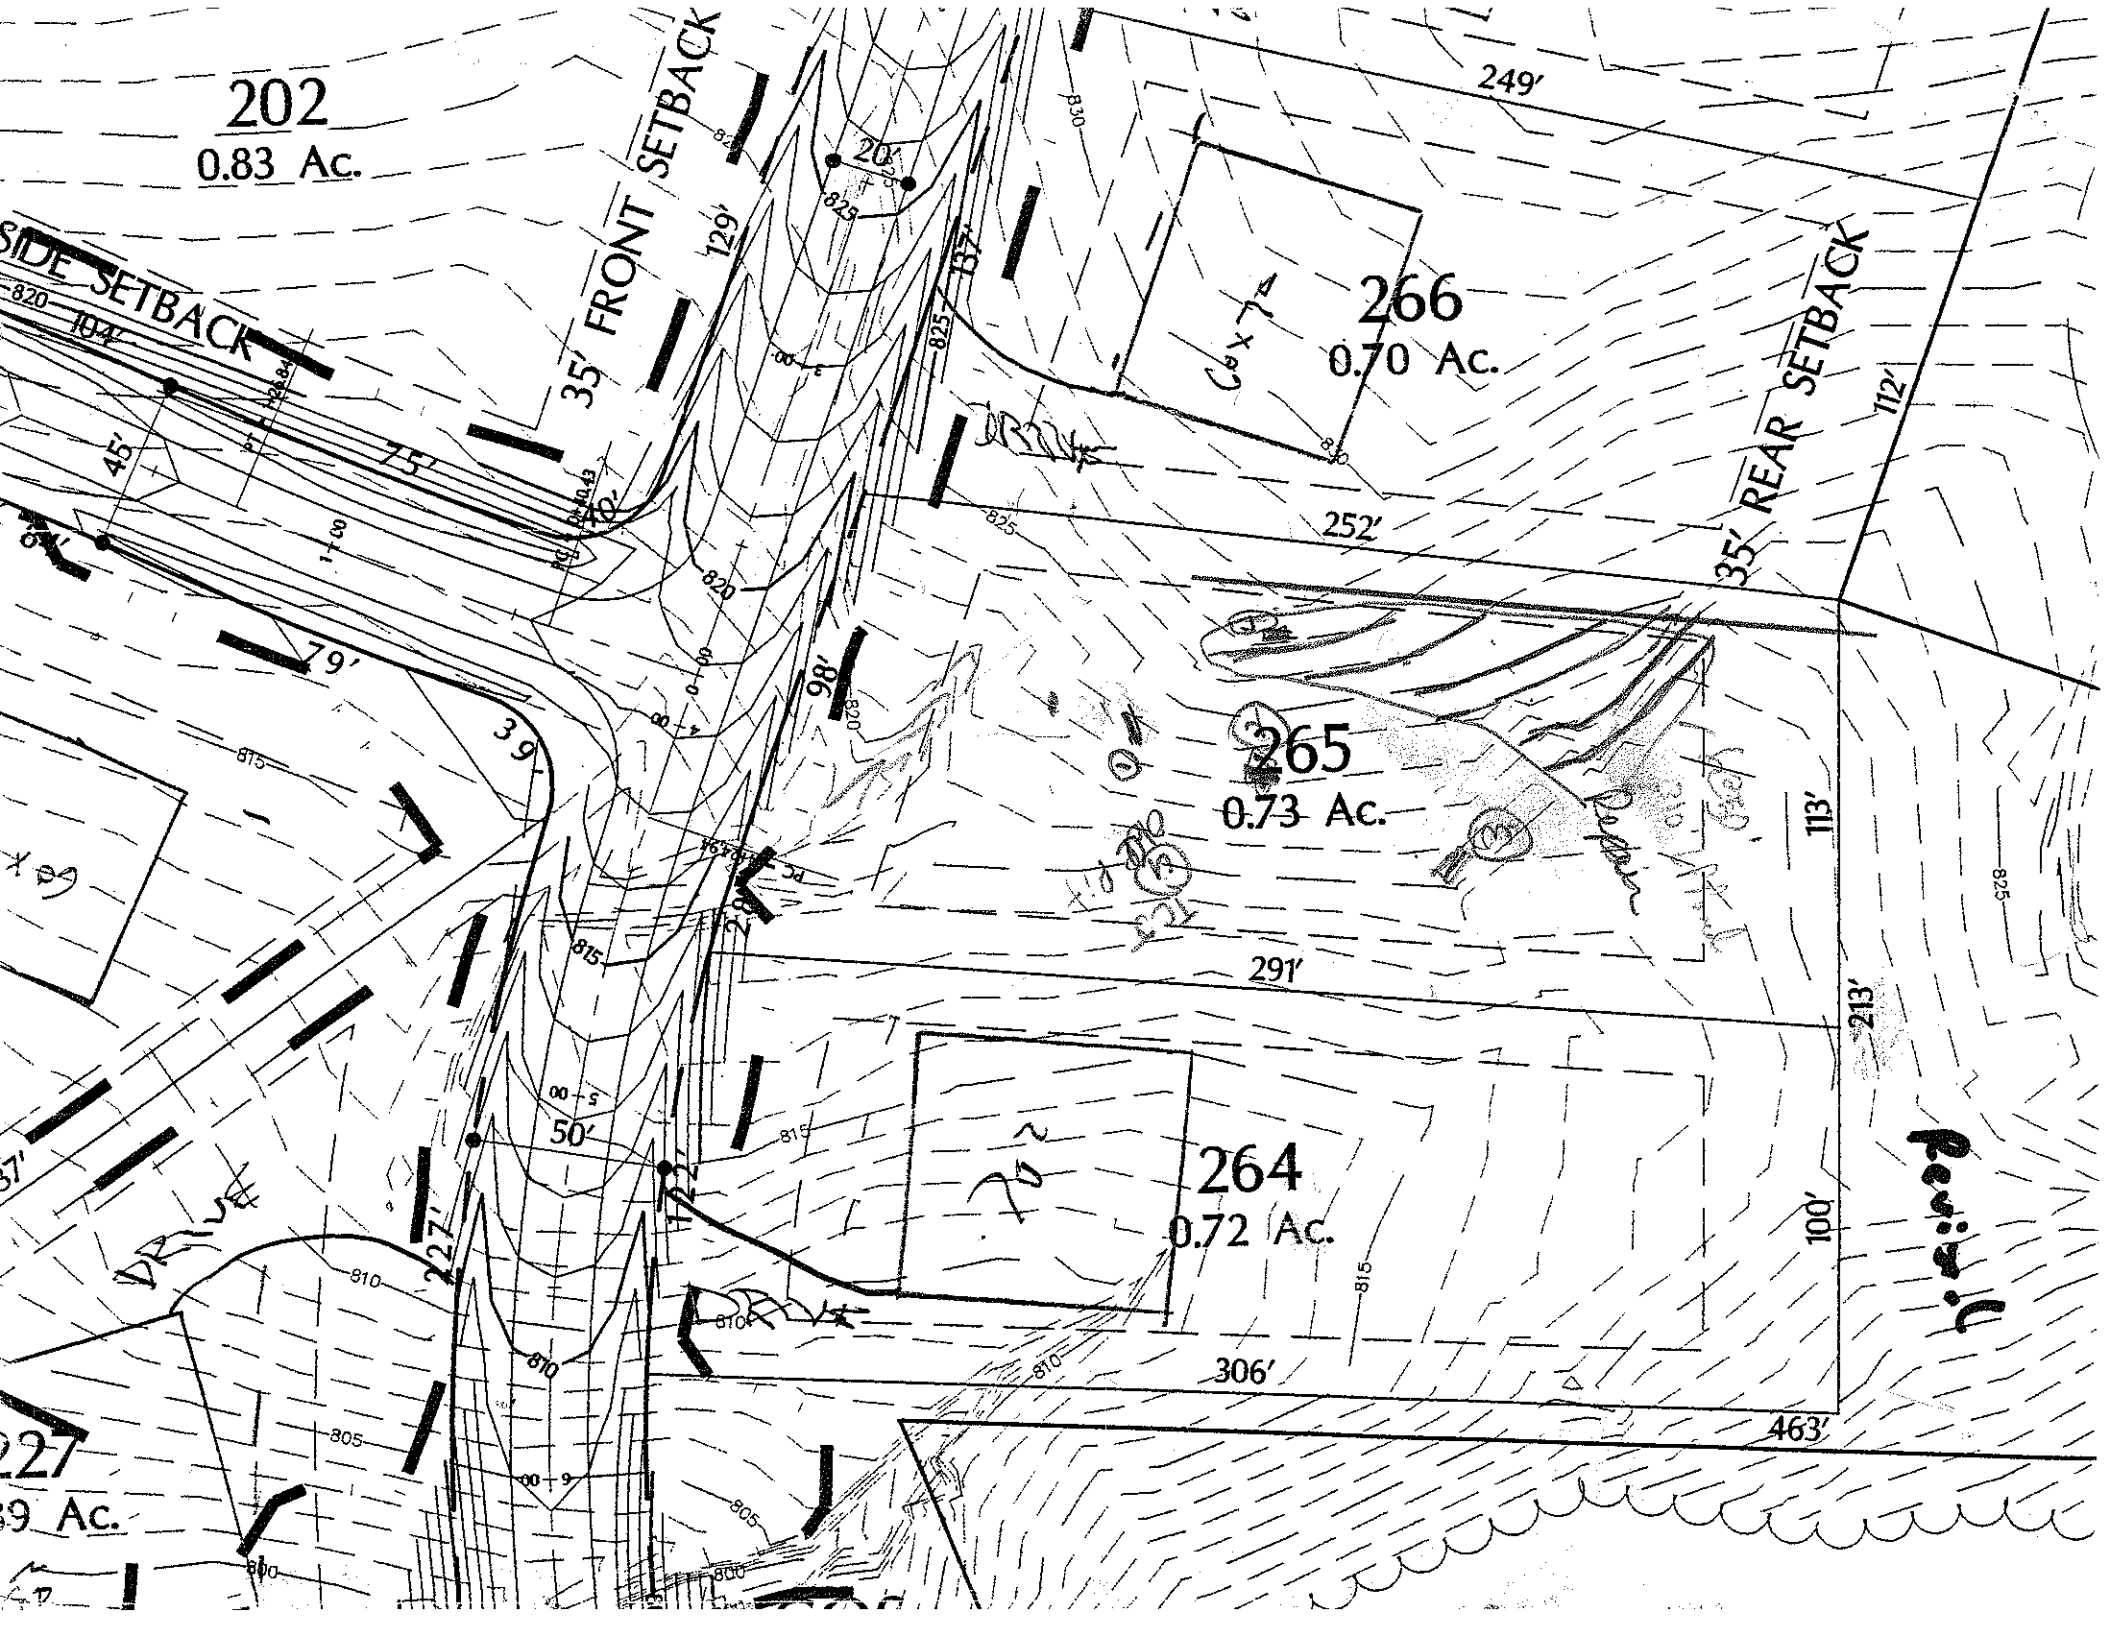
OWNER: _____ APPLICATION DATE _____
ADDRESS: _____ DATE EVALUATED: _____
PROPOSED FACILITY: _____ PROPOSED DESIGN FLOW (.1949): _____ PROPERTY SIZE: _____
LOCATION OF SITE: COS Behind 264/265 PROPERTY RECORDED: _____
WATER SUPPLY: ☐ Private ☐ Public ☐ Well ☐ Spring ☐ Other _____
EVALUATION METHOD: ☐ Auger Boring ☐ Pit ☐ Cut
TYPE OF WASTEWATER: ☐ Sewage ☐ Industrial Process ☐ Mixed

PROFILE #	.1940 LAND-SCAPE POSITION/ SLOPE %	HORI-ZON DEPTH (IN.)	SOIL MORPHOLOGY (.1941) .1941 STRUCTURE/ TEXTURE	.1941 CONSISTENCE/ MINERALOGY	OTHER PROFILE FACTORS .1942 SOIL WETNESS/ COLOR	.1943 SOIL DEPTH	.1956 SAPRO CLASS	.1944 RESTR HORIZ	PROFILE CLASS & LTAR
1	Ridge Drain	0-8	BCL GR	fri SSSP					
		8-39	RBC MSBK	fri SP	- common fine Mang/H2O			Seepage pit	.2 - .25
2		0-5	BSCL GR	fri SSSP					
		5-10	LCL WSBK	fri SSSP					
		10-20	RYSCL WSBK	fri SSSP					.2 -
		20-42	RC MABK	fi SP - common YB & F Mang conc.					.25
3		0-18	RBSL GR	fri SSSP					
		18-41	RC MSBK/MAK	fi SP - few YBS					.2 - .25
4									

DESCRIPTION	INITIAL SYSTEM	REPAIR SYSTEM
Available Space (.1945)		
System Type(s)		
Site LTAR		

OTHER FACTORS (.1946): _____
SITE CLASSIFICATION (.1948): _____
EVALUATED BY: _____
OTHER(S) PRESENT: _____

COMMENTS: _____


202
0.83 Ac.
SIDE SETBACK
35' FRONT SETBACK
35' REAR SETBACK
266
0.70 Ac.
265
0.73 Ac.
264
0.72 Ac.
227
9 Ac.
DRIVE
249'
252'
291'
306'
463'
129'
104'
75'
45'
79'
39'
98'
50'
127'
137'
112'
113'
213'
100'
Pond