...ARTMENT OF ENVIRONMENT AND NATURAL RESOURCES
...SION OF ENVIRONMENTAL HEALTH
...ITE WASTEWATER SECTION

Sheet ___ of ___
PROPERTY ID #: _____
COUNTY: _____

SOIL/SITE EVALUATION
for ON-SITE WASTEWATER SYSTEM

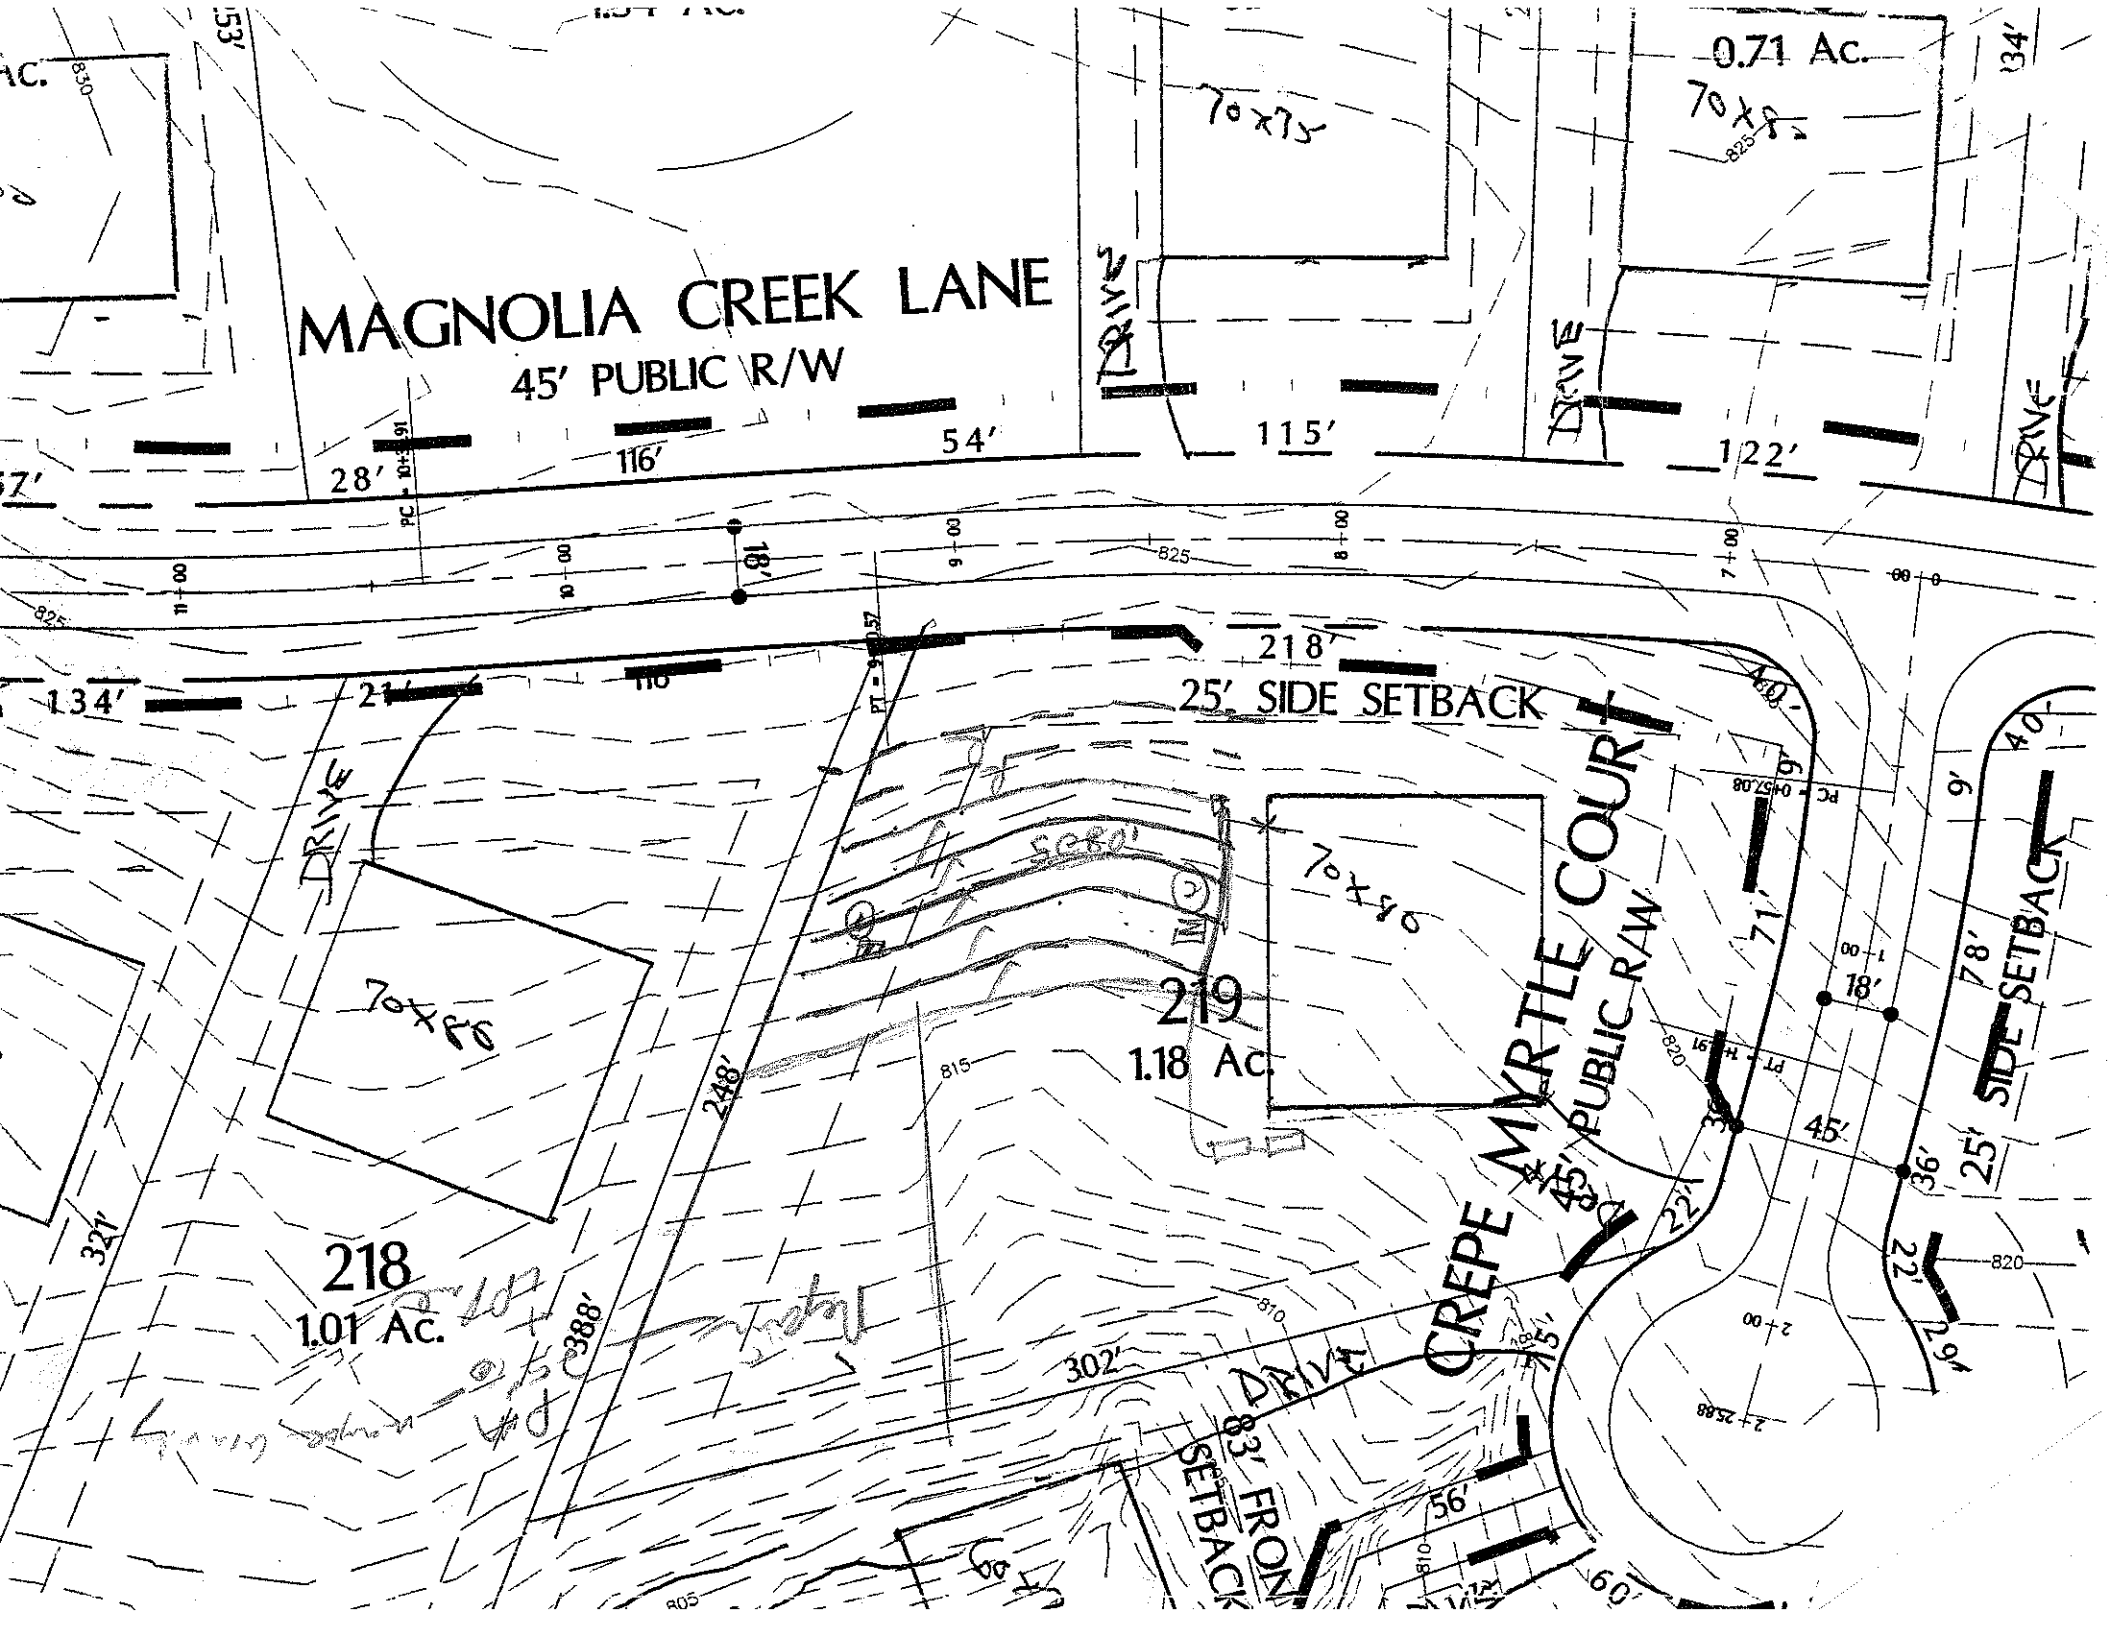
OWNER: _____ APPLICATION DATE _____
ADDRESS: _____ DATE EVALUATED: _____
PROPOSED FACILITY: _____ PROPOSED DESIGN FLOW (.1949): _____ PROPERTY SIZE: _____
LOCATION OF SITE: lot 219 farm 3 PROPERTY RECORDED: _____
WATER SUPPLY: ☐ Private ☐ Public ☐ Well ☐ Spring ☐ Other _____
EVALUATION METHOD: ☐ Auger Boring ☐ Pit ☐ Cut
TYPE OF WASTEWATER: ☐ Sewage ☐ Industrial Process ☐ Mixed

PROFILE #	.1940 LANDSCAPE POSITION/ SLOPE %	HORIZON DEPTH (IN.)	SOIL MORPHOLOGY (.1941) .1941 STRUCTURE/ TEXTURE	SOIL MORPHOLOGY (.1941) .1941 CONSISTENCE/ MINERALOGY	OTHER PROFILE FACTORS .1942 SOIL WETNESS/ COLOR	OTHER PROFILE FACTORS .1943 SOIL DEPTH	OTHER PROFILE FACTORS .1956 SAPRO CLASS	OTHER PROFILE FACTORS .1944 RESTR HORIZ	PROFILE CLASS & LTAR
1		0-48	RCL WFSBK	FR SSSP	-fw SAP				PS .35
2		0-4	BCL WFSBK	FR SSSP					PS -3
		4-34	RC MFSBK	FR SP/SSSP					
		34-48	RCL WMSBK	FR SSSP	-fw SAP				
3									
4									

DESCRIPTION	INITIAL SYSTEM	REPAIR SYSTEM
Available Space (.1945)		
System Type(s)		
Site LTAR		

OTHER FACTORS (.1946): _____
SITE CLASSIFICATION (.1948): _____
EVALUATED BY: _____
OTHER(S) PRESENT: _____

COMMENTS: _____


MAGNOLIA CREEK LANE
45' PUBLIC R/W
0.71 Ac.
70x75
70x75
DRIVE
DRIVE
DRIVE
115'
122'
54'
116'
28'
218'
25' SIDE SETBACK
134'
DRIVE
70x80
70x80
219
1.18 Ac.
248'
CREPE MYRTLE COURT
45' PUBLIC R/W
71'
78'
25' SIDE SETBACK
218
1.01 Ac.
321'
388'
302'
DRIVE
83' FRONT SETBACK
56'
60'
45'
22'
36'
18'