VISION OF ENVIRONMENTAL HEALTH
I-SITE WASTEWATER SECTION

PROPERTY ID #: _____
COUNTY: _____

SOIL/SITE EVALUATION
for ON-SITE WASTEWATER SYSTEM

WNER: _____ APPLICATION DATE _____
DDRESS: _____ DATE EVALUATED: _____
ROPOSED FACILITY: _____ PROPOSED DESIGN FLOW (.1949): _____ PROPERTY SIZE: _____
OCATION OF SITE: 206 farms PROPERTY RECORDED: _____
ATER SUPPLY: ☐ Private ☐ Public ☐ Well ☐ Spring ☐ Other _____
/ALUATION METHOD: ☐ Auger Boring ☐ Pit ☐ Cut
YPE OF WASTEWATER: ☐ Sewage ☐ Industrial Process ☐ Mixed

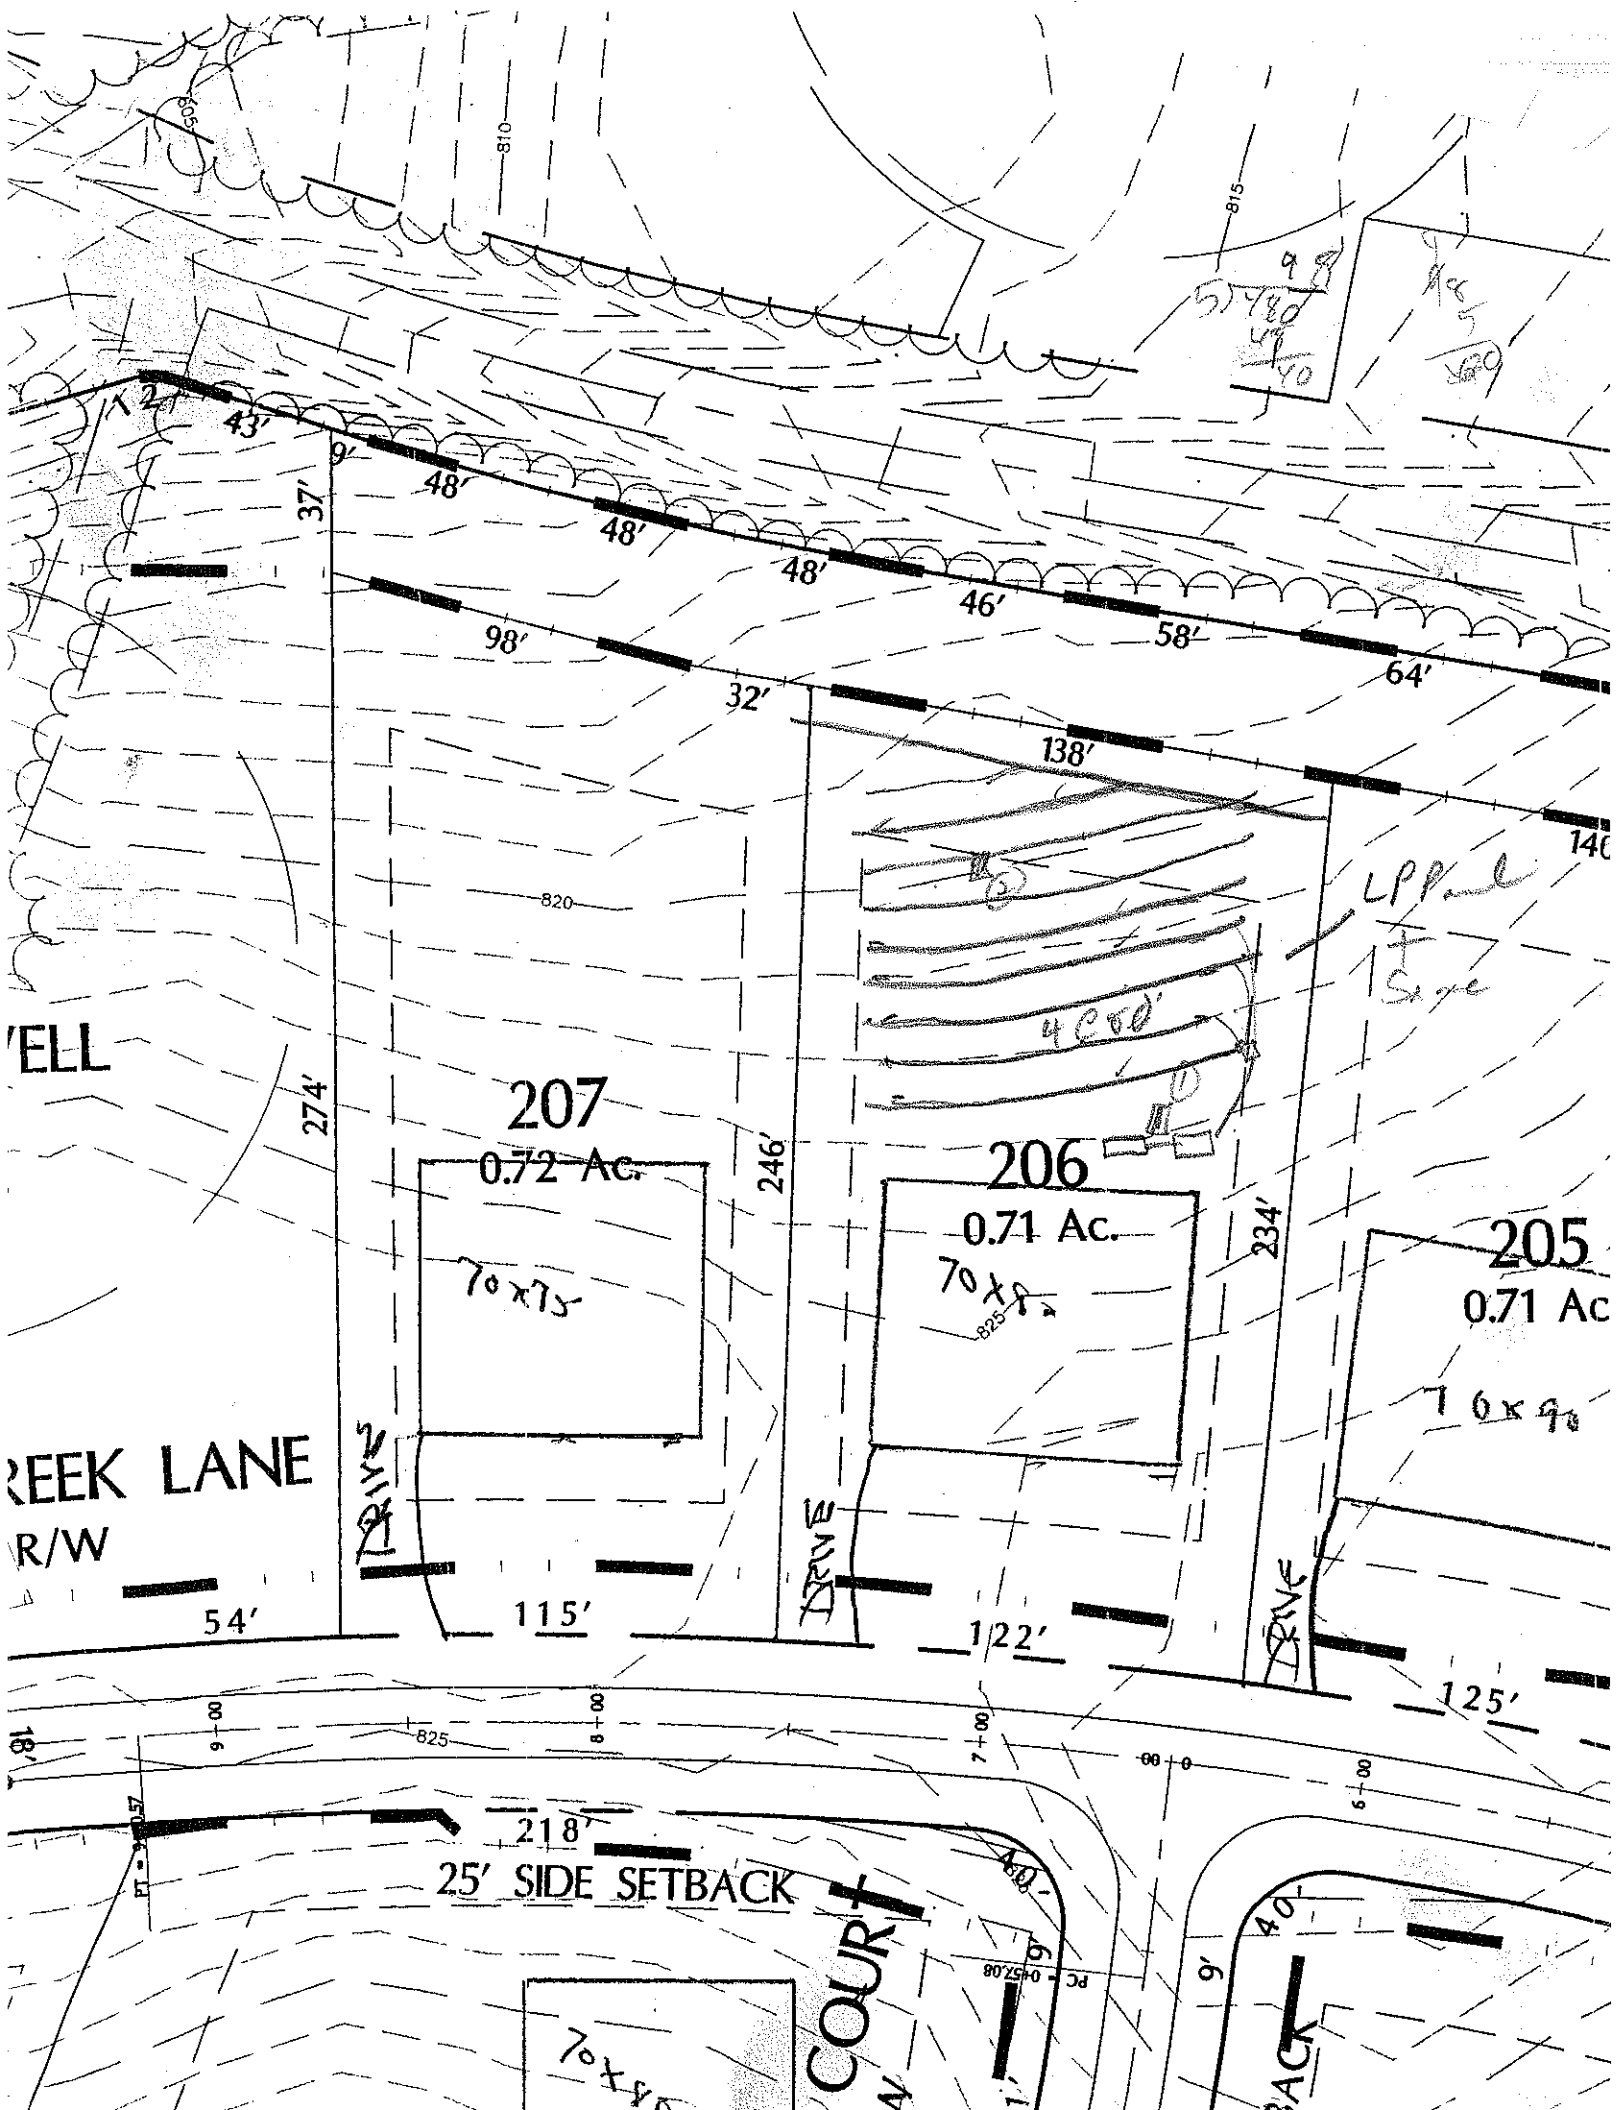
PROFILE #	.1940 LAND-SCAPE POSITION/ SLOPE %	HORI-ZON DEPTH (IN.)	SOIL MORPHOLOGY (.1941) .1941 STRUCTURE/ TEXTURE	SOIL MORPHOLOGY (.1941) .1941 CONSISTENCE/ MINERALOGY	OTHER PROFILE FACTORS .1942 SOIL WETNESS/ COLOR	.1943 SOIL DEPTH	.1956 SAPRO CLASS	.1944 RESTR HORIZ	PROFILE CLASS & LTAR
1		0-16	B SBK/GR vfsa fr SSSP						PS .25
		16-44	BR/YR C mfSbk fr SSSP						
2		0-10	BSC vfsbk fr SSSP						PS .25
		10-32	LC Pr/mfSbk fr SSSP						
3									
4									

DESCRIPTION	INITIAL SYSTEM	REPAIR SYSTEM
Available Space (.1945)		
System Type(s)		
Site LTAR		

OTHER FACTORS (.1946): _____
SITE CLASSIFICATION (.1948): _____

EVALUATED BY: _____
OTHER(S) PRESENT: _____

COMMENTS: _____


43'
9'
48'
48'
48'
46'
58'
64'
37'
98'
32'
138'
140
820
810
815
805
825
207
0.72 Ac.
70x75
206
0.71 Ac.
70x
205
0.71 Ac
76x
274'
246'
234'
54'
115'
122'
125'
218'
25' SIDE SETBACK
DRIVE
DRIVE
DRIVE
COURT
40'
9'
4 Cod'
LPP
Spe
ELL
REEK LANE
R/W