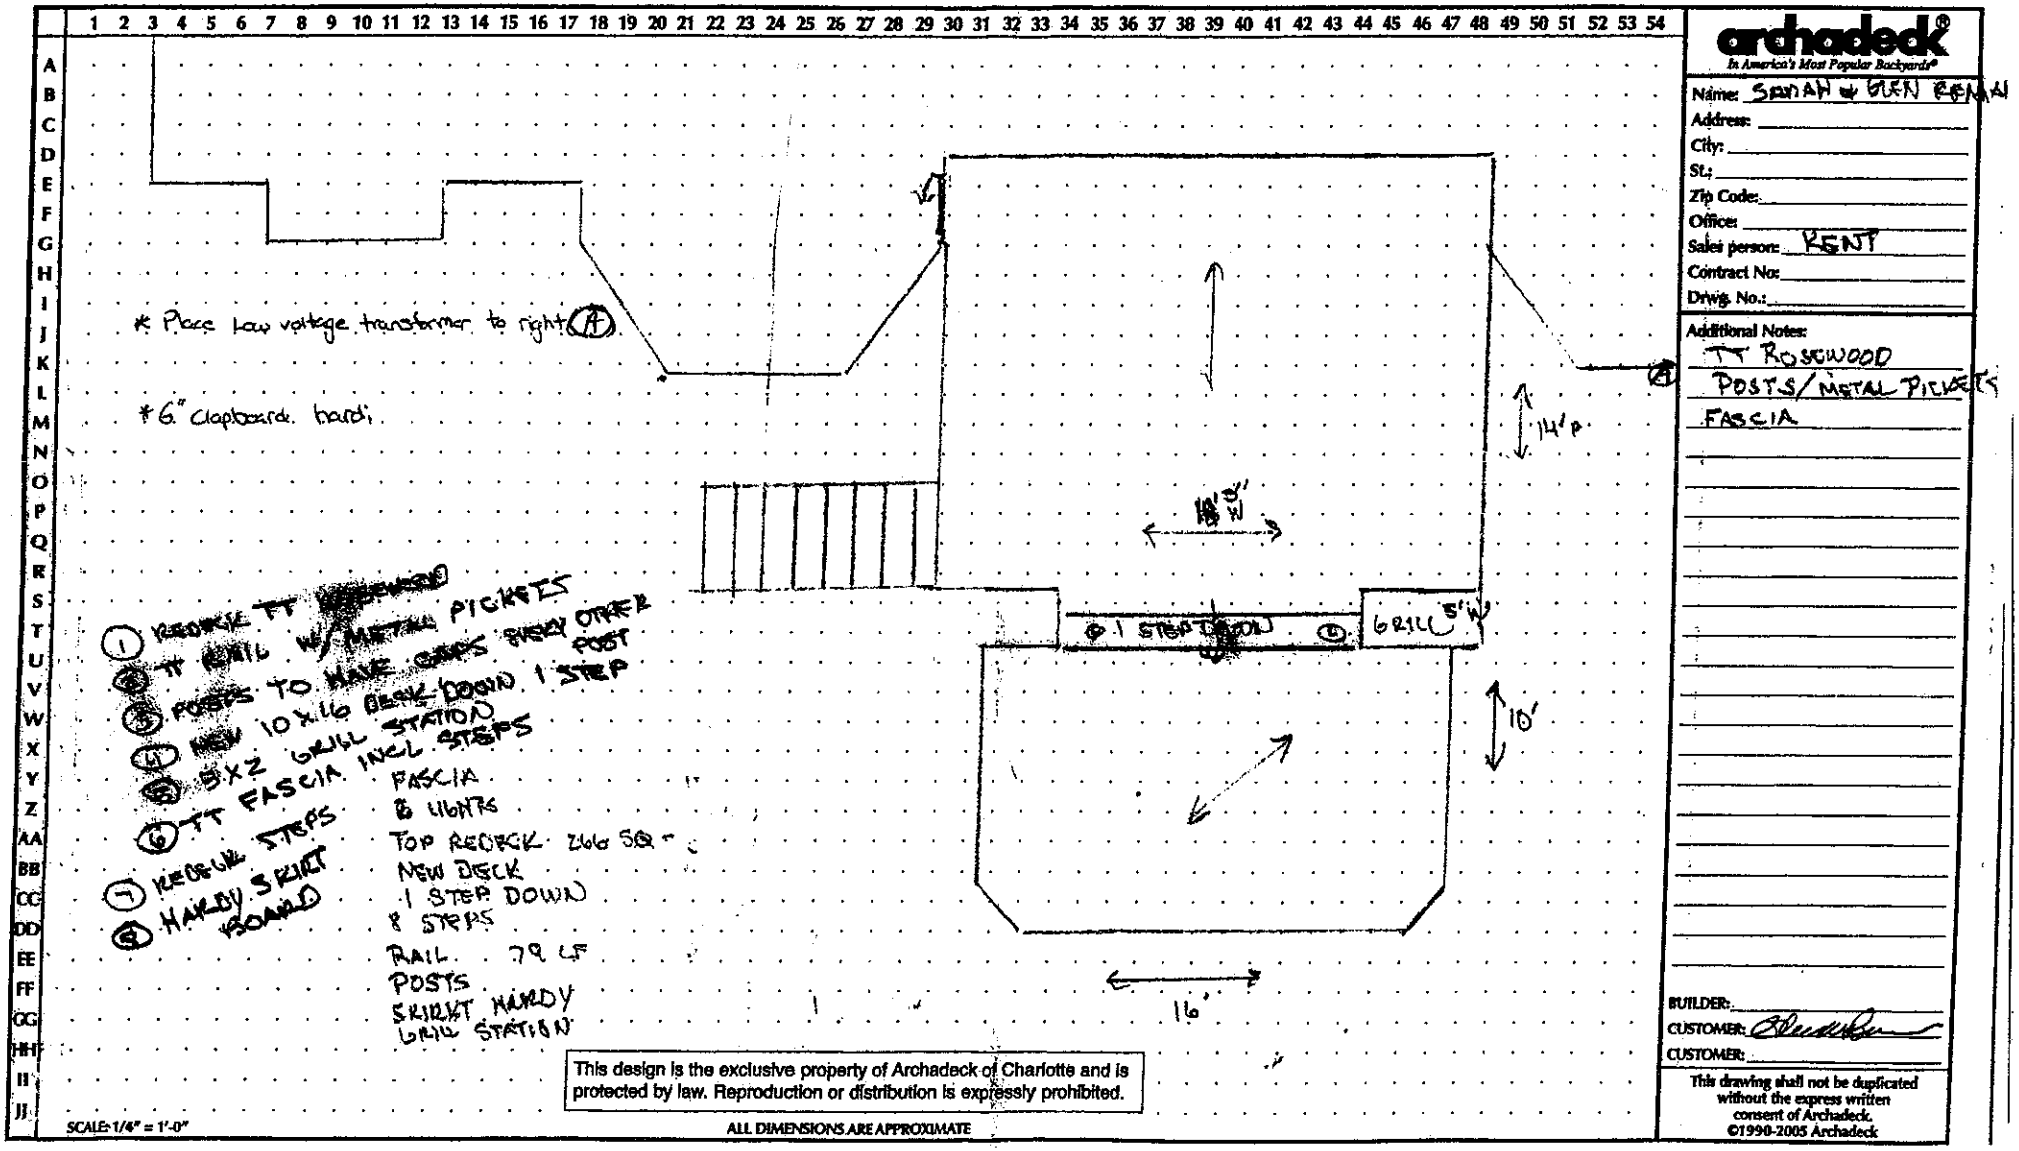

* Place low voltage transformer to right (A)
* 6" clapboard. hardi
14'
18'
16'
10'
6 RAIL 5'W
1 STEP DOWN
(1) REDECK TT
(2) TT RAIL W/ METAL PICKETS
(3) POSTS TO HAVE CAPS EVERY OTHER POST
(4) NEW 10'x16' DECK DOWN 1 STEP
(5) 5'x2' GRILL STATION
(6) TT FASCIA INCL STEPS
(7) REDECK STEPS
(8) HARDY SKIRT BOARD
FASCIA
& LIGHTS
TOP REDECK 266 SQ FT
NEW DECK
1 STEP DOWN
8 STEPS
RAIL 79 LF
POSTS
SKIRT HARDY
GRILL STATION
archadeck
In America's Most Popular Backyards®
Name: SEAN & GLEN RENAU
Address:
City:
St:
Zip Code:
Office:
Sales person: KENT
Contract No:
Drwg. No.:
Additional Notes:
TT ROSEWOOD
POSTS/METAL PICKETS
FASCIA
BUILDER:
CUSTOMER:
CUSTOMER:
This drawing shall not be duplicated without the express written consent of Archadeck.
©1990-2005 Archadeck
This design is the exclusive property of Archadeck of Charlotte and is protected by law. Reproduction or distribution is expressly prohibited.
SCALE: 1/4" = 1'-0"
ALL DIMENSIONS ARE APPROXIMATE