IREDELL COUNTY HEALTH DEPARTMENT
ENVIRONMENTAL HEALTH DIVISION
Application For Improvement Permit

ALL items on this application form must be completed before Health Department can begin work. One application must be completed by the property owner or agent for each (proposed) site.

PERSONAL INFORMATION:

Applicant	Phone #	Mailing Address	City	State	Zip Code
WHITLEY & CO	567-1700	POB 475	HARRISBURG	NC	28075

Current Property Owner	Mailing Address	City	State	Zip Code
SAME				

PROPERTY INFORMATION:

(Proposed) Subdivision Name	(Proposed) Lot #	(Proposed) Block/Section #	State Road #
THE FARM	225		

(Proposed) Water Supply: Public, Private Well	**Preliminary Plat Approval Date** (DEVELOPERS ONLY)	Tax Map #

Specific Directions to Property BRAWLEY, Right SOUTH FORK, LEFT FRESH WATER, RIGHT, RAGSDALE

TYPE OF FACILITY: (use check (X) or number as appropriate)

House X Mobile Home _____ Commercial _____ No. Bedrooms 4 No. Baths 2 1/2

No. Persons or Employees (commercial only) _____ Basement _____ Basement with Plumbing _____


Crawl Space _____ Concrete Slab _____ Garbage Disposal _____ Jaccuzi or spa _____

COVENANT AND SIGNATURE:

I hereby make application to the Iredell County Health Department for a soils/site evaluation of the property described above. This evaluation is to be conducted for the sole purpose of obtaining a septic system Improvement Permit. I hereby authorize Iredell County Health Department representatives to go onto the above property for purposes of conducting this evaluation. I understand that, by state law, any Improvement Permit issued on the above property may be voided if substantial changes are made to the designated sewage system site. The issuance of an Improvement Permit by the Iredell County Health Department does not relieve me from compliance with all other relevant state/local laws or regulations. As owner or authorized agent, I covenant that the contents of this application are true and represent the maximum facilities intended to be placed on this property to my knowledge to date.

I understand that any Improvement Permit issued on the above property is valid for five (5) years from the issuance date and is subject to revocation if the above described site plans or intended use changes.

4/22/14 DATE _____ SIGNATURE OF OWNER/AUTHORIZED AGENT

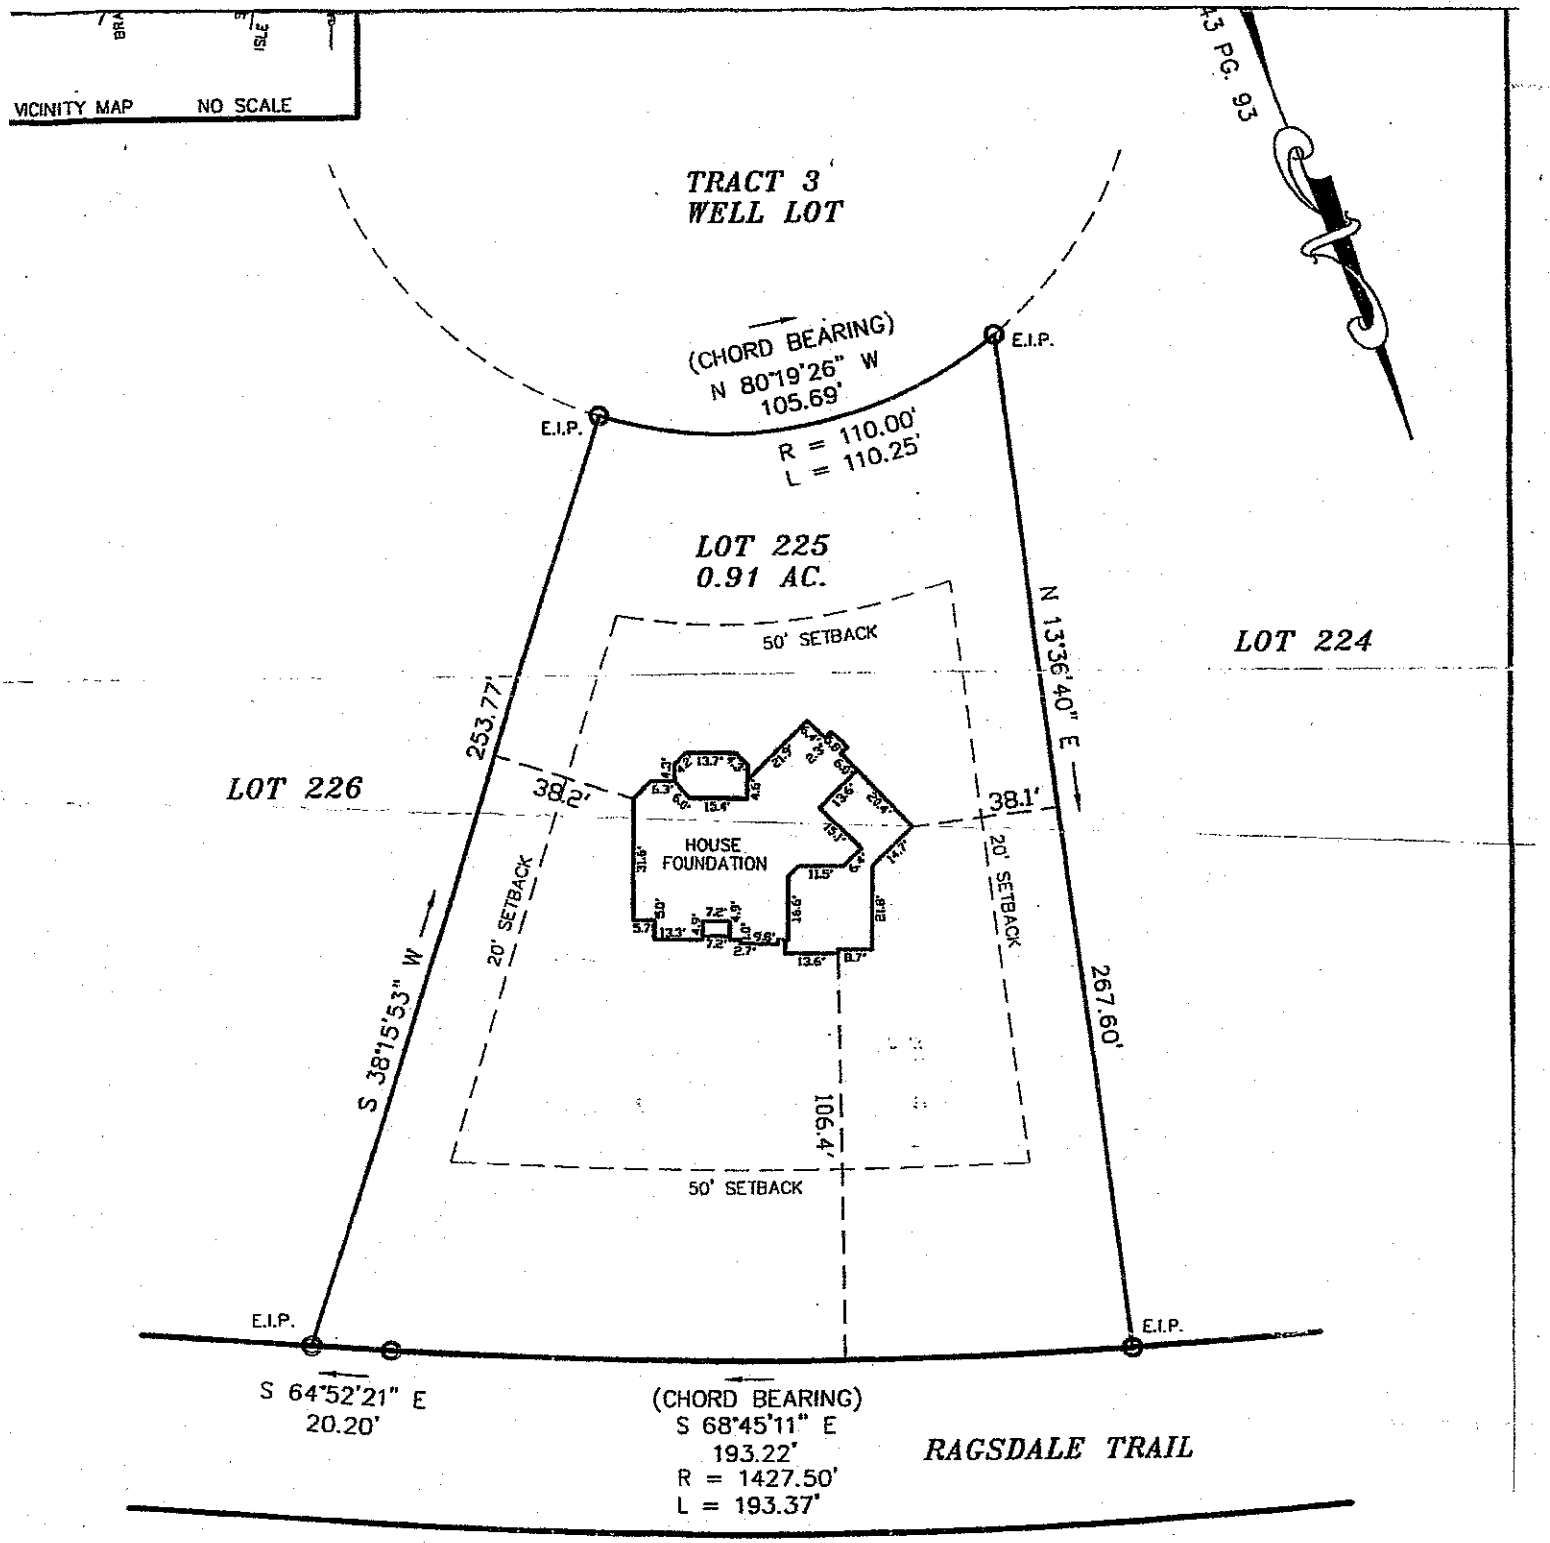

NOTES

1) THIS PROPERTY MAY BE SUBJECT TO ANY EASEMENTS AND/OR

FOUNDATION SURVEY

OF

LEGEND

P.P. = POWER POLE


= DUKE POWER TRANS.

E.I.P. = EXISTING IRON FOUND

I.P.S. = #4 REBAR SET

R/W = RIGHT-OF-WAY

= WELL

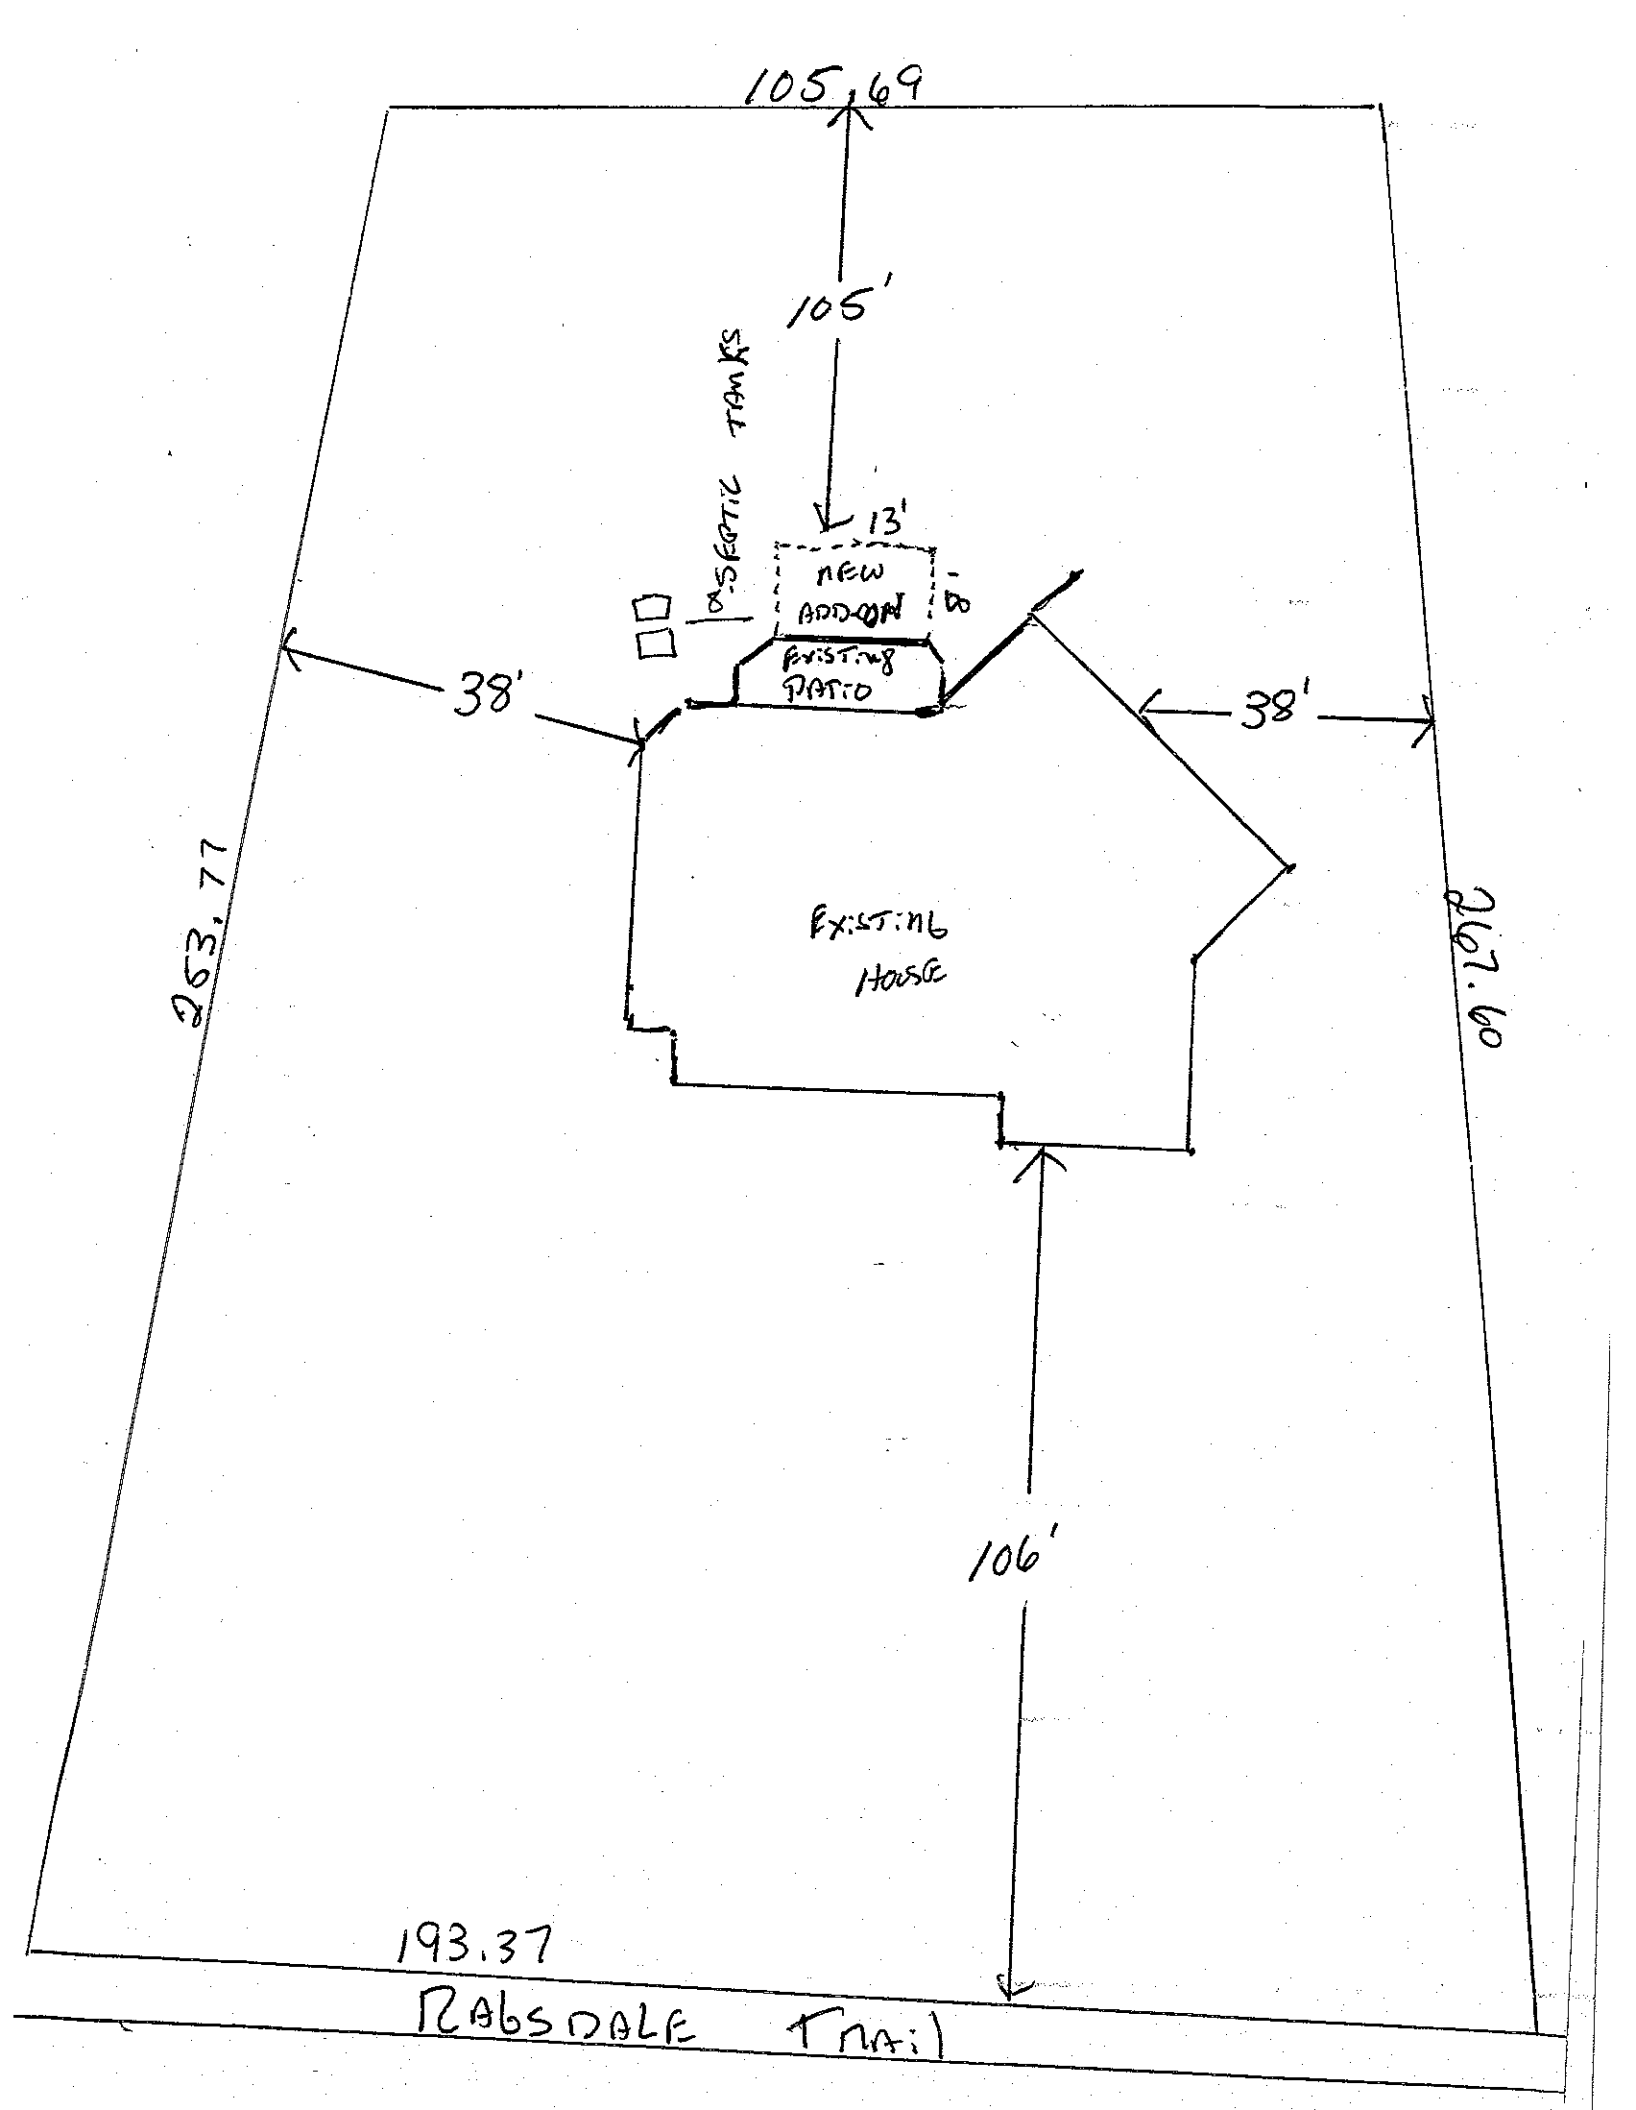
105.69
105'
SEPTIC TANKS
13'
NEW ADD-ON
EXISTING PATIO
38'
38'
263.77
262.60
EXISTING HOUSE
106'
193.37
RABSDALE TRAIL