DEPARTMENT OF ENVIRONMENT AND NATURAL RESOURCES
DIVISION OF ENVIRONMENTAL HEALTH
ON-SITE WASTEWATER SECTION

Sheet ___ of ___
PROPERTY ID #: ___
COUNTY: ___

SOIL/SITE EVALUATION
for ON-SITE WASTEWATER SYSTEM

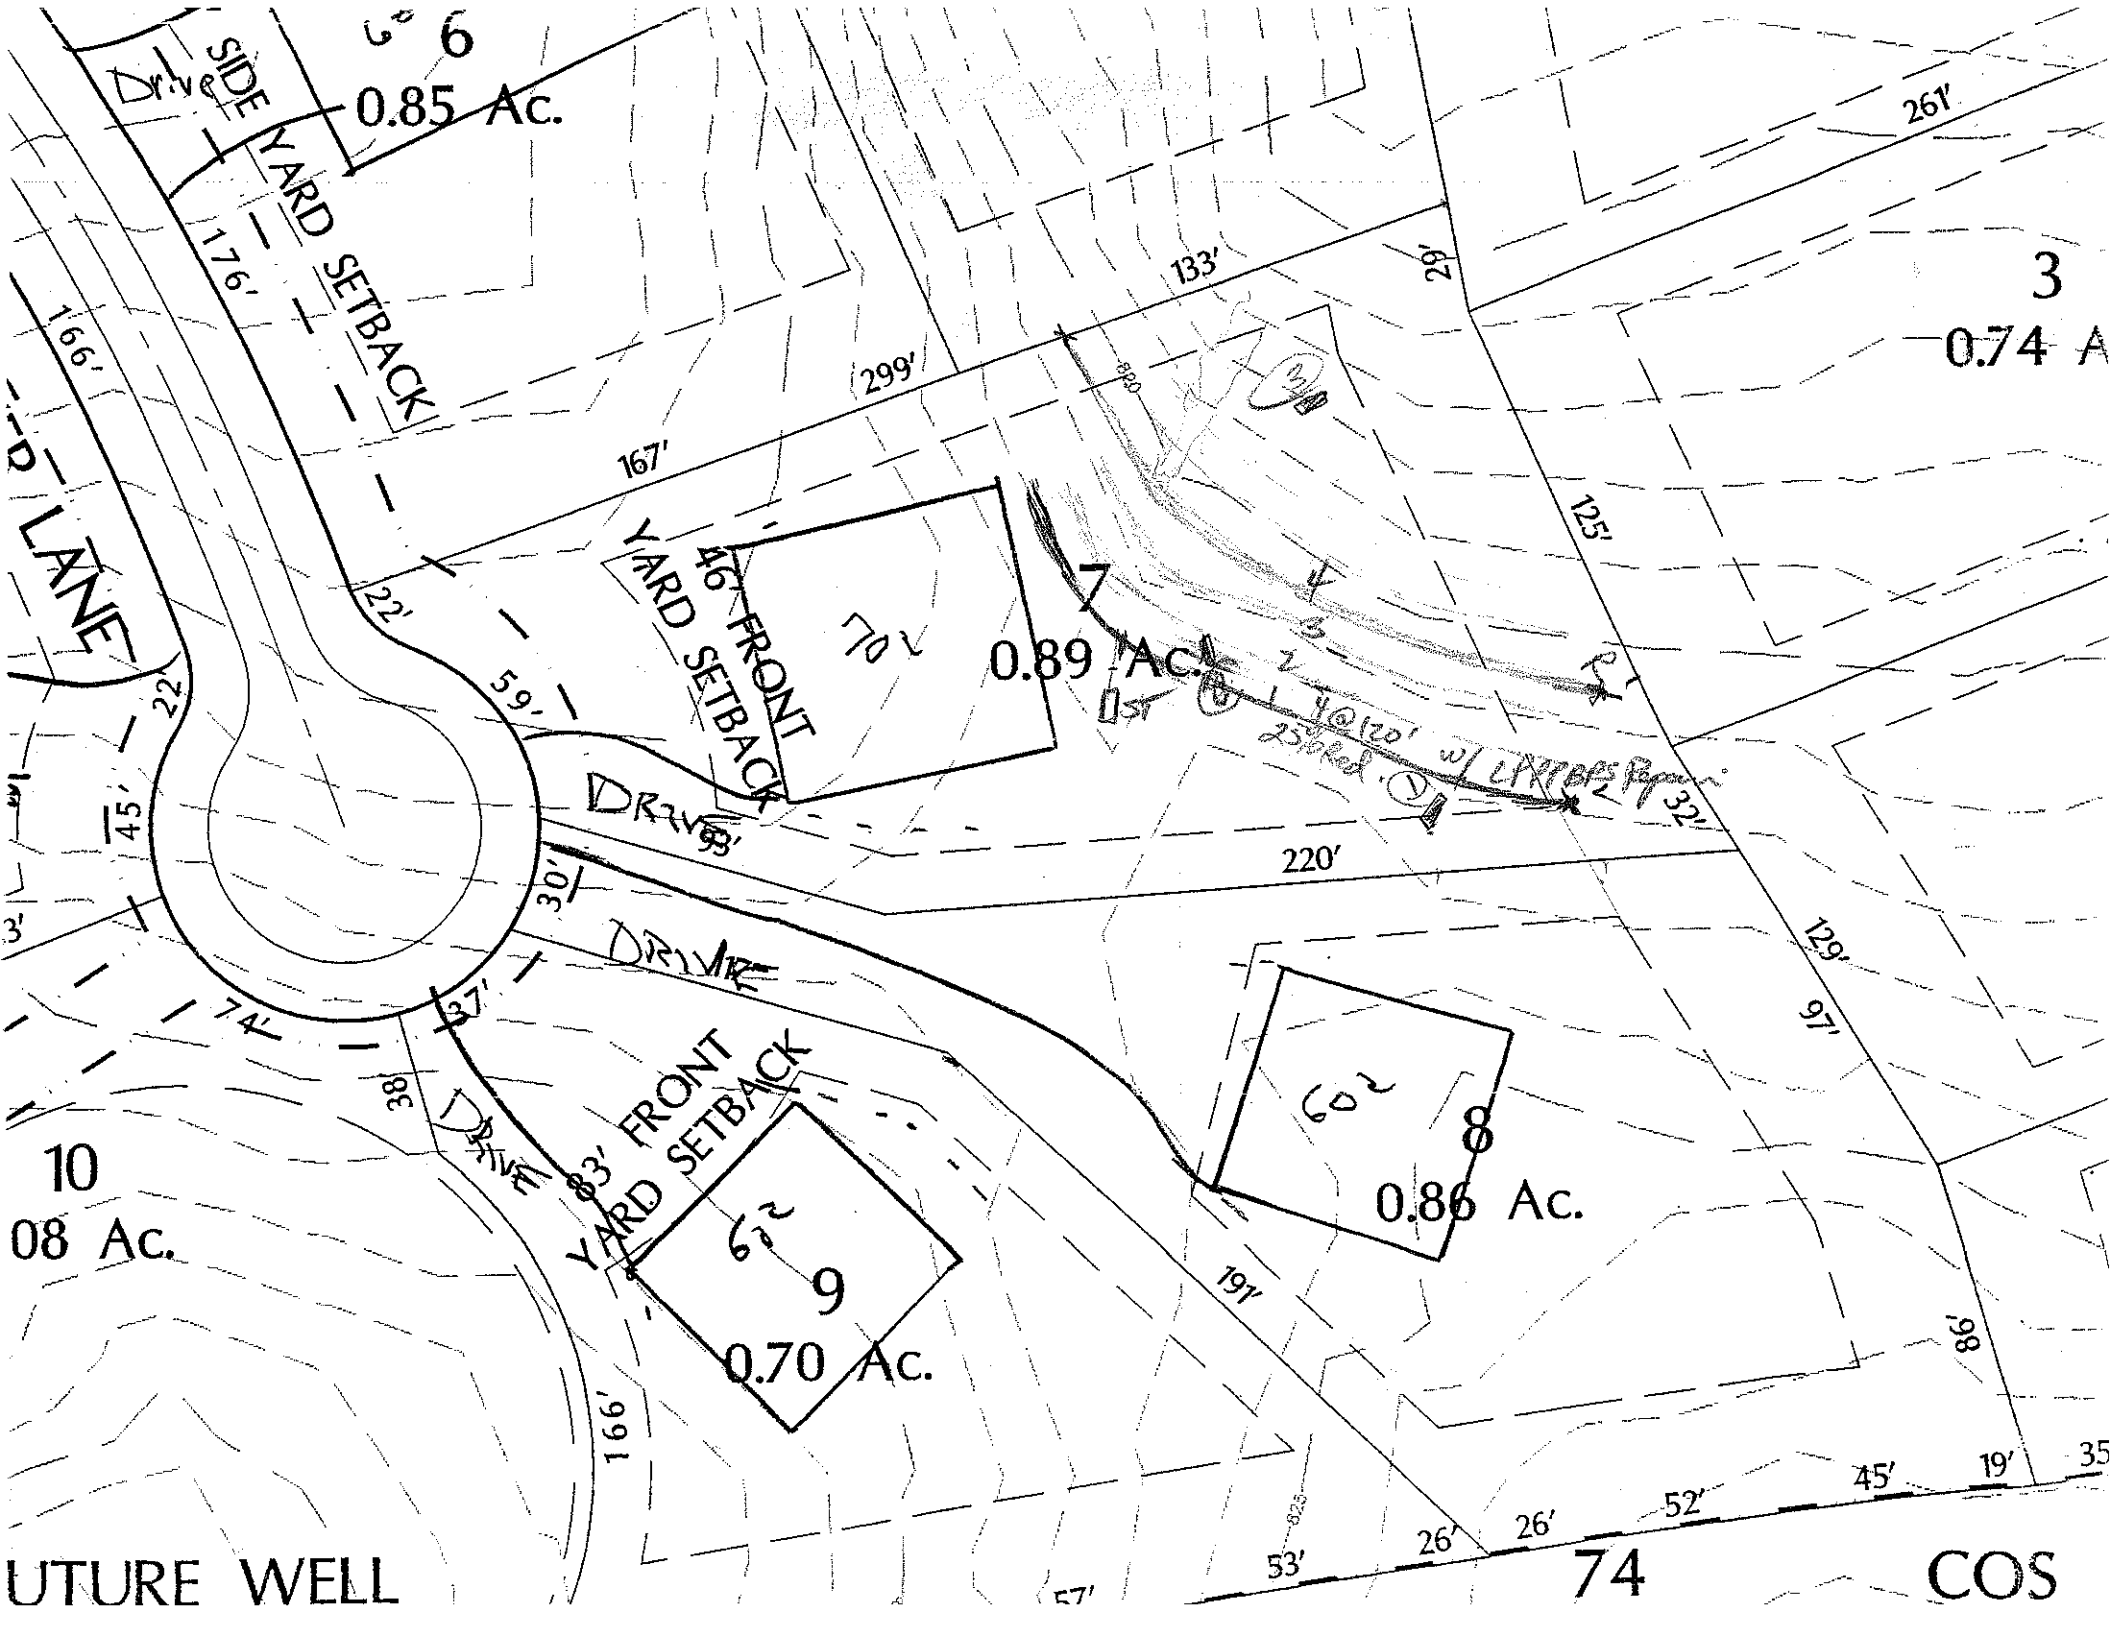
OWNER: CRI APPLICATION DATE: ___
ADDRESS: ___ DATE EVALUATED: 3-11-03
PROPOSED FACILITY: ___ PROPOSED DESIGN FLOW (.1949): 480 gpd PROPERTY SIZE: ___
LOCATION OF SITE: Lot 7 Lake Forest II PROPERTY RECORDED: ___
WATER SUPPLY: ☐ Private ☒ Public ☒ Well ☐ Spring ☐ Other ___
EVALUATION METHOD: ☐ Auger Boring ☒ Pit ☐ Cut
TYPE OF WASTEWATER: ☒ Sewage ☐ Industrial Process ☐ Mixed

PROFILE #	.1940 LANDSCAPE POSITION/ SLOPE %	HORIZON DEPTH (IN.)	SOIL MORPHOLOGY (.1941) .1941 STRUCTURE/ TEXTURE	SOIL MORPHOLOGY (.1941) .1941 CONSISTENCE/ MINERALOGY	OTHER PROFILE FACTORS .1942 SOIL WETNESS/ COLOR	.1943 SOIL DEPTH	.1956 SAPRO CLASS	.1944 RESTR HORIZ	PROFILE CLASS & LTAR
1		0-6	wkSBK sl/vl	fr ssp					.63
		6-54	wk-mSBK RC	fr sp	few common mnSBP 20%				
2	4, 6 %	0-10	wkSBK sl/vl	fr ssp					.25, 3
		10-48	mfSBK RC	fr sp	few gray mottles				
		48-52	wk Bk yel	fr ssp					
3		0-21	sl/pl sl/vl	fr sp	common fine manganese nodules				.25
		21-48	mSBK RC	fi sp	few gray mottles				
4									

DESCRIPTION	INITIAL SYSTEM	REPAIR SYSTEM
Available Space (.1945)	PS	PS
System Type(s)	6 Conv 25% Red	Conv 25-50% Red
Site LTAR	.25	.25

OTHER FACTORS (.1946): PS
SITE CLASSIFICATION (.1948): ___
EVALUATED BY: DLH
OTHER(S) PRESENT: Paul Pennington

COMMENTS: ___


6
0.85 Ac.
SIDE YARD SETBACK
176'
166'
LANE
22'
45'
22
3'
74'
38'
DRIVE
261'
133'
29'
3
0.74 A
299'
167'
125'
46' FRONT YARD SETBACK
22'
59'
7
0.89 Ac.
70'
DRIVE
30'
37'
220'
32'
129'
97'
DRIVE
83' FRONT YARD SETBACK
10
08 Ac.
69'
9
0.70 Ac.
8
0.86 Ac.
191'
98'
166'
45'
19'
52'
26'
26'
53'
74
COS
UTURE WELL