IREDELL COUNTY HEATLH DEPARTMENT
ENVIRONMENTAL HEALTH DIVISION
PAGE 2: *SITE PLAN WORKSHEET*

SEE THE "SAMPLE SITE PLAN" BELOW. *INCOMPLETE SITE PLANS WILL BE RETURNED TO YOU FOR COMPLETION AND MAY RESULT IN A DELAY IN THE ISSUANCE OF YOUR SEPTIC SYSTEM PERMIT!!!*

Place an (X) beside each item as you complete the site plan:


____ Property Line measurements are clearly identified...
____ All proposed structures are indicated...
SHOW: proposed house or business footprint, wells, water lines, patios, pools and decks, and any other item that will occupy space on the site
____ Front and side setbacks from property line...
____ Preferred driveway location and configuration, preferred well location...
____ Area you prefer your septic system to be placed...
____ North arrow, or other sufficient indicator of direction...

Circle N/A on the following if appropriate:

____ Location of septic systems and wells within 100' of your property... N/A
____ Location of easements and rights of ways on your property... N/A
____ Location of any designated wetlands on the property... N/A

Signature: _____ 4/26/13
REQUIRED property owner or owner's legal representative signature. DATE

USE THIS SPACE TO DRAW YOUR SITE PLAN

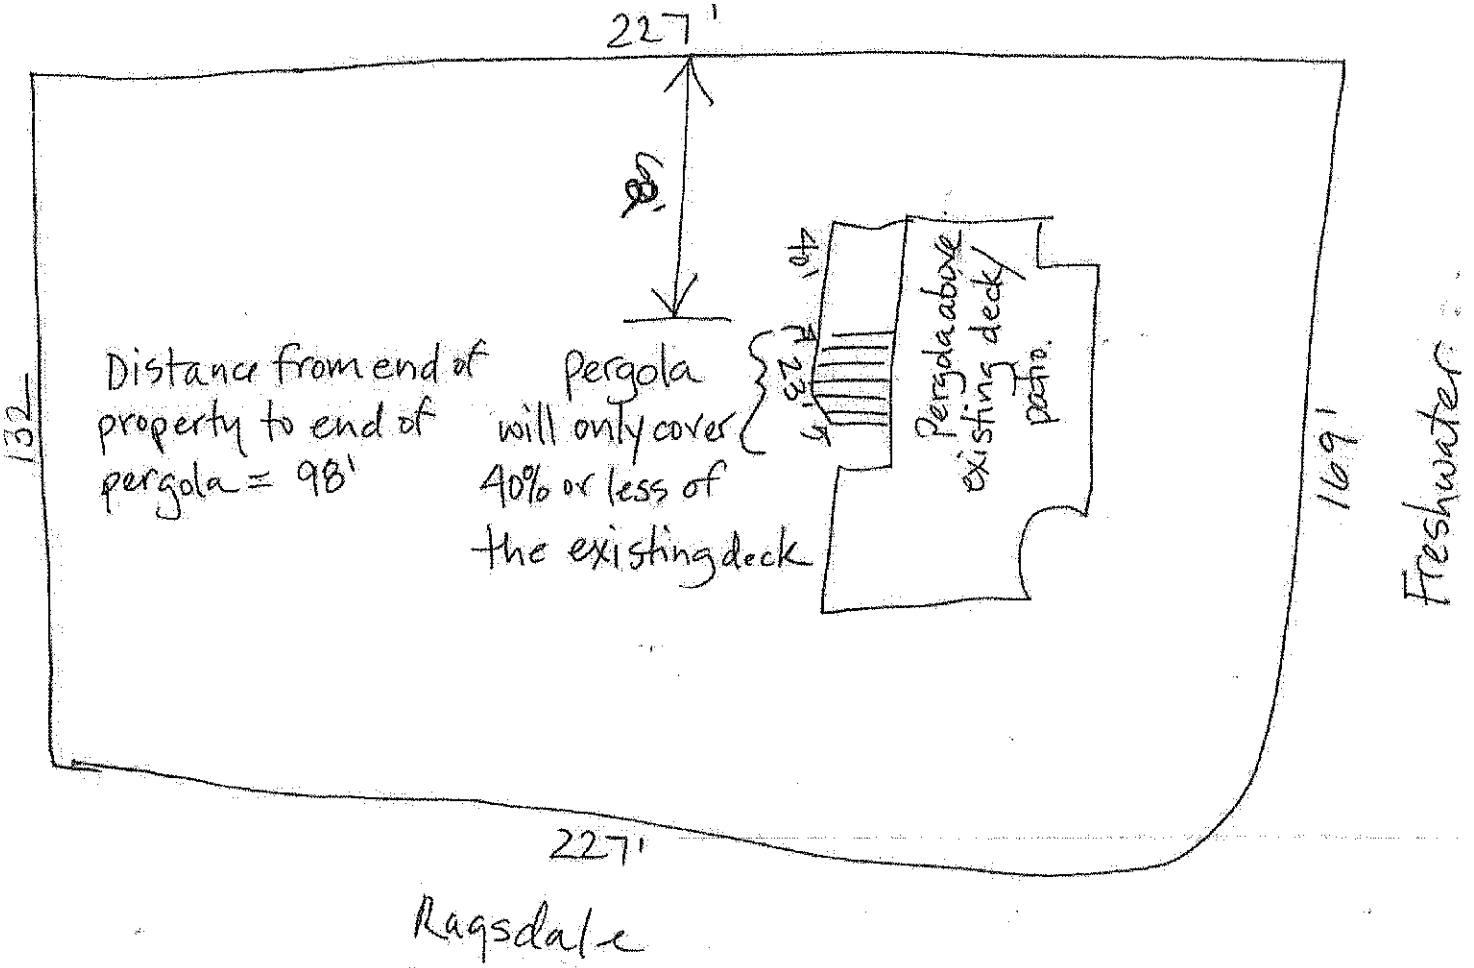


ED MARTIN RESIDENCE
MOORESVILLE, NC
APRIL 15, 2013

SHT. 1 OF 3

61.80 permit
75.00 set-back
add 3% techfee

~ $140.90

$117.25
zoning + septic
env. health

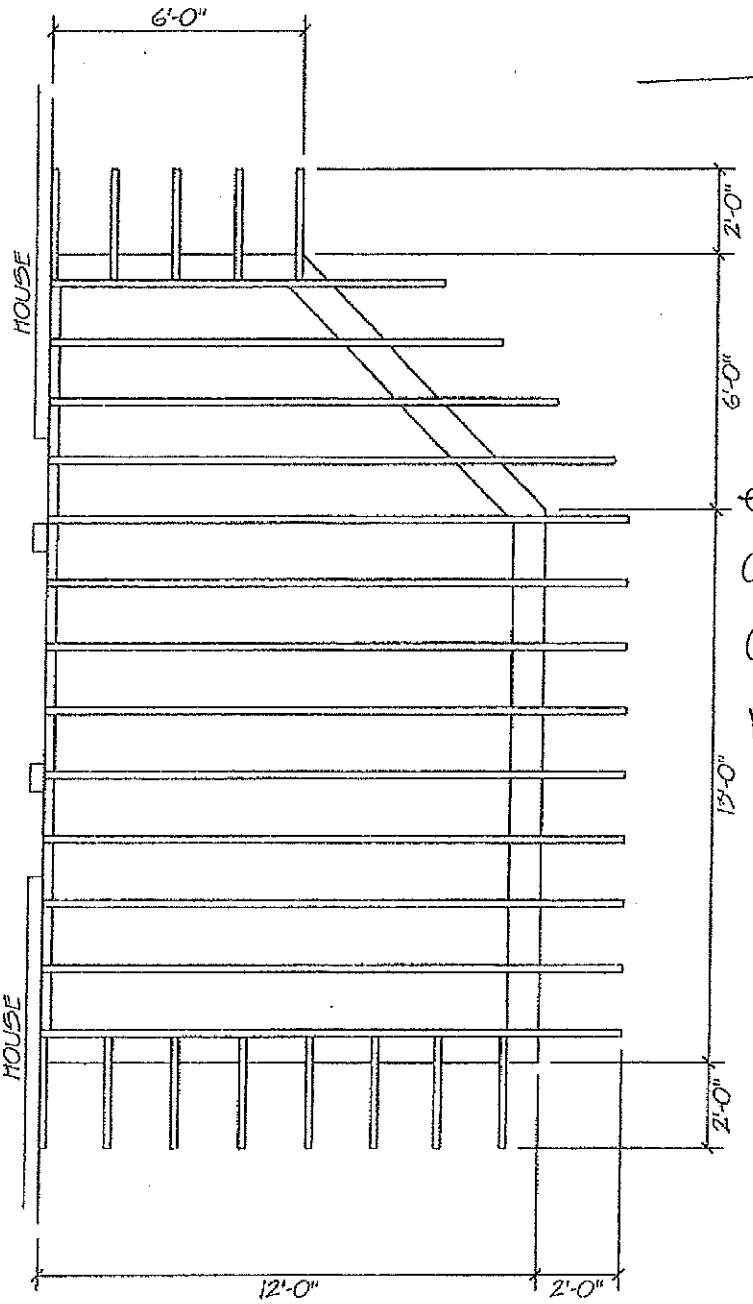

Once zoning + env. inspection is complete, then we can apply for a permit.

PERGOLA FRAMING PLAN


NOT TO SCALE

Mar. 17. 2004 11:57AM 704 895 7423 No. 4899 P. 2

3.17.04

Maura Dotson
3/17/04

Moving house
10' towards street.

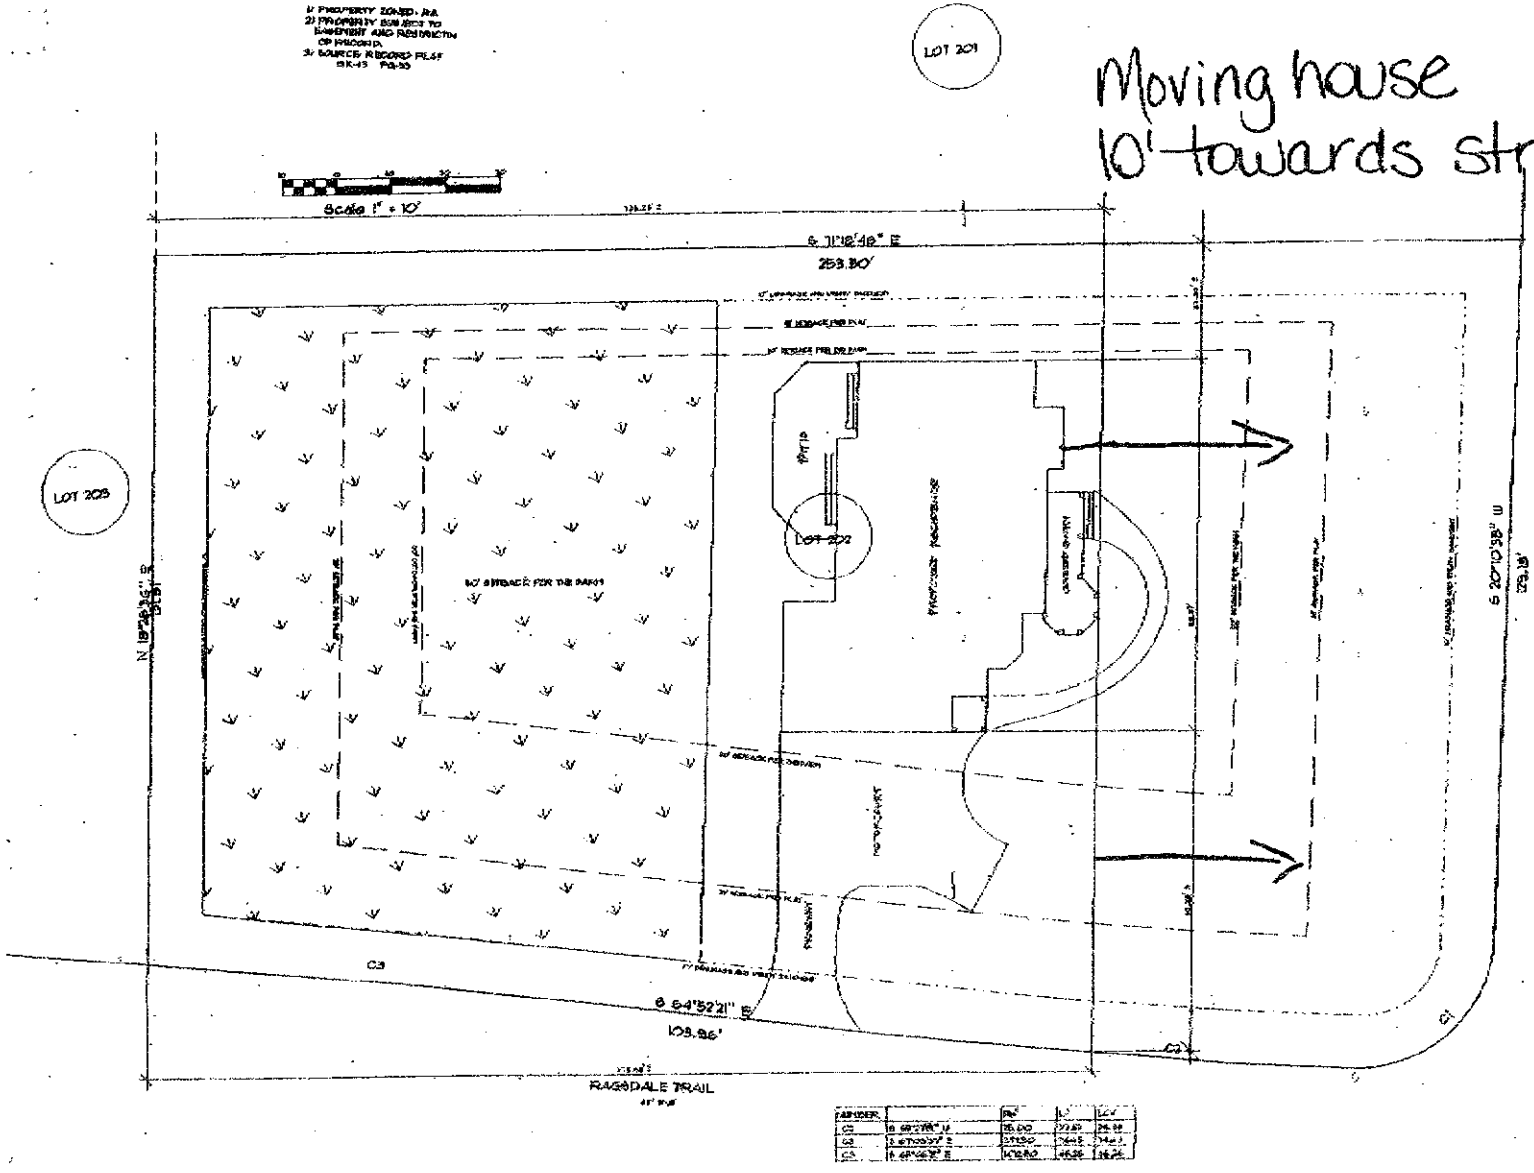

CURVE				
C1				
C2				
C3				

STONEBRIDGE LUXURY HOMES
LOT 202, THE FARMS

NOTE: GENERAL CONTRACTOR TO VERIFY ALL DIMENSIONS AND ANGLES IN FIELD.

Christopher Phelps & Associates
a residential design firm
225 East Worthington Avenue
Suite 200
Charlotte, NC 28203

SHEET
1
18