DIVISION OF ENVIRONMENTAL HEALTH
ON-SITE WASTEWATER SECTION

Sheet ___ of ___
PROPERTY ID #: _____
COUNTY: _____

SOIL/SITE EVALUATION
for ON-SITE WASTEWATER SYSTEM

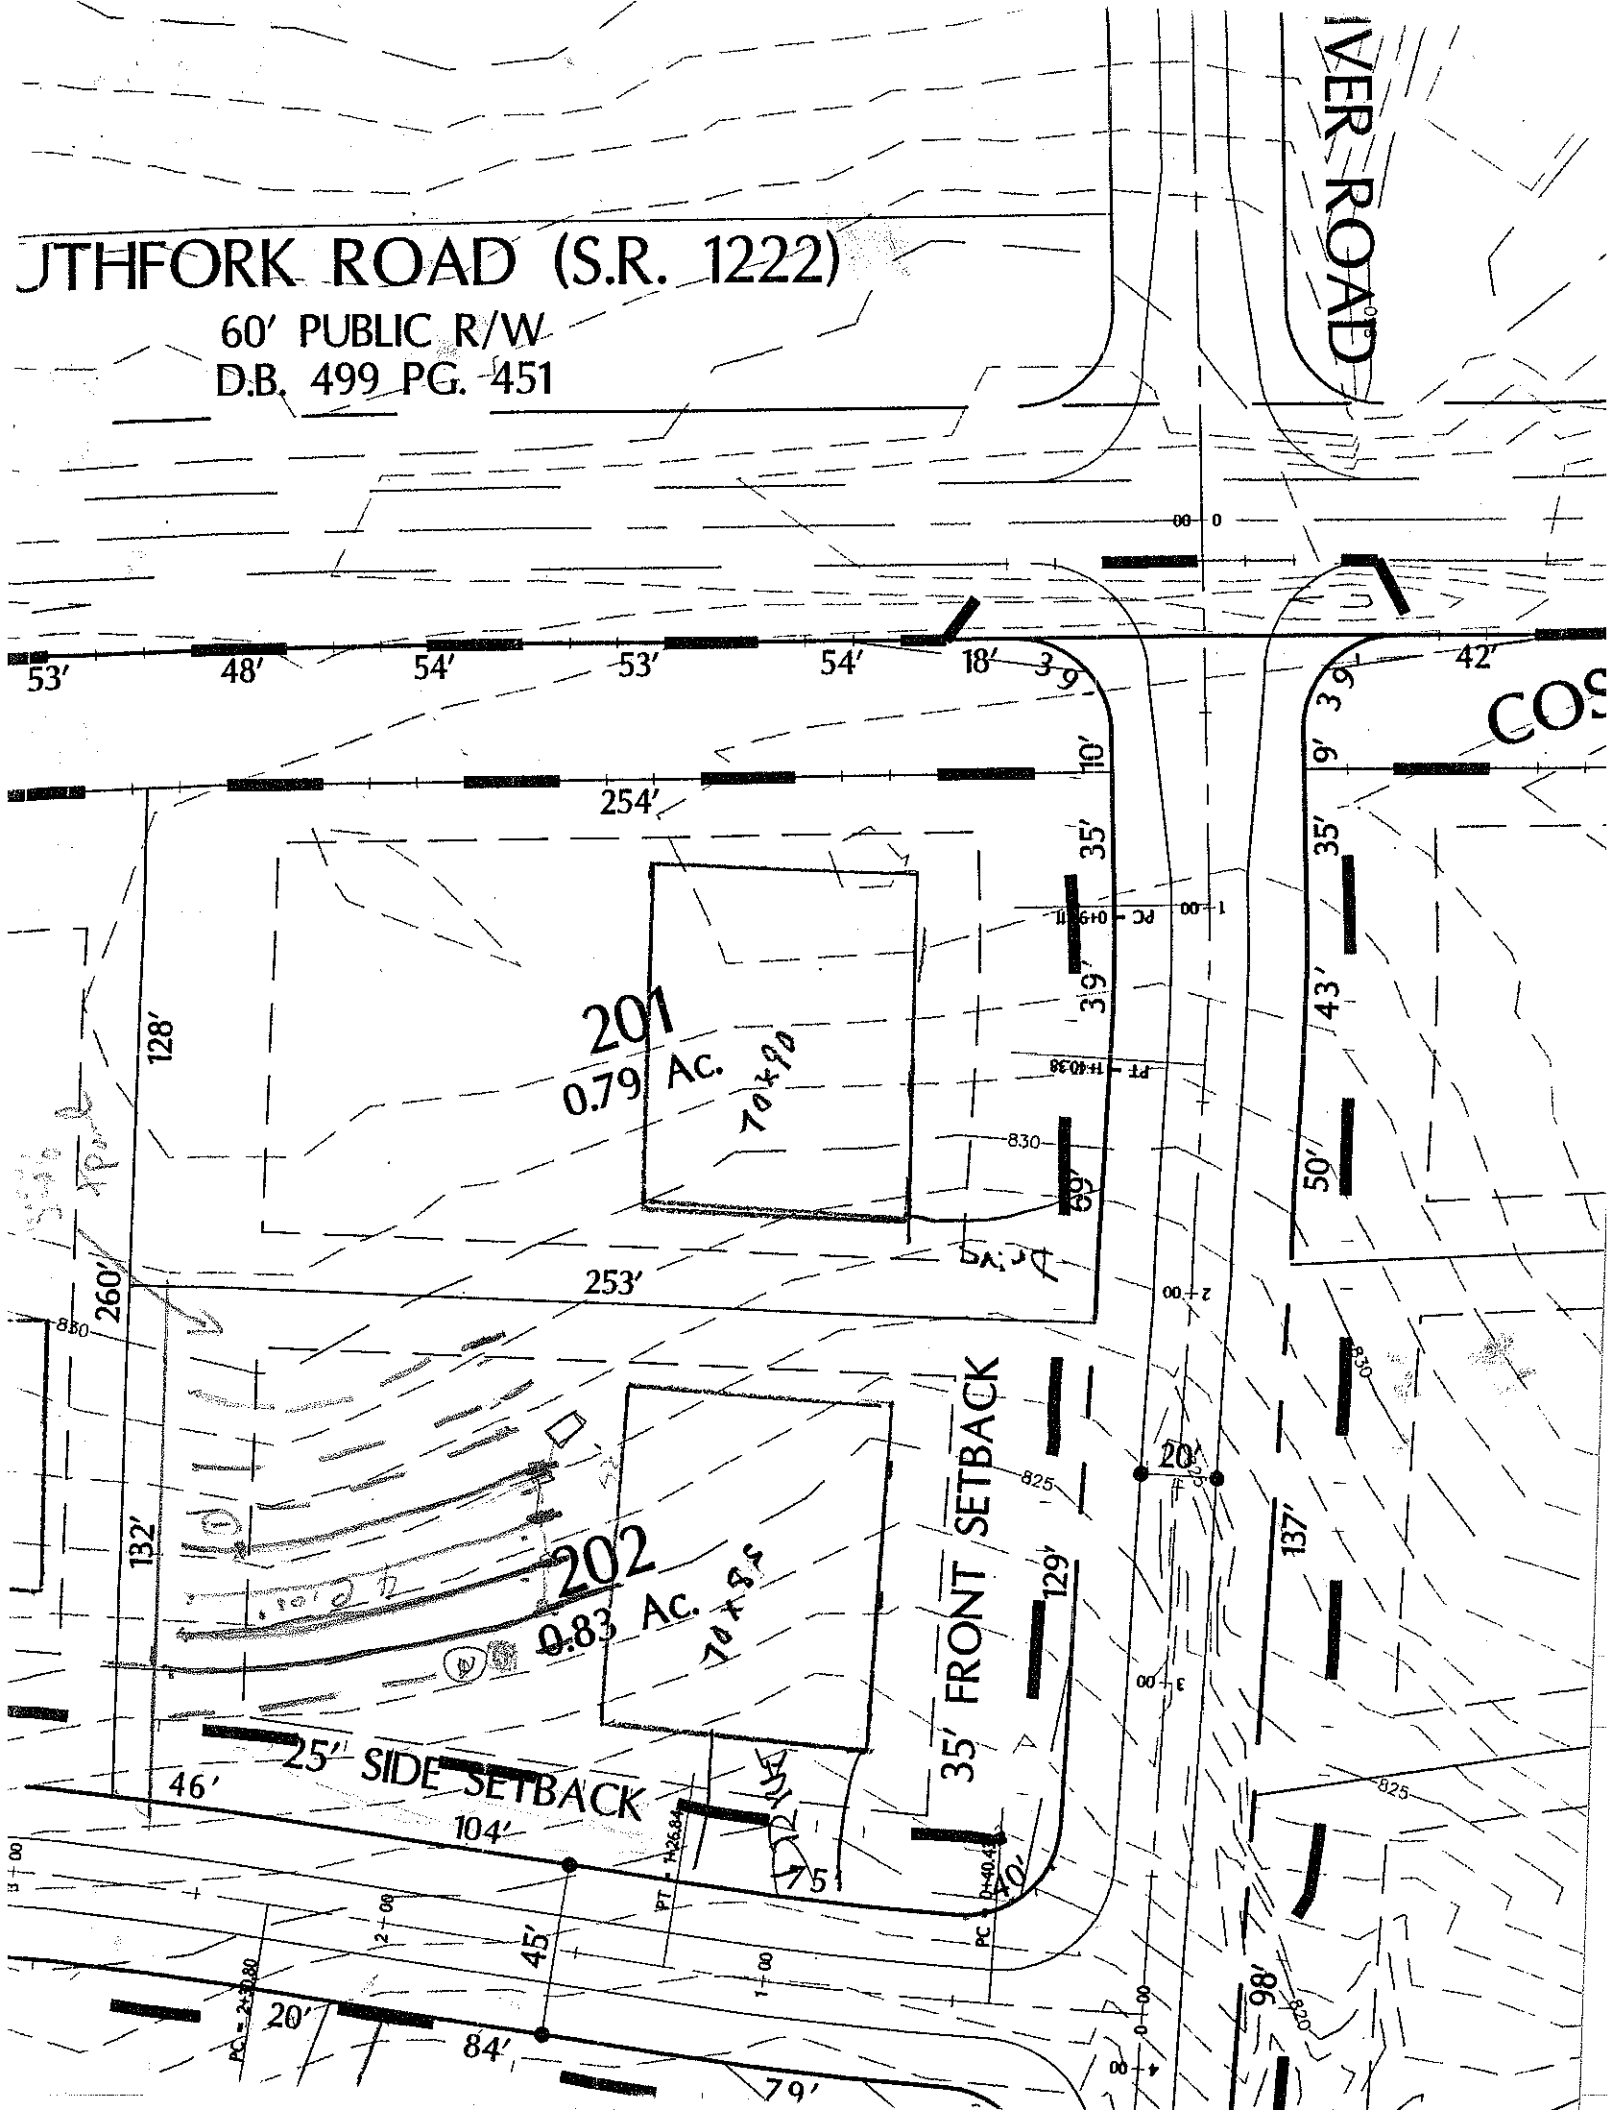
OWNER: _____ APPLICATION DATE _____
ADDRESS: _____
PROPOSED FACILITY: _____ PROPOSED DESIGN FLOW (.1949): _____ DATE EVALUATED: _____
LOCATION OF SITE: lot 202 Farm 3 PROPERTY SIZE: _____
WATER SUPPLY: ☐ Private ☐ Public ☐ Well ☐ Spring ☐ Other _____ PROPERTY RECORDED: _____
EVALUATION METHOD: ☐ Auger Boring ☐ Pit ☐ Cut
TYPE OF WASTEWATER: ☐ Sewage ☐ Industrial Process ☐ Mixed

PROFILE #	.1940 LAND-SCAPE POSITION/ SLOPE %	HORI-ZON DEPTH (IN.)	SOIL MORPHOLOGY (.1941) .1941 STRUCTURE/ TEXTURE	.1941 CONSISTENCE/ MINERALOGY	OTHER PROFILE FACTORS .1942 SOIL WETNESS/ COLOR	.1943 SOIL DEPTH	.1956 SAPRO CLASS	.1944 RESTR HORIZ	PROFILE CLASS & LTAR
1		A 0-4	BSCL wet/w	fri SSSP					P3 .3
		E 4-17	RC SaSk	fi SP					
		B 17-53	RCL MESBK	fri SSSP					
2		A 0-6	SCL wet	fr SSP					PS .3
		E 6-34	RC MESBK	fri SSSP					
		B 34-50	RCL MESBK	fri SSSP					
3									
4									

DESCRIPTION	INITIAL SYSTEM	REPAIR SYSTEM
Available Space (.1945)		
System Type(s)		
Site LTAR		

OTHER FACTORS (.1946): _____
SITE CLASSIFICATION (.1948): _____
EVALUATED BY: _____
OTHER(S) PRESENT: _____

COMMENTS: _____


JTHFORK ROAD (S.R. 1222)
60' PUBLIC R/W
D.B. 499 PG. 451
VER ROAD
53'
48'
54'
53'
54'
18'
42'
254'
253'
128'
260'
132'
201
0.79 Ac.
202
0.83 Ac.
35' FRONT SETBACK
25' SIDE SETBACK
46'
104'
84'
79'
45'
20'
137'
129'
98'
50'
43'
35'
39'
10'
9'
880
830
825
820
75