DIVISION OF ENVIRONMENTAL HEALTH
ON-SITE WASTEWATER SECTION

Sheet ___ of ___
PROPERTY ID #: ___
COUNTY: ___

SOIL/SITE EVALUATION
for ON-SITE WASTEWATER SYSTEM

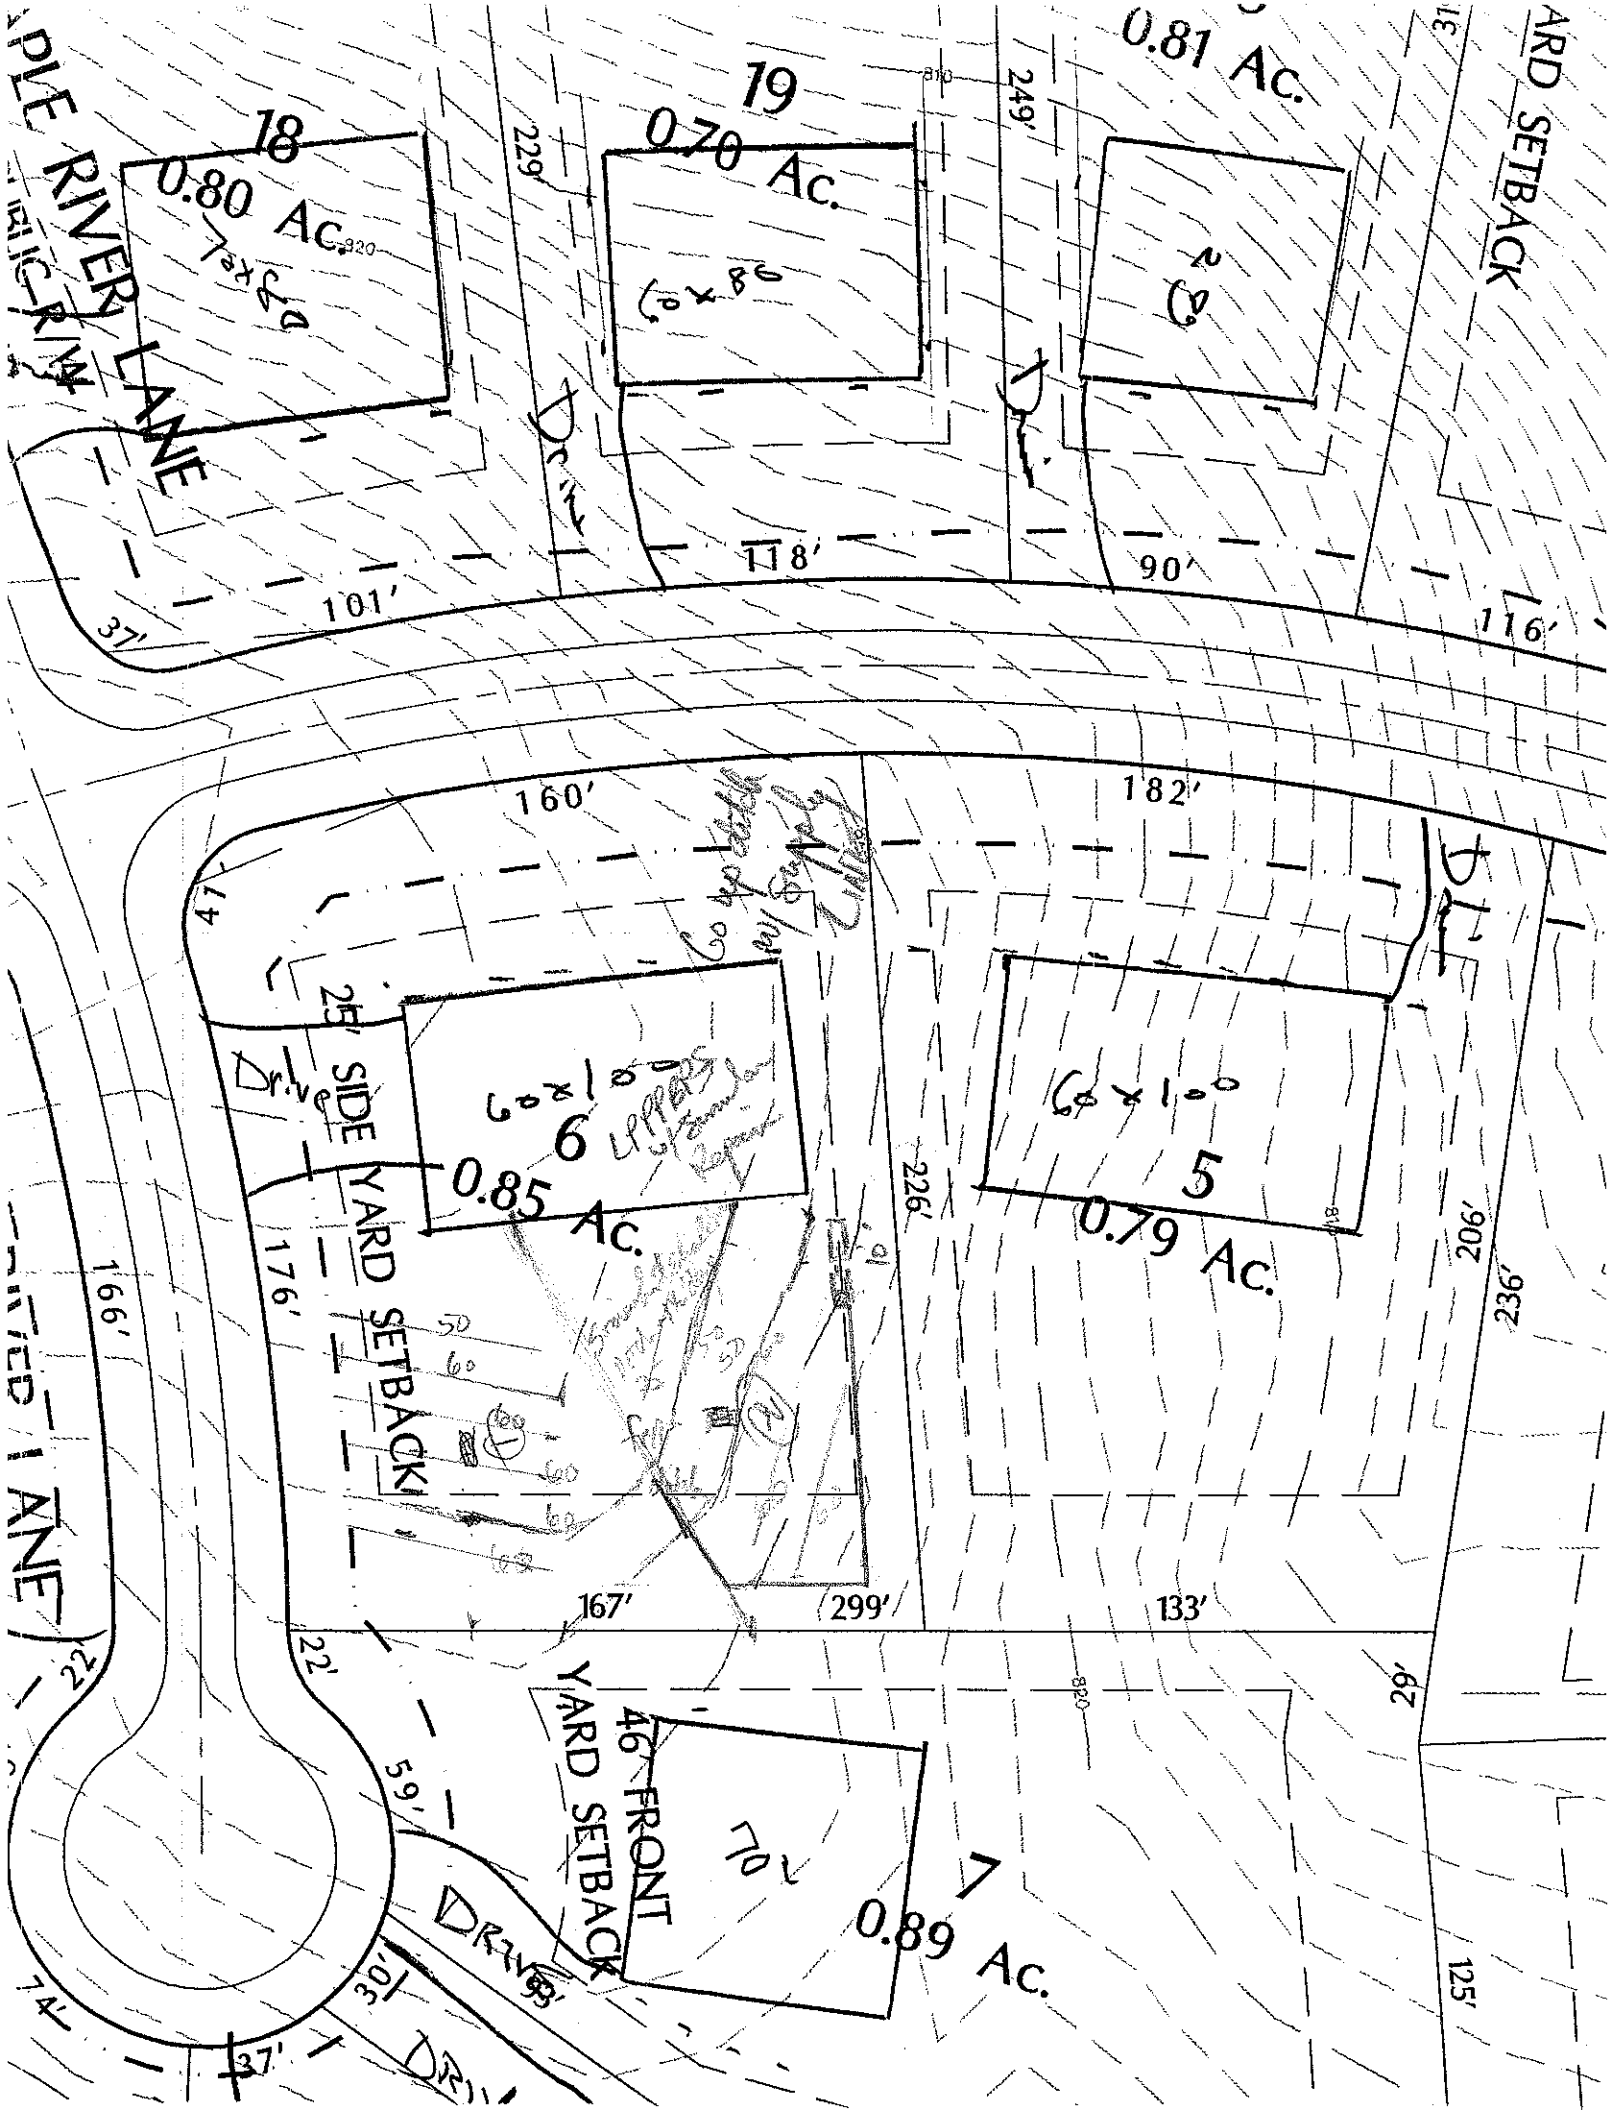
OWNER: CRT APPLICATION DATE ___
ADDRESS: ___
PROPOSED FACILITY: ___ PROPOSED DESIGN FLOW (.1949): 480 gpd DATE EVALUATED: 3.18.03
LOCATION OF SITE: Lot 6 Lake Forest PROPERTY SIZE: ___
WATER SUPPLY: ☐ Private ☒ Public ☐ Well ☐ Spring ☐ Other ___ PROPERTY RECORDED: ___
EVALUATION METHOD: ☐ Auger Boring ☒ Pit ☐ Cut
TYPE OF WASTEWATER: ☒ Sewage ☐ Industrial Process ☐ Mixed

PROFILE #	.1940 LANDSCAPE POSITION/ SLOPE %	HORIZON DEPTH (IN.)	SOIL MORPHOLOGY (.1941) .1941 STRUCTURE/ TEXTURE	.1941 CONSISTENCE/ MINERALOGY	OTHER PROFILE FACTORS .1942 SOIL WETNESS/ COLOR	.1943 SOIL DEPTH	.1956 SAPRO CLASS	.1944 RESTR HORIZ	PROFILE CLASS & LTAR
1	2-4%	0-5	gr-wkfgrnd	frssso					.25
		5-20	m-wkfgbk rd	frssso					
		20-52	wkfabRC	frsp	few y/brn mottles				
2		0-4	gr-wkfgrnd	frssso					.25-.3
		4-16	m-wkfabRC	frsp	few y/brn mottles				
3									
4									

DESCRIPTION	INITIAL SYSTEM	REPAIR SYSTEM
Available Space (.1945)	85 per .1956	75 per .1956
System Type(s)	LPPPBPS	CPPPBPS
Site LTAR	.25	.25

OTHER FACTORS (.1946): ___
SITE CLASSIFICATION (.1948): PS
EVALUATED BY: DKH
OTHER(S) PRESENT: Paul Pennington

COMMENTS: ___


PLE RIVER LANE
18
0.80 Ac.
19
0.70 Ac.
0.81 Ac.
229'
249'
118'
90'
101'
37'
116'
160'
182'
47'
25' SIDE YARD SETBACK
6
0.85 Ac.
5
0.79 Ac.
226'
206'
176'
166'
167'
299'
133'
82'
125'
46' FRONT YARD SETBACK
7
0.89 Ac.
DRIVE
30'
74'
22'
59'