DIVISION OF ENVIRONMENTAL HEALTH
ON-SITE WASTEWATER SECTION

PROPERTY ID #: _____
COUNTY: _____

SOIL/SITE EVALUATION
for ON-SITE WASTEWATER SYSTEM

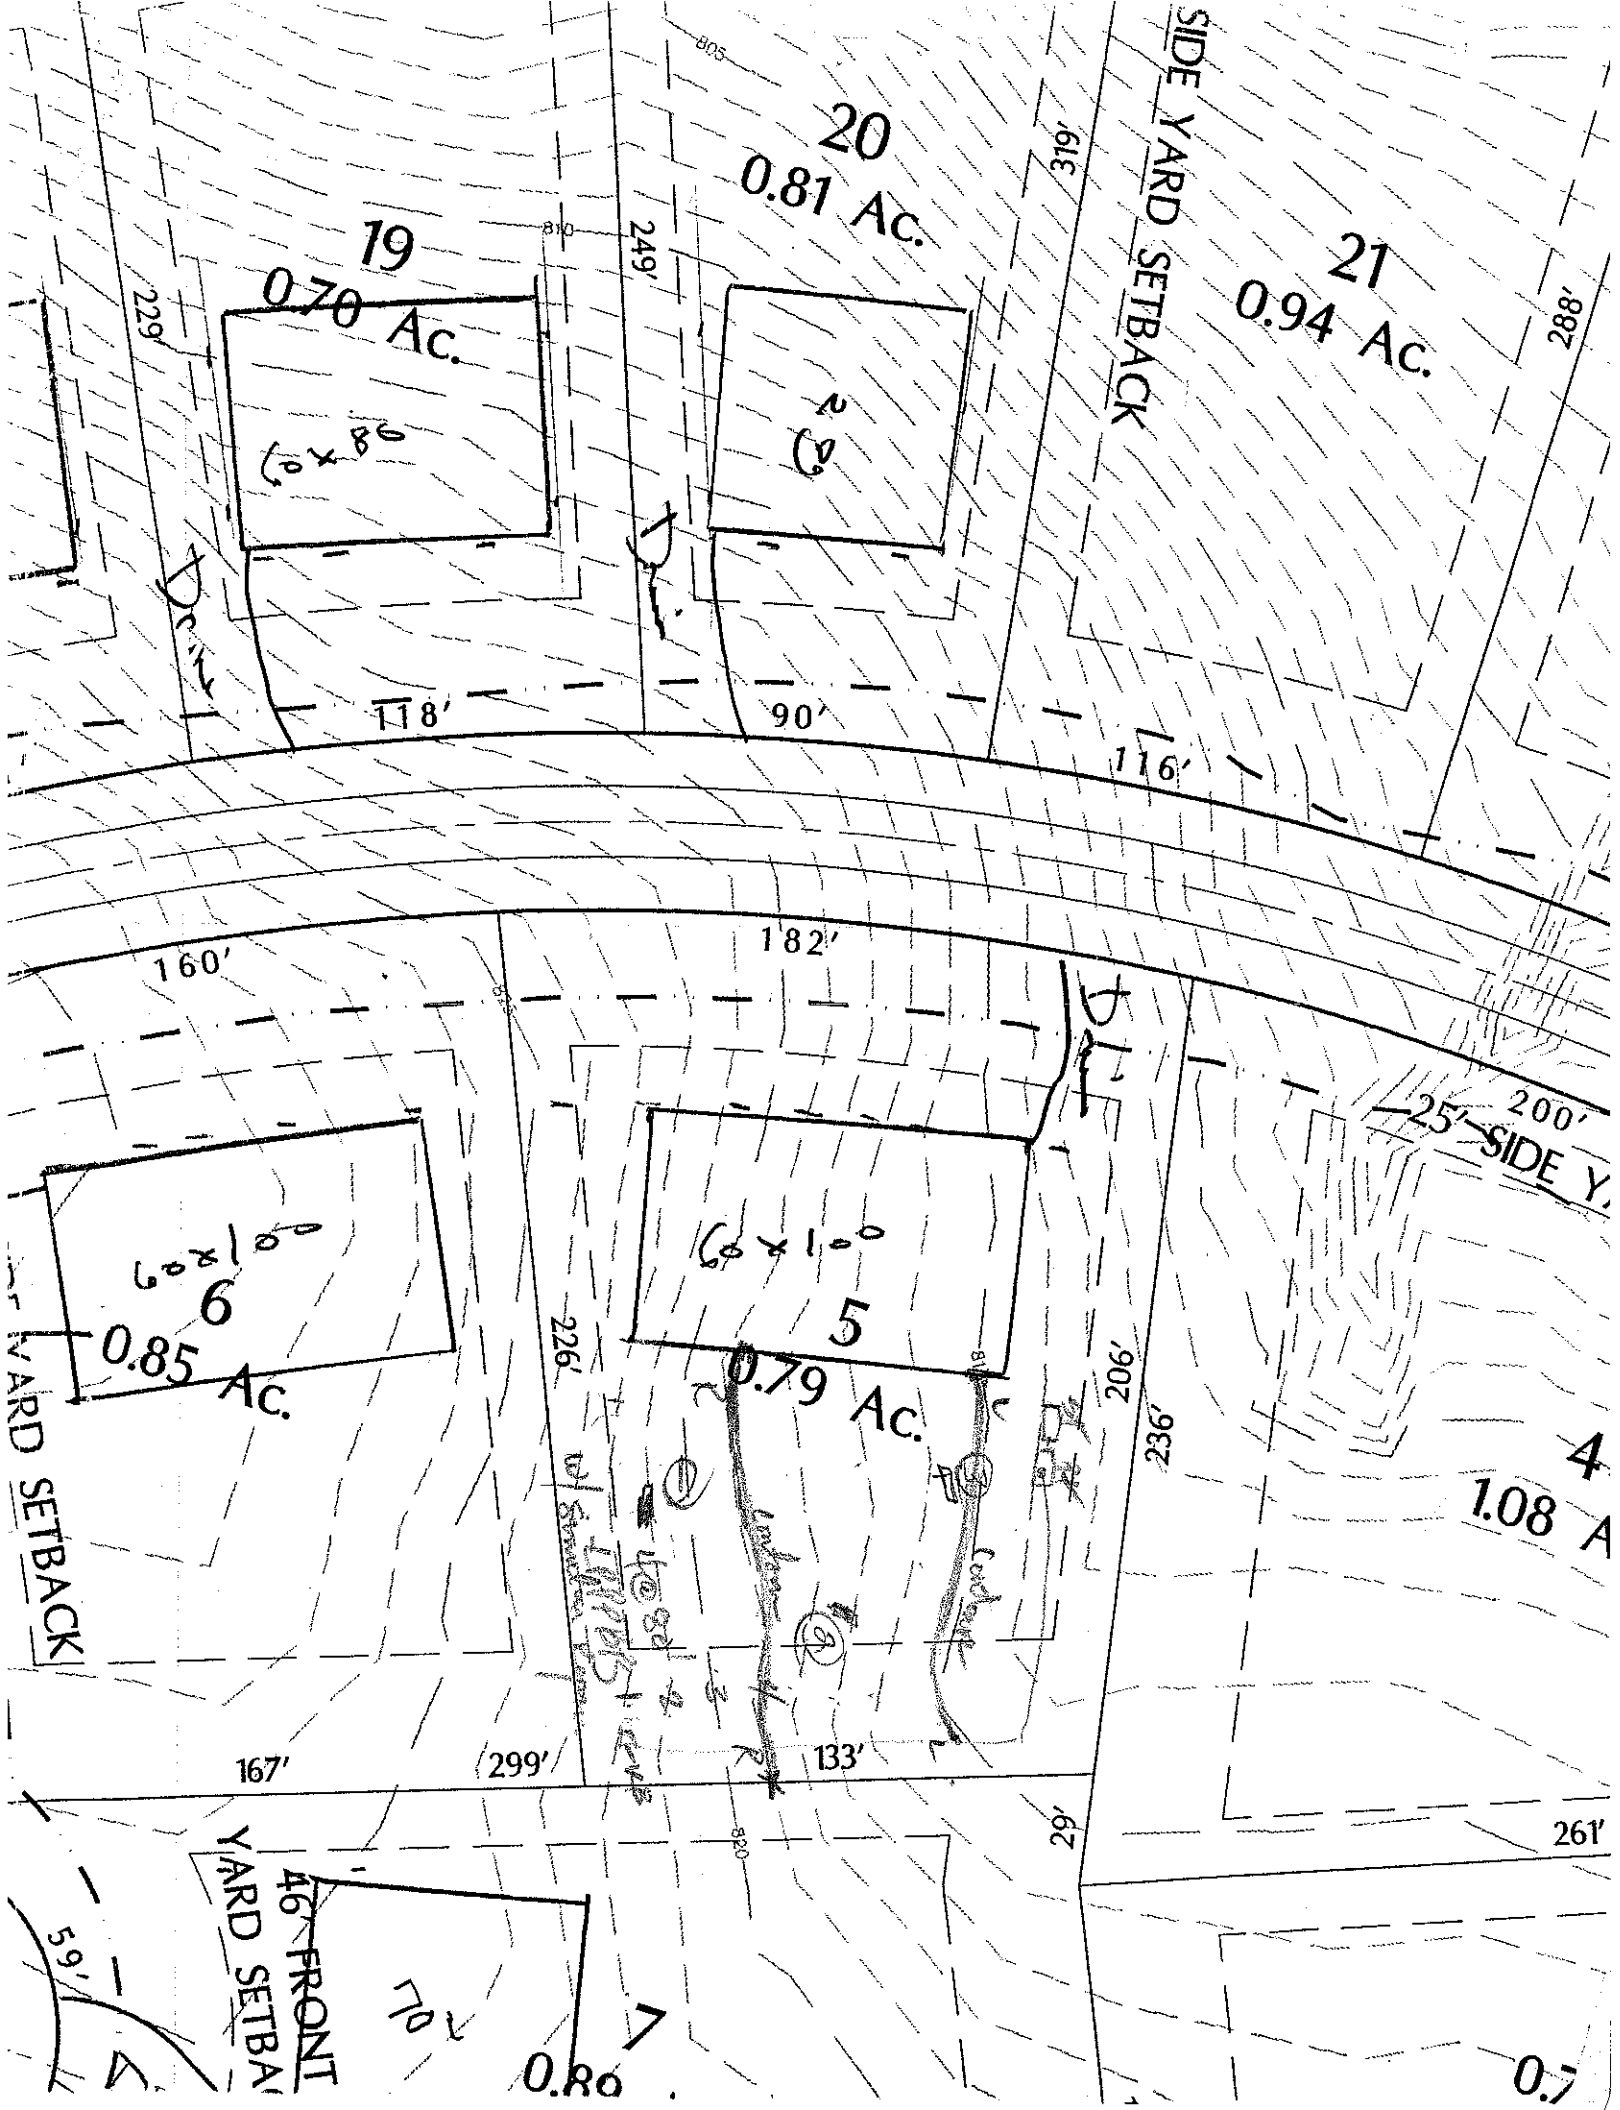
OWNER: CRI APPLICATION DATE _____
ADDRESS: _____ DATE EVALUATED: 3-11-03
PROPOSED FACILITY: _____ PROPOSED DESIGN FLOW (.1949): 400 gpd PROPERTY SIZE: .789 ac
LOCATION OF SITE: Lot 5 Lake Forest PROPERTY RECORDED: _____
WATER SUPPLY: ☐ Private ☒ Public ☒ Well ☐ Spring ☐ Other _____
EVALUATION METHOD: ☐ Auger Boring ☒ Pit ☐ Cut
TYPE OF WASTEWATER: ☒ Sewage ☐ Industrial Process ☐ Mixed

PROFILE #	.1940 LAND-SCAPE POSITION/ SLOPE %	HORI-ZON DEPTH (IN.)	SOIL MORPHOLOGY (.1941) .1941 STRUCTURE/ TEXTURE	SOIL MORPHOLOGY (.1941) .1941 CONSISTENCE/ MINERALOGY	OTHER PROFILE FACTORS .1942 SOIL WETNESS/ COLOR	.1943 SOIL DEPTH	.1956 SAPRO CLASS	.1944 RESTR HORIZ	PROFILE CLASS & LTAR
1		0-5	wk sbk s'hvsl fr sspp						.3
		5-21	m f sbk rc fr ss ss						
		21-62	wk f sbk ygrl fr ss sp		few common		mks		
2	6-8%	0-9	gr s'hvsl fr sspp		few manganese coatings				.25
		9-35	wk f sbk R-hvsl s fr sspp						
		35-53	m f sbk ygrl fr sp		few, fine manganese coatings				
3		0-8	wk sbk R-hvsl fr sspp						.25
		8-26	wk sbk R-hvsl fr sp						
		26-54	m f sbk R-R-hvsl c/c fr sp		few common manganese conc.				
4									

DESCRIPTION	INITIAL SYSTEM	REPAIR SYSTEM
Available Space (.1945)	PS pa, 1956	PS pa, 1956
System Type(s)	LPPBAS	LPPBAS
Site LTAR	.25	.25

OTHER FACTORS (.1946): _____
SITE CLASSIFICATION (.1948): AS
EVALUATED BY: DRH
OTHER(S) PRESENT: Paul Pennington

COMMENTS: _____


20
0.81 Ac.
19
0.70 Ac.
60x80
21
0.94 Ac.
SIDE YARD SETBACK
805
810
249'
319'
288'
229'
118'
90'
116'
182'
160'
200'
25' SIDE Y
60x100
6
0.85 Ac.
60x100
5
0.79 Ac.
226'
206'
236'
4
1.08 A
YARD SETBACK
167'
299'
133'
29'
261'
46' FRONT
YARD SETBA
59'
70'
0.80
0.7