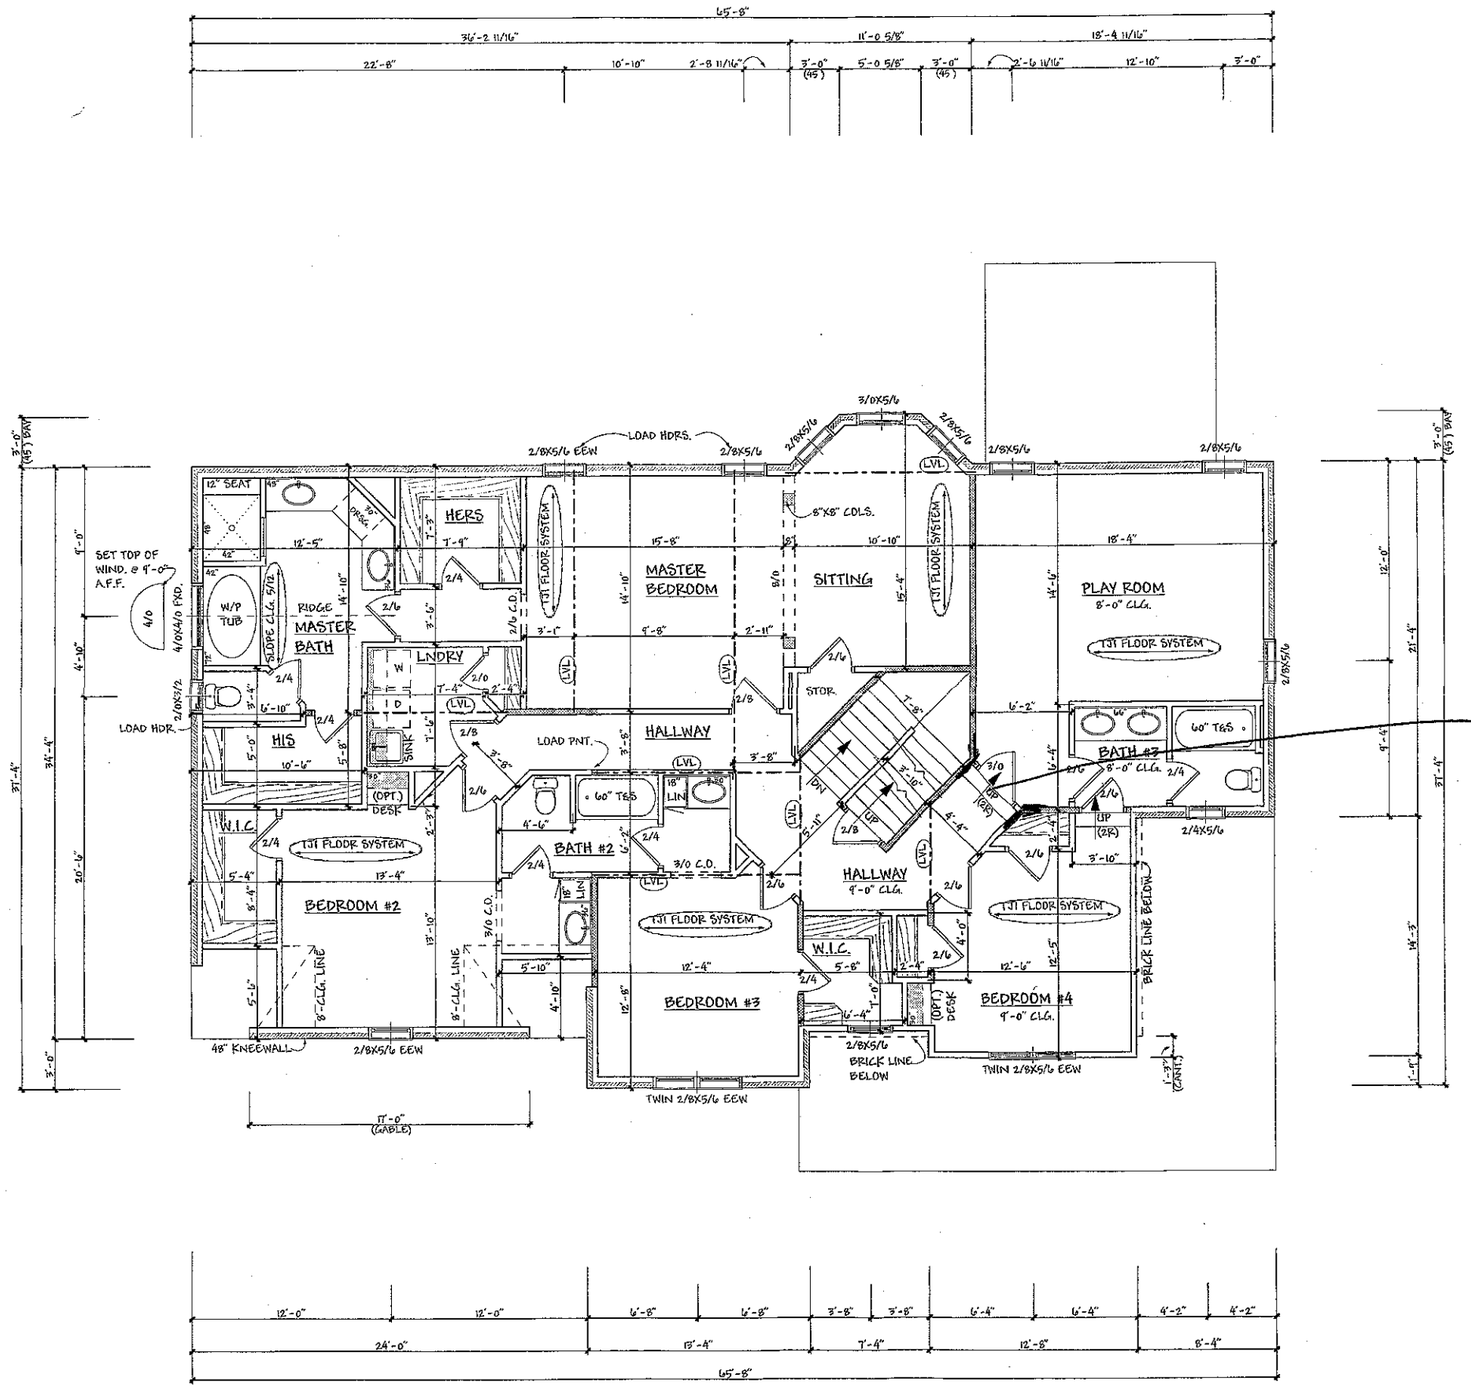


No door or cased opening here.

FIRST FLOOR	1351 S.F.
SECOND FLOOR	2093 S.F.
TOTAL AREA	3450 S.F.
THIRD FLOOR	344 S.F.
TOTAL W/ THIRD FLOOR	3794 S.F.
10'-0" CEILING U.N.O. FIRST FLOOR 9'-0" CEILING U.N.O. SECOND FLOOR 8'-0" CEILING U.N.O. THIRD FLOOR	
ALL INTERIOR DOORS TO BE 6'-8" U.N.O.	
SET TOP OF WINDOWS @ 7'-0" A.F.F. U.N.O.	
ALL ANGLES TO BE 45° U.N.O.	
TJI FLOOR SYSTEM AS SHOWN	

1) While every effort has b
preparing this plan. Phil's
cannot guarantee against
The contractor must chec
and other details and be r
the same.
2)Contractor shall confirm
footings w/ local inspecto
3)All structural members
sealed by mfgr.
4)All exterior walls shall b
wall panel.
5)All conc. slabs shall be
pour 4" reinf. conc. slab w
& 6 mil. poly.
6)All crawl spaces shall b
cleaned, backfilled w/ san
area w/ 6 mil. poly.
7)All decks & screen porc
connected w/ 5/8" dia. ga
16" o/c.
8)All garages sheetrock c
walls & 20 min. f/c door t
9)Accuracy of square foo
determined by contractor

STAMP MUST APPEAR IN R
NOT RED, THIS IS AN ILLEG
REPORT ALL ILLEGA
PHIL'S DESIGN INC. (3

PHIL'S DESIGN INC. CORPORATE SEAL NORTH CAROLINA


DRAFTING • BLUEPRINTS
Phil's DESIGN, INC.

JOB # 38-04

GREG ROBBINS CUSTOM HOMES

SCALE 1/4"=1'-0"

SHEET # 5 OF 6

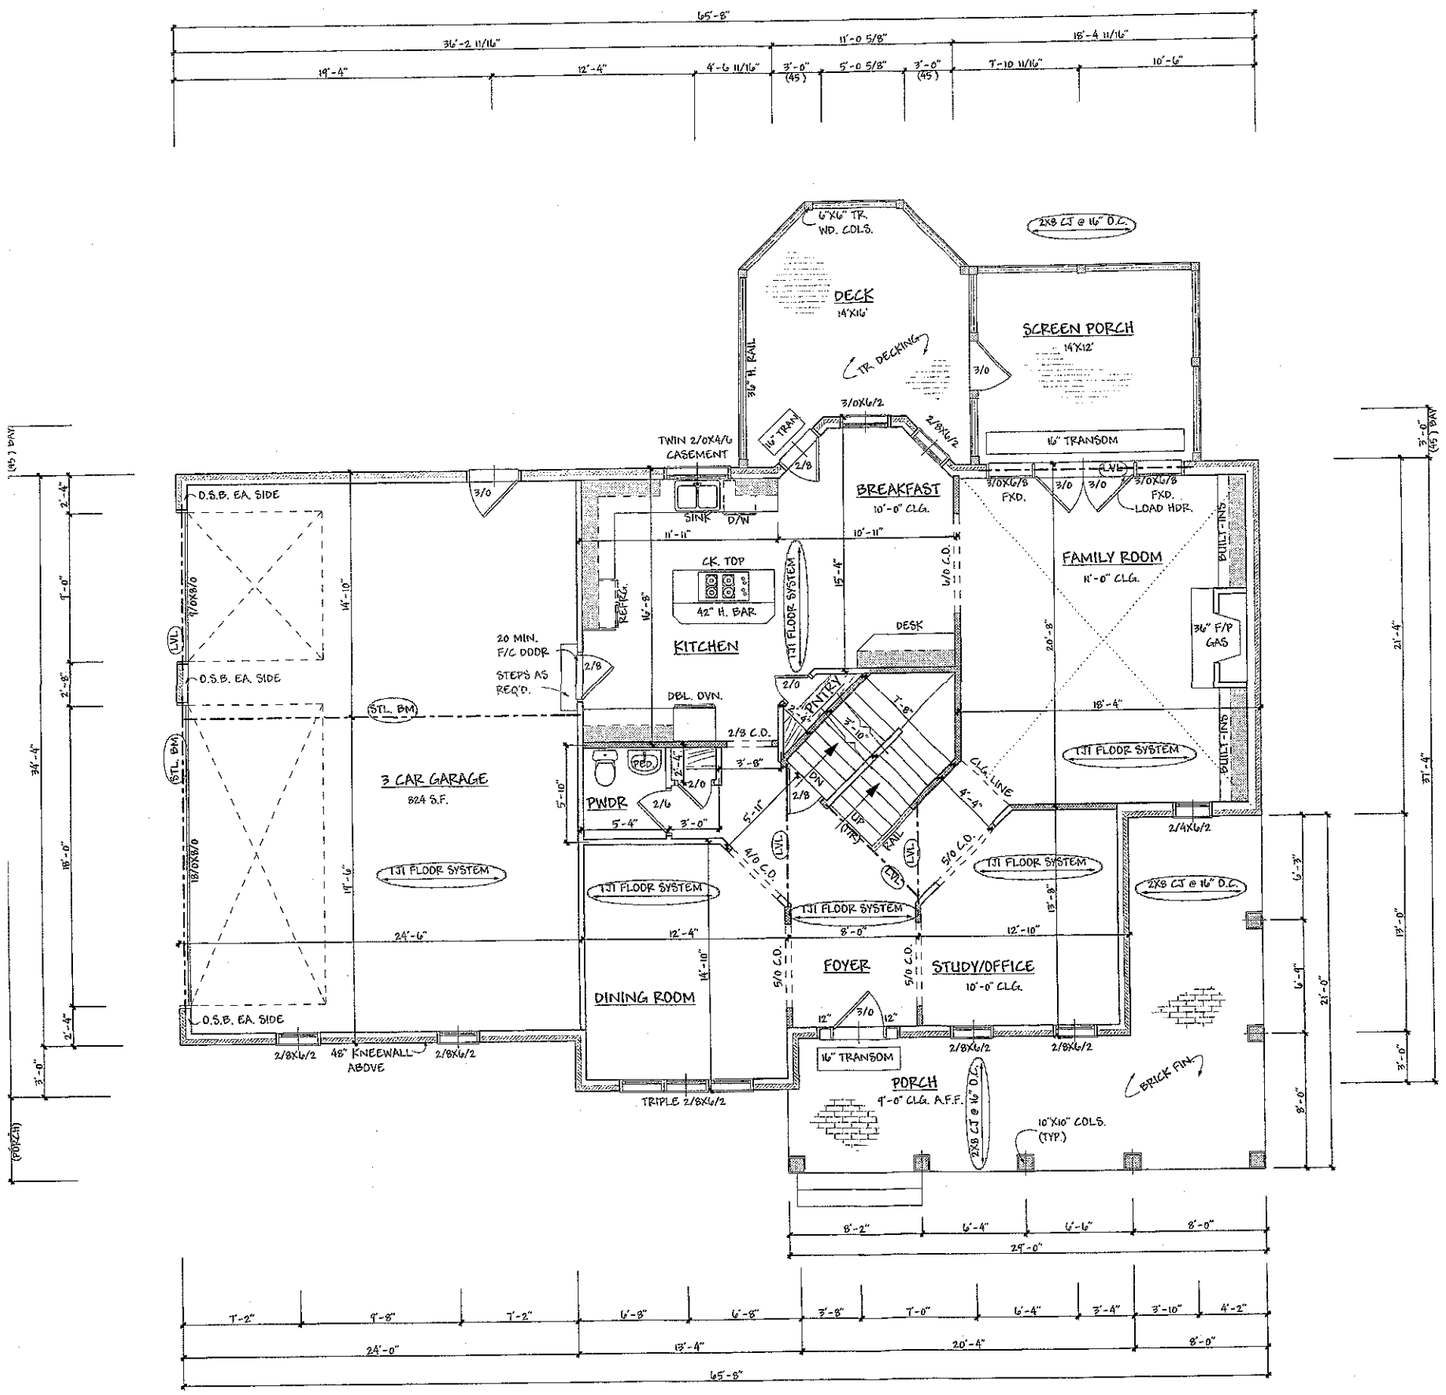

FIRST FLOOR	1357 S.F.
SECOND FLOOR	2093 S.F.
TOTAL AREA	3450 S.F.
THIRD FLOOR	344 S.F.
TOTAL W/ THIRD FLOOR	3794 S.F.
10'-0" CEILING U.N.O. FIRST FLOOR 9'-0" CEILING U.N.O. SECOND FLOOR 8'-0" CEILING U.N.O. THIRD FLOOR	
ALL EXTERIOR DOORS TO BE 6'-8" U.N.O. & ALL INTERIOR DOORS TO BE 8'-0" U.N.O.	
SET TOP OF WINDOWS @ 8'-0" A.F.F. U.N.O.	
ALL ANGLES TO BE 45 U.N.O.	
TJI FLOOR SYSTEM AS SHOWN	

1) While every effort has b
preparing this plan. Phil's
cannot guarantee against
The contractor must check
and other details and be r
the same.
2)Contractor shall confirm
footings w/ local inspector
3)All structural members c
sealed by mfgr.
4)All exterior walls shall b
wall panel.
5)All conc. slabs shall be f
pour 4" reinf. conc. slab w
& 6 mil. poly.
6)All crawl spaces shall be
cleaned, backfilled w/ san
area w/ 6 mil. poly.
7)All decks & screen porc
connected w/ 5/8" dia. ga
16" o/c.
8)All garages sheetrock c
walls & 20 min. f/c door t
9)Accuracy of square foot
determined by contractor.

STAMP MUST APPEAR IN RE
NOT RED, THIS IS AN ILLEG
REPORT ALL ILLEGA
PHIL'S DESIGN INC. (3

PHIL'S DE
SEA


DRAFTING • BLUEPRINTS
PHIL'S DESIGN, INC.


JOB # 38-04

GREG ROBBINS CUSTOM HOMES

SCALE 1/4"=1'-0"

SHEET # 4 OF 6

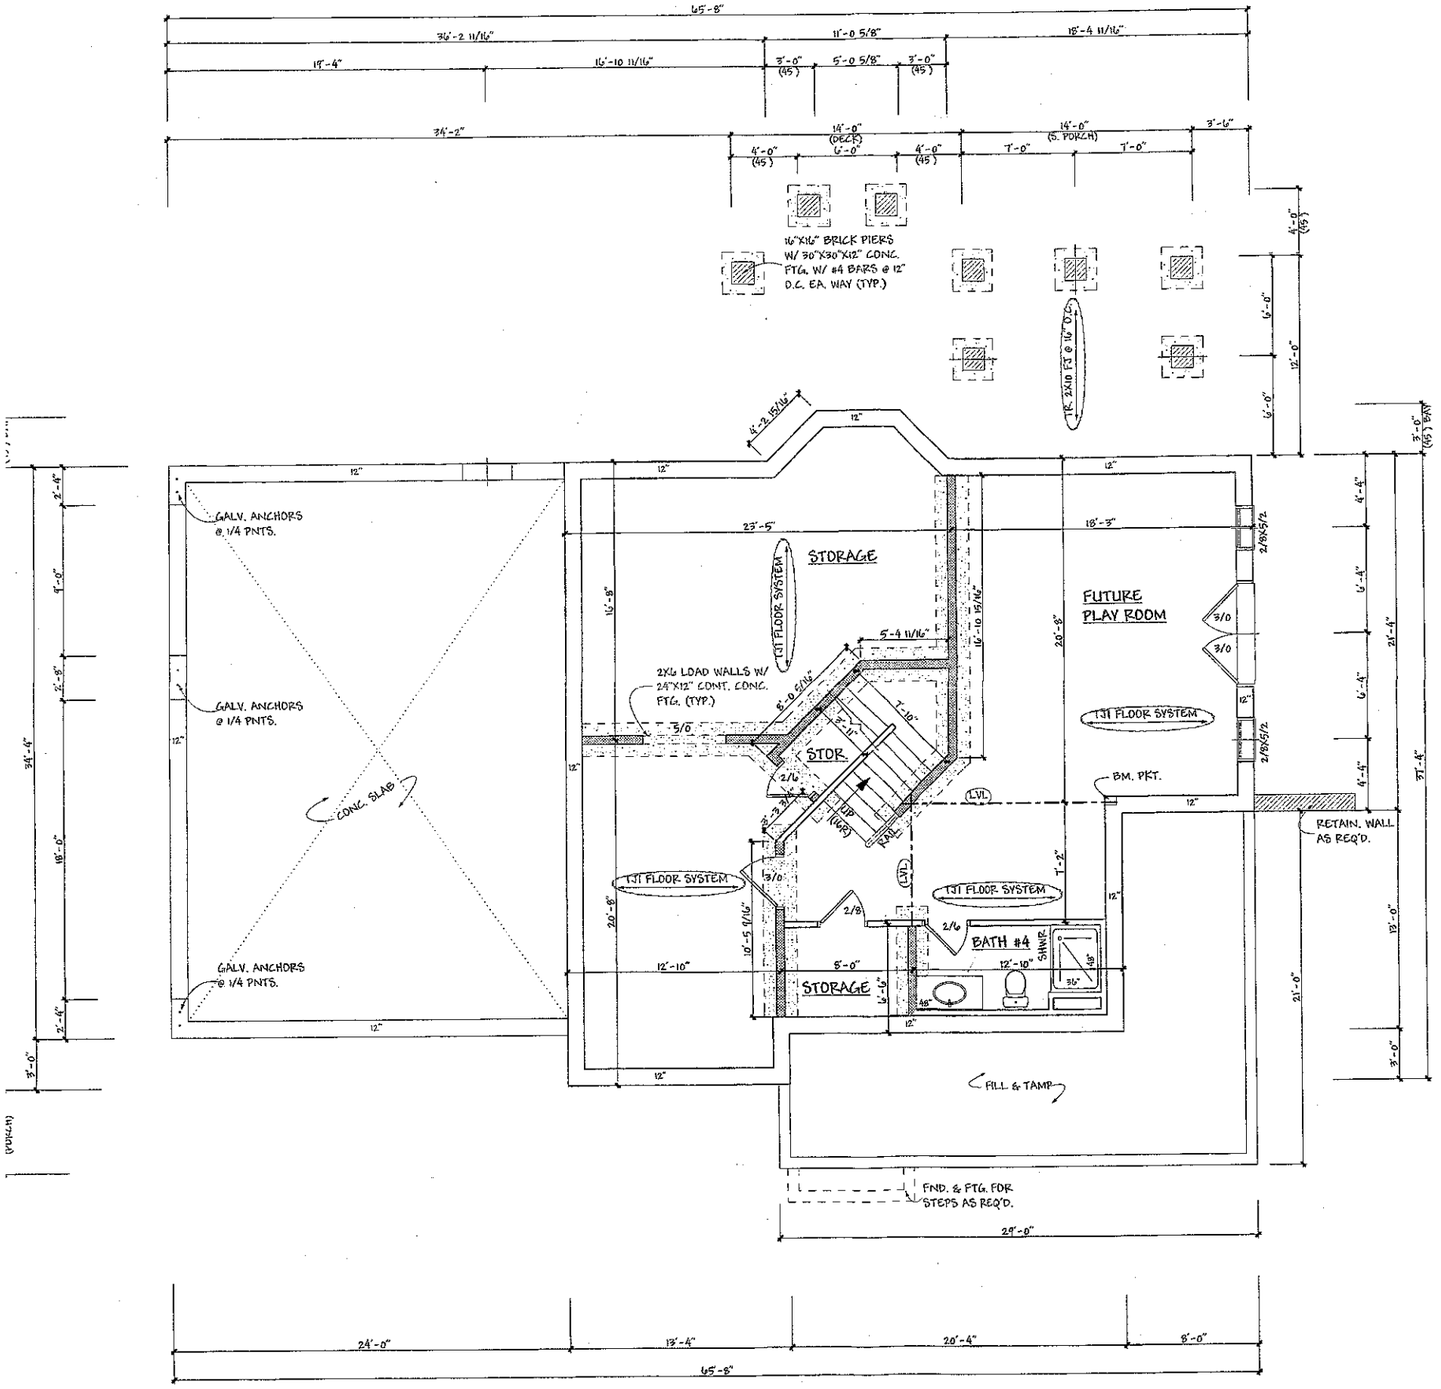

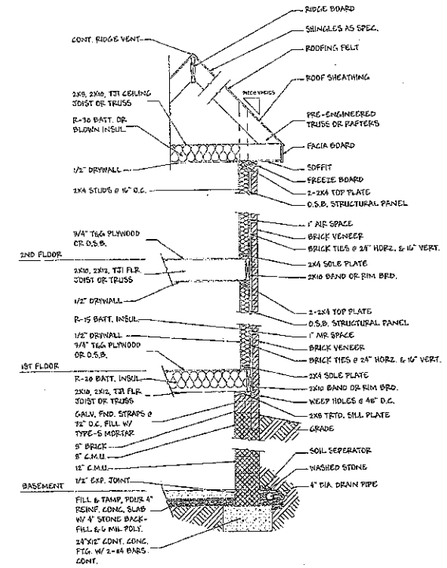

TYPICAL 2 STORY BASEMENT W/ BRICK

SCALE: 3/8"=1'-0"

FIRST FLOOR	1357 S.F.
SECOND FLOOR	2093 S.F.
TOTAL AREA	3450 S.F.
THIRD FLOOR	344 S.F.
TOTAL W/ THIRD FLOOR	3794 S.F.

10'-0" CEILING U.N.O. FIRST FLOOR
9'-0" CEILING U.N.O. SECOND FLOOR
8'-0" CEILING U.N.O. THIRD FLOOR

TJI FLOOR SYSTEM AS SHOWN

ALL ANGLES TO BE 45 U.N.O.

1) While every effort has b
preparing this plan. Phil's
cannot guarantee against
The contractor must chec
and other details and be
the same.
2)Contractor shall confirm
footings w/ local inspecto
3)All structural members
sealed by mfgr.
4)All exterior walls shall b
wall panel.
5)All conc. slabs shall be
pour 4" reinf. conc. slab
& 6 mil. poly.
6)All crawl spaces shall b
cleaned, backfilled w/ sar
area w/ 6 mil. poly.
7)All decks & screen por
connected w/ 5/8" dia. g.
16" o/c.
8)All garages sheetrock
walls & 20 min. f/c door
9)Accuracy of square foo
determined by contractor

STAMP MUST APPEAR IN R
NOT RED, THIS IS AN ILLEG
REPORT ALL ILLEGA
PHIL'S DESIGN INC. (3

PHIL'S DES
CORPORA
SEAL
NORTH CARO


DRAFTING • BLUEPRINTS
PHIL'S DESIGN, INC.
725 Red Cliff Louisville, KY 22043


JOB #
38-04


GREG ROBBINS CUSTOM HOMES

SCALE
1/4"=1'-0"

SHEET #
3 OF 6

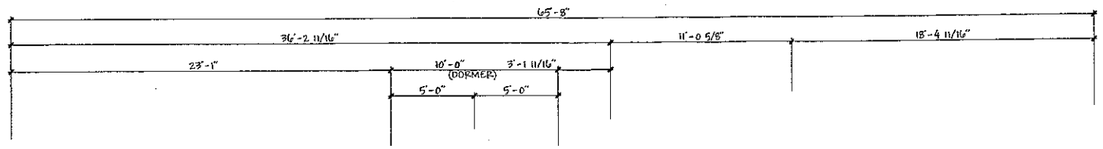

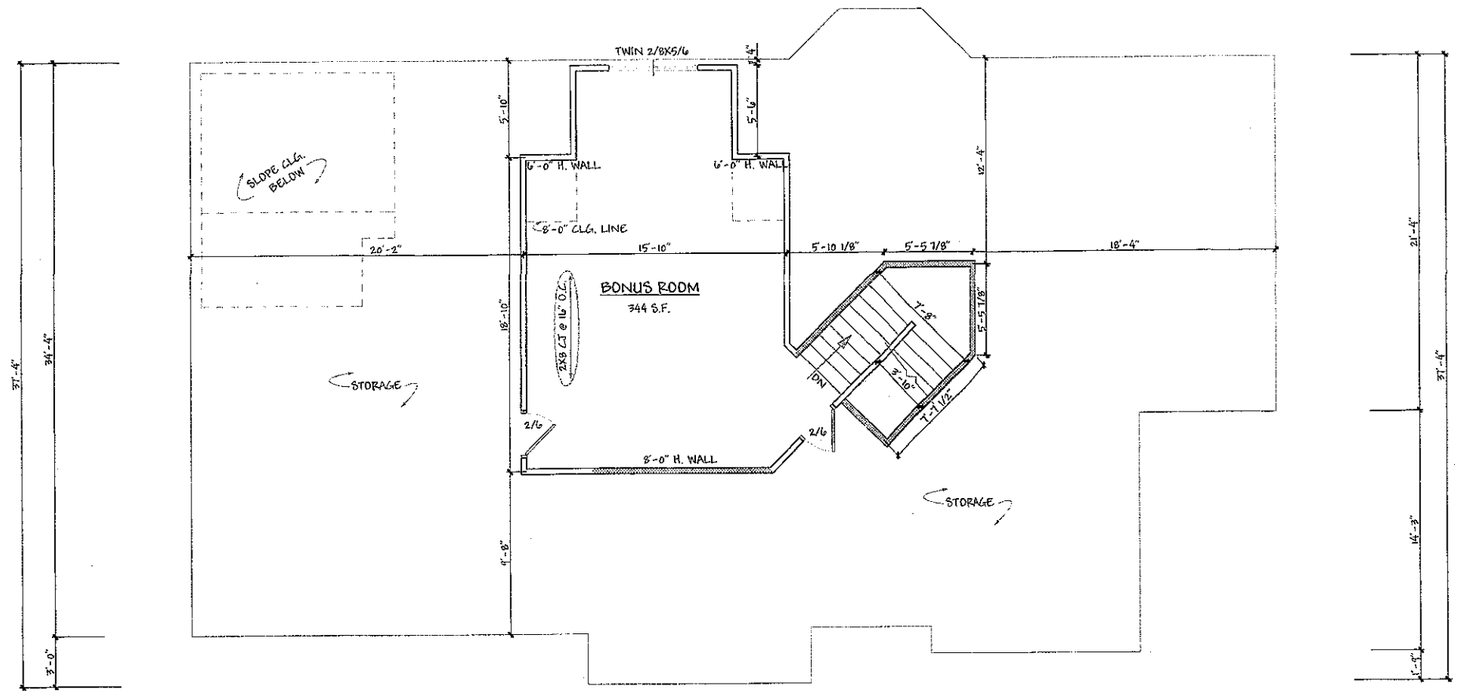

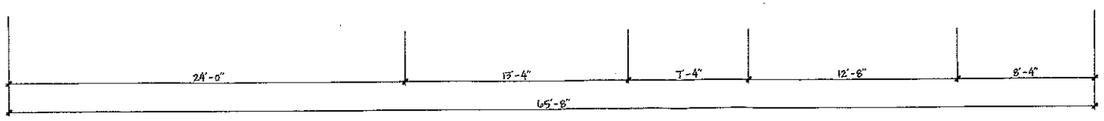

FIRST FLOOR	1357 S.F.
SECOND FLOOR	2093 S.F.
TOTAL AREA	3450 S.F.
THIRD FLOOR	344 S.F.
TOTAL W/ THIRD FLOOR	3794 S.F.

10'-0" CEILING U.N.O. FIRST FLOOR
9'-0" CEILING U.N.O. SECOND FLOOR
8'-0" CEILING U.N.O. THIRD FLOOR

ALL INTERIOR DOORS TO BE 6'-8" U.N.O.

SET TOP OF WINDOWS @ 6'-8" A.F.F. U.N.O.

ALL ANGLES TO BE 45 U.N.O.

2X8 RAFTERS U.N.O.

1) While every effort has
preparing this plan. Phil's
cannot guarantee against
The contractor must chec
and other details and be
the same.
2)Contractor shall confirm
footings w/ local inspecto
3)All structural members
sealed by mfgr.
4)All exterior walls shall b
wall panel.
5)All conc. slabs shall be
pour 4" reinf. conc. slab
& 6 mil. poly.
6)All crawl spaces shall b
cleaned, backfilled w/ sar
area w/ 6 mil. poly.
7)All decks & screen por
connected w/ 5/8" dia. g
16" o/c.
8)All garages sheetrock
walls & 20 min. f/c door
9)Accuracy of square foo
determined by contractor

STAMP MUST APPEAR IN R
NOT RED, THIS IS AN ILLEG
REPORT ALL ILLEGA
PHIL'S DESIGN INC. (

DRAFTING & BLUEPRINTS
PHIL'S DESIGN, INC.

JOB #
38-04

GREG ROBBINS CUSTOM HOMES

SCALE
1/4"=1'-0"

SHEET #
6 OF 6