
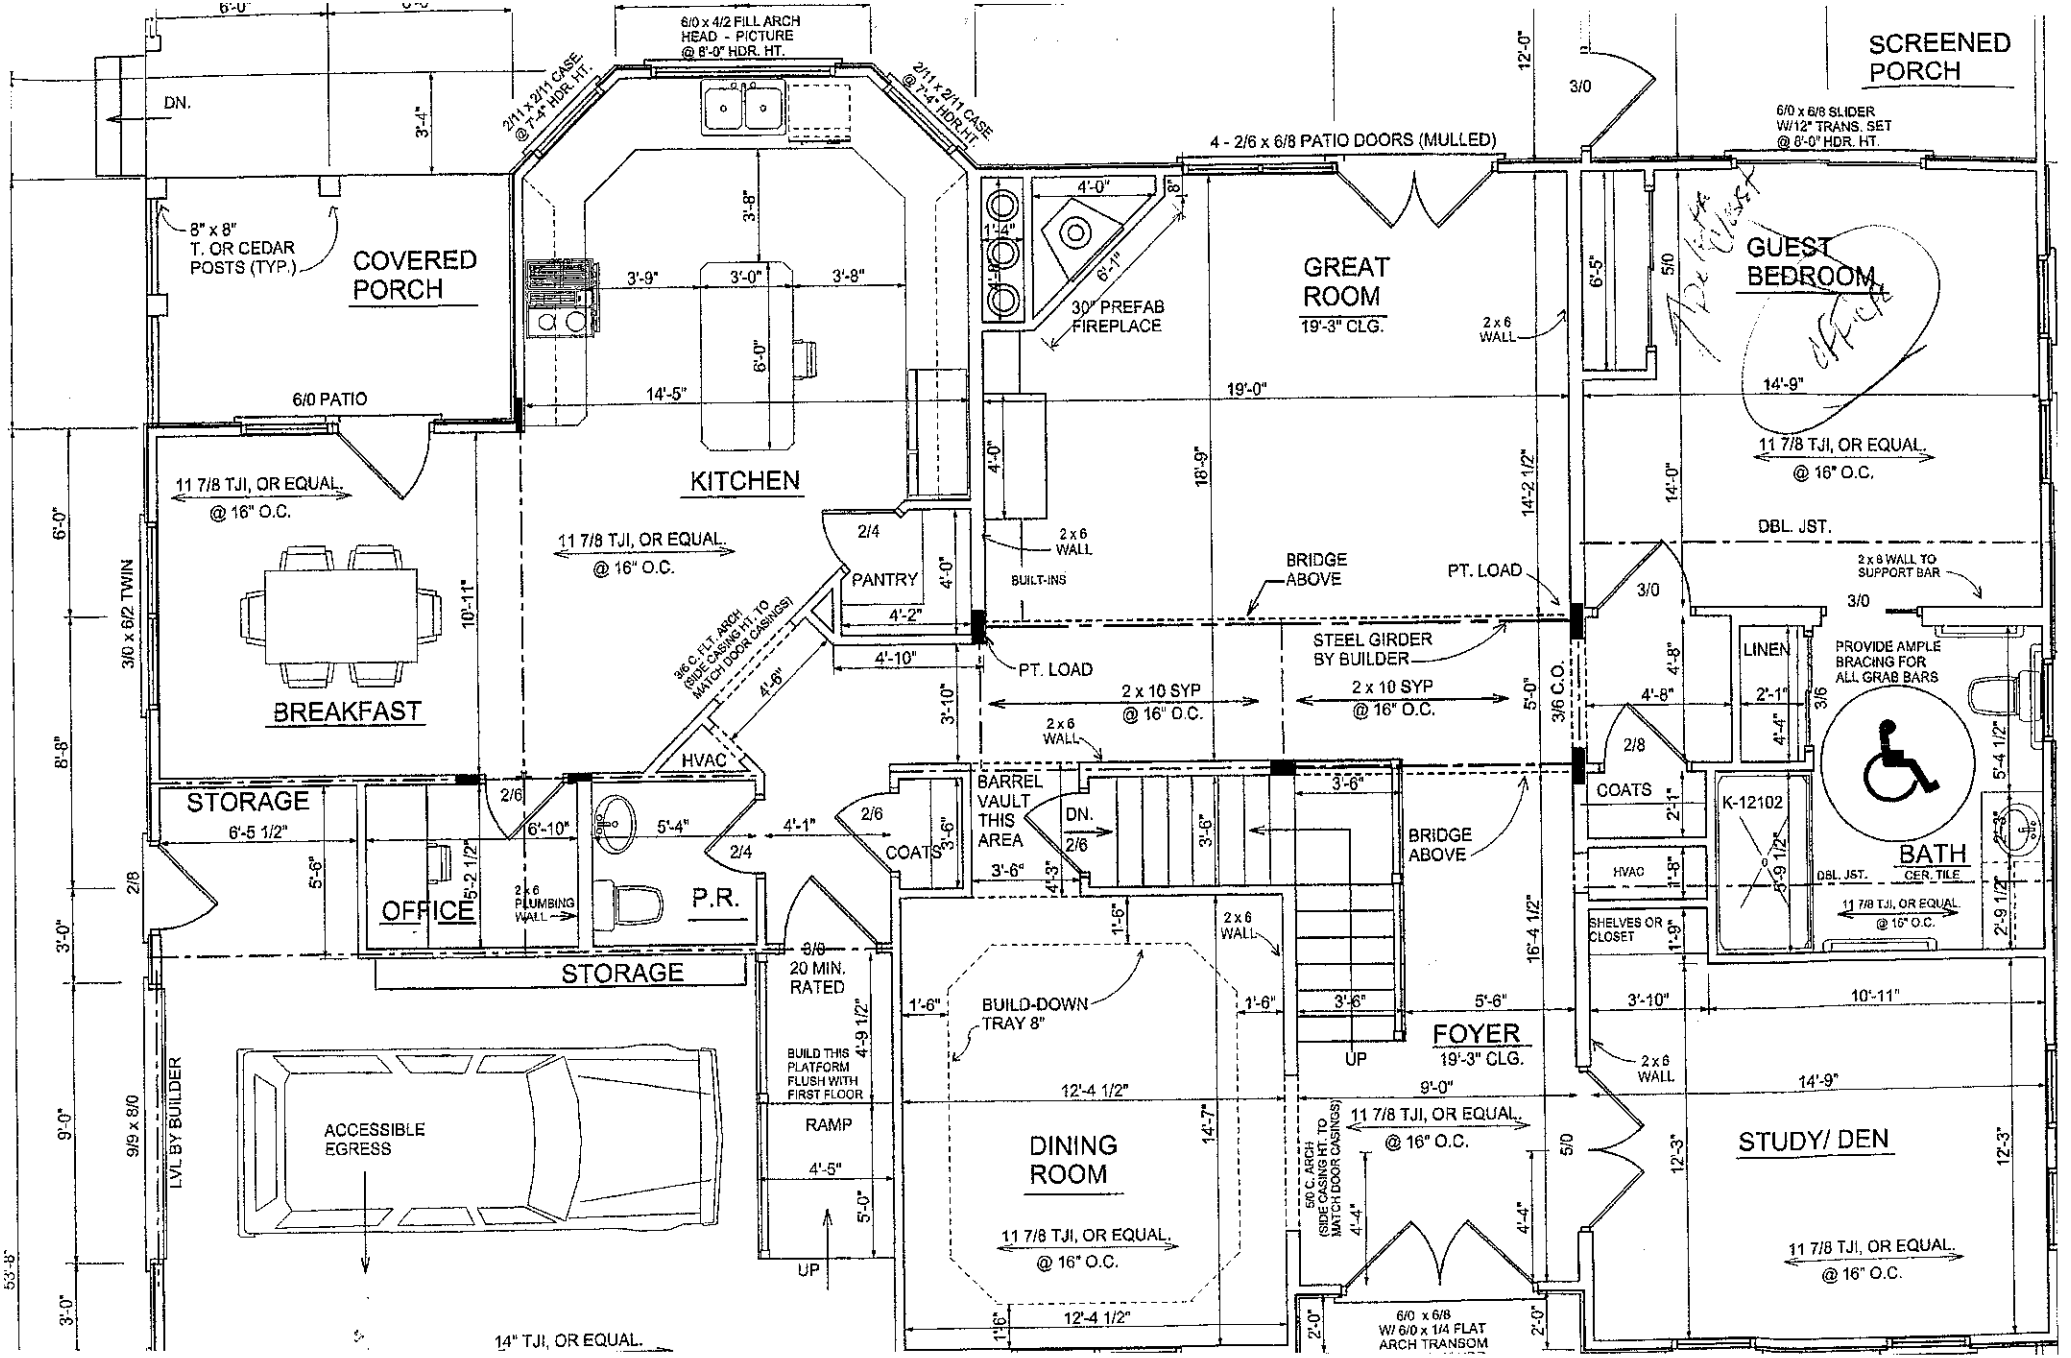


Acknowledgement Of
Plans Submittal ONLY!

Elaine Date 8/15/05

_____ Date _____

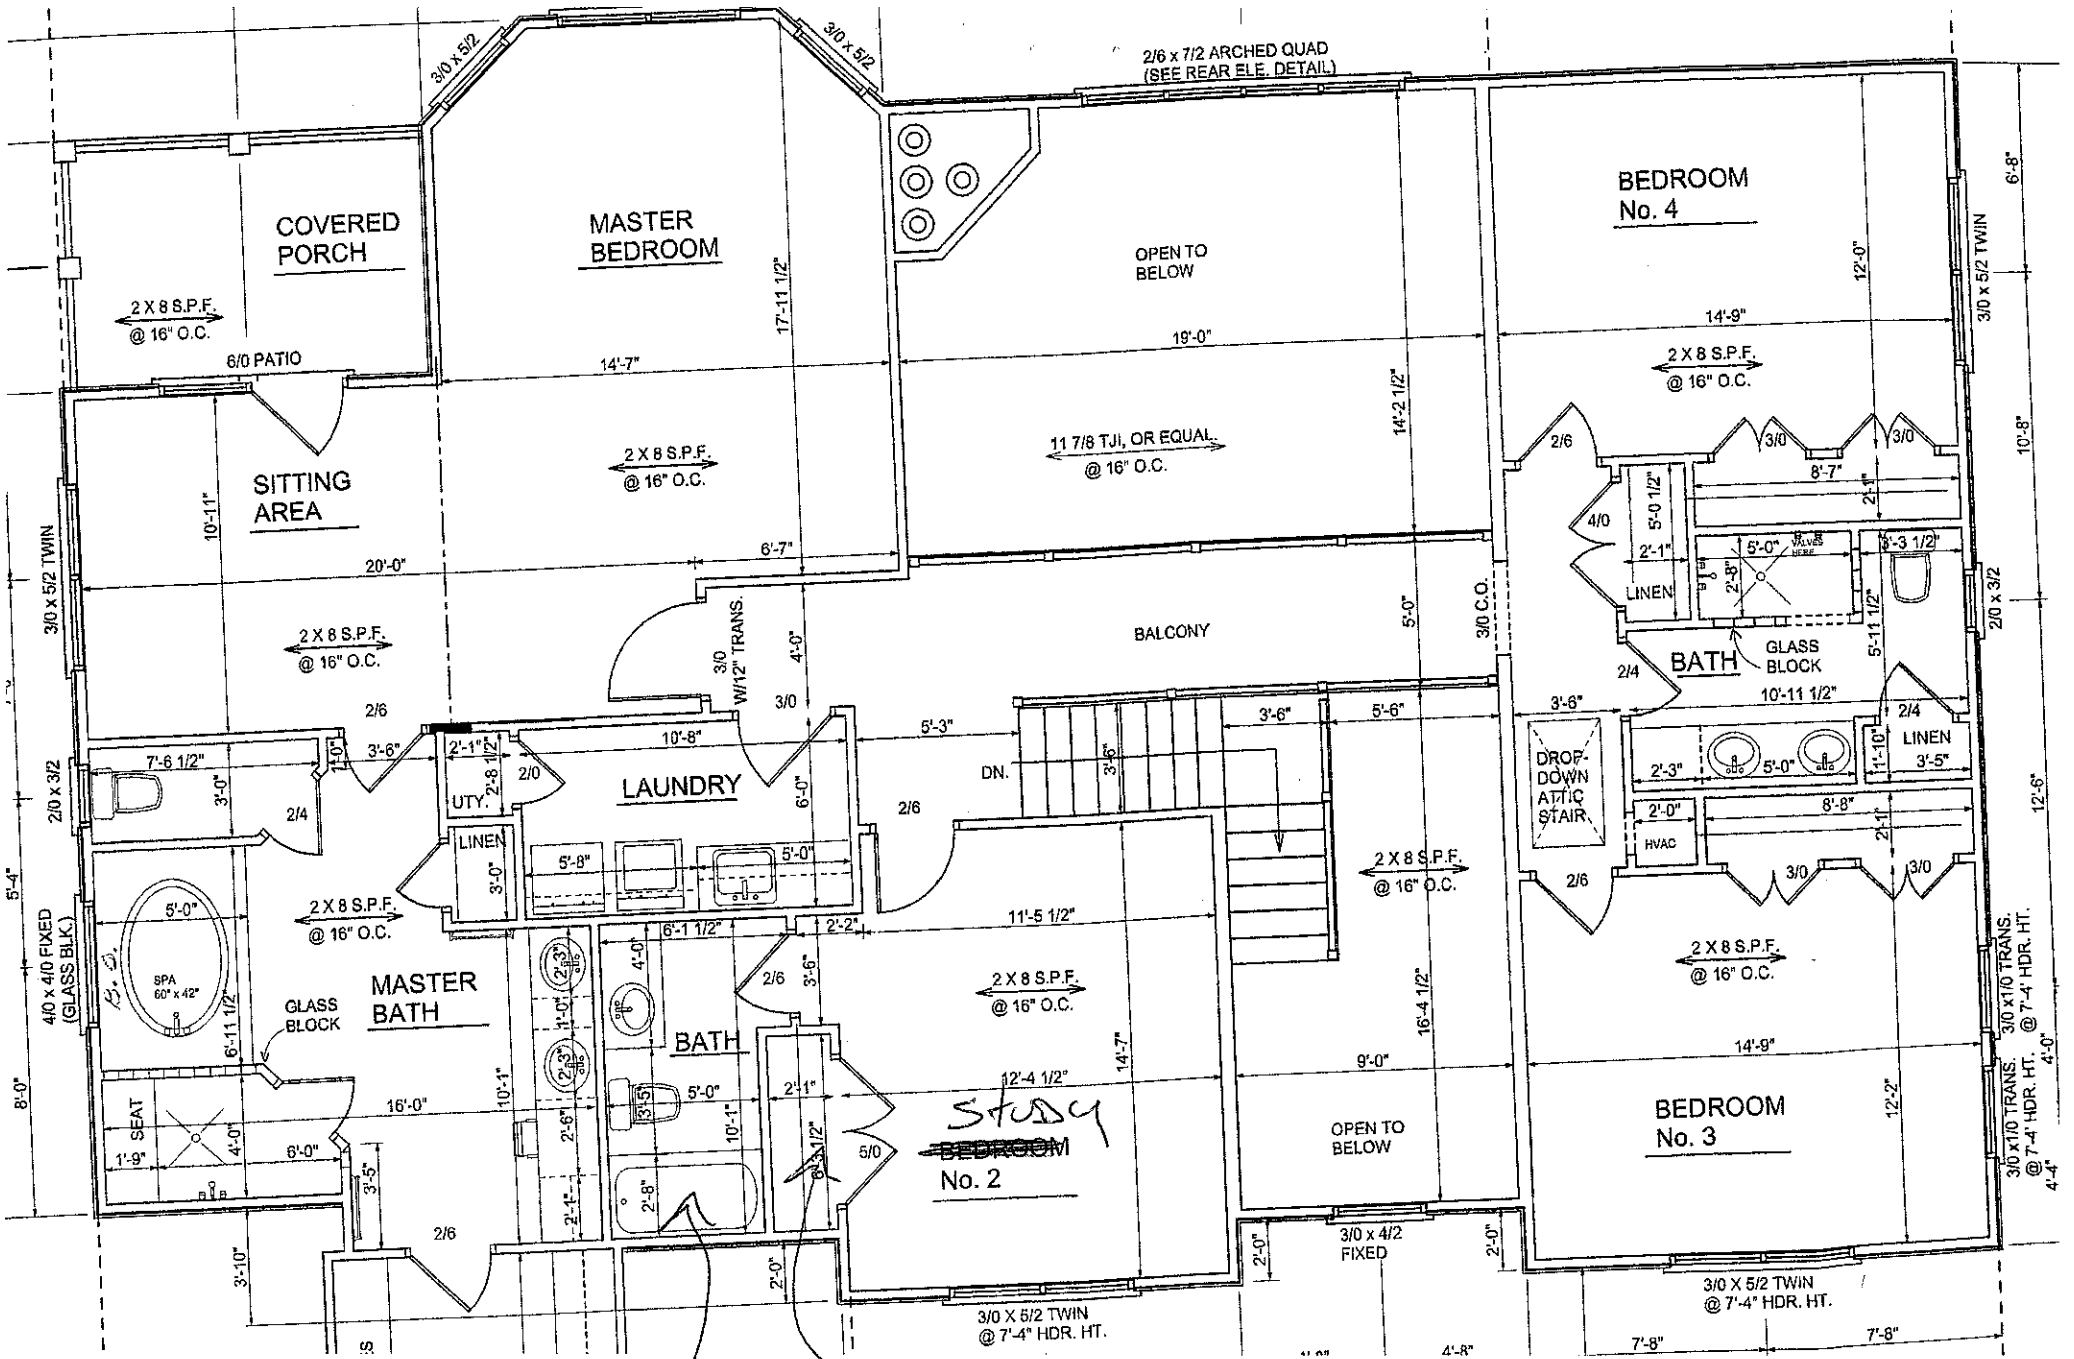

Delete Shower

Delete Closet

BUILDER RE-APPLIED FOR 5-BDR HOUSE PERMIT TO GIVE BUYER THE OPTION TO MAKE STUDY INTO A BEDROOM.

8/15/05