IREDELL COUNTY HEATLH DEPARTMENT

PAGE 2: *SITE PLAN WORKSHEET*

SEE THE SAMPLE SITE PLAN BELOW. INCOMPLETE SITE PLANS WILL BE RETURNED TO YOU FOR COMPLETION AND MAY RESULT IN A DELAY IN THE ISSUANCE OF YOUR SEPTIC SYSTEM PERMIT!!!

Place an (X) beside each item as you complete the site plan:

- ✓ Property Line measurements are clearly identified…
- ___ All proposed structures are indicated…
  SHOW: proposed house or business footprint, wells, water lines, patios, pools and decks, and any other item that will occupy space on the site
- ___ Front and side setbacks from property line…
- ___ Preferred driveway location and configuration, preferred well location…
- ___ Area you prefer your septic system to be placed…
- ___ North arrow, or other sufficient indicator of direction…


Circle N/A on the following if appropriate:


- ___ Location of septic systems and wells within 100' of your property… (N/A)
- ___ Location of easements and rights of ways on your property… (N/A)
- ___ Location of any designated wetlands on the property… (N/A)


Signature: [signature] 4/26/10

Property owner or owner's legal representative signature (SIGNATURE REQUIRED) — DATE

USE THIS SPACE TO DRAW YOUR SITE PLAN

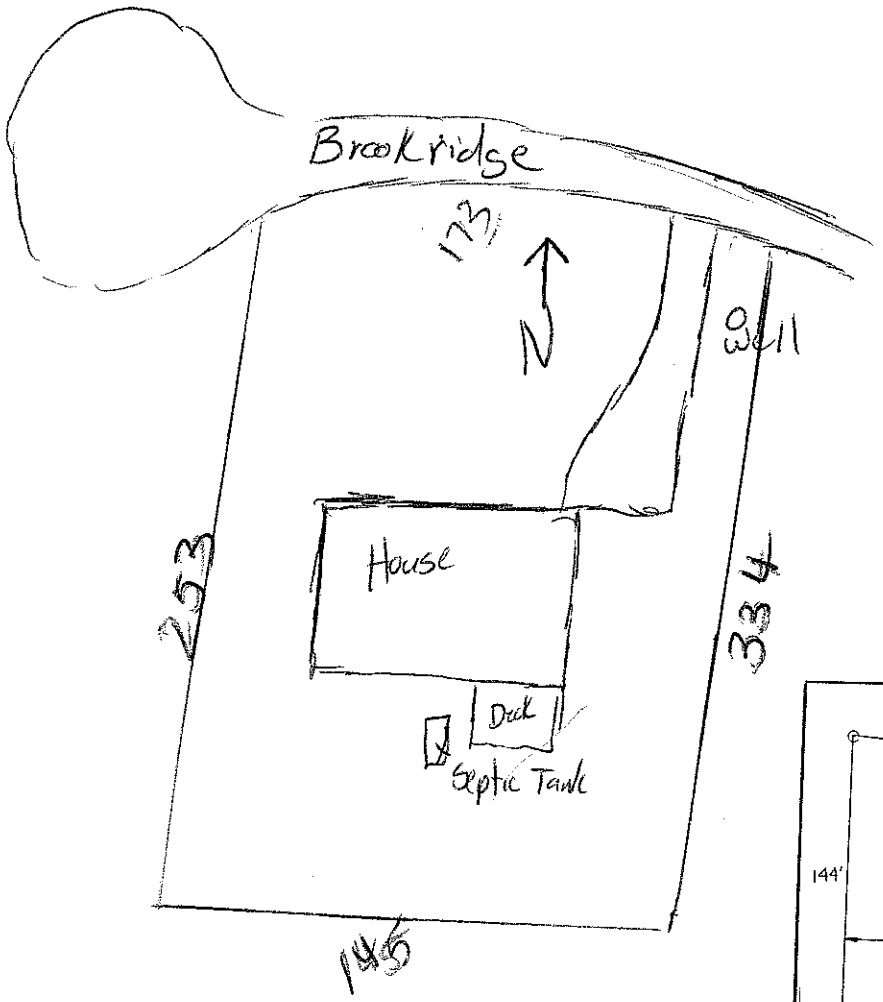

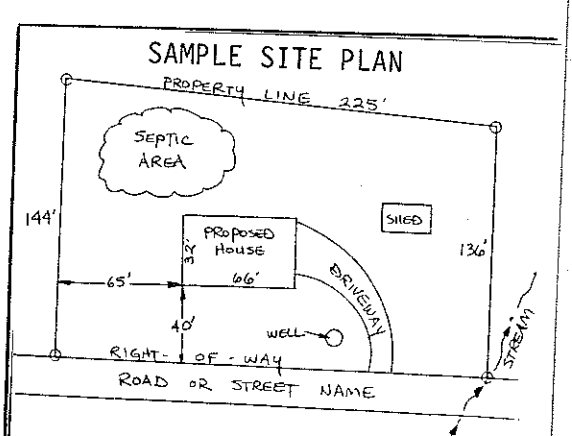

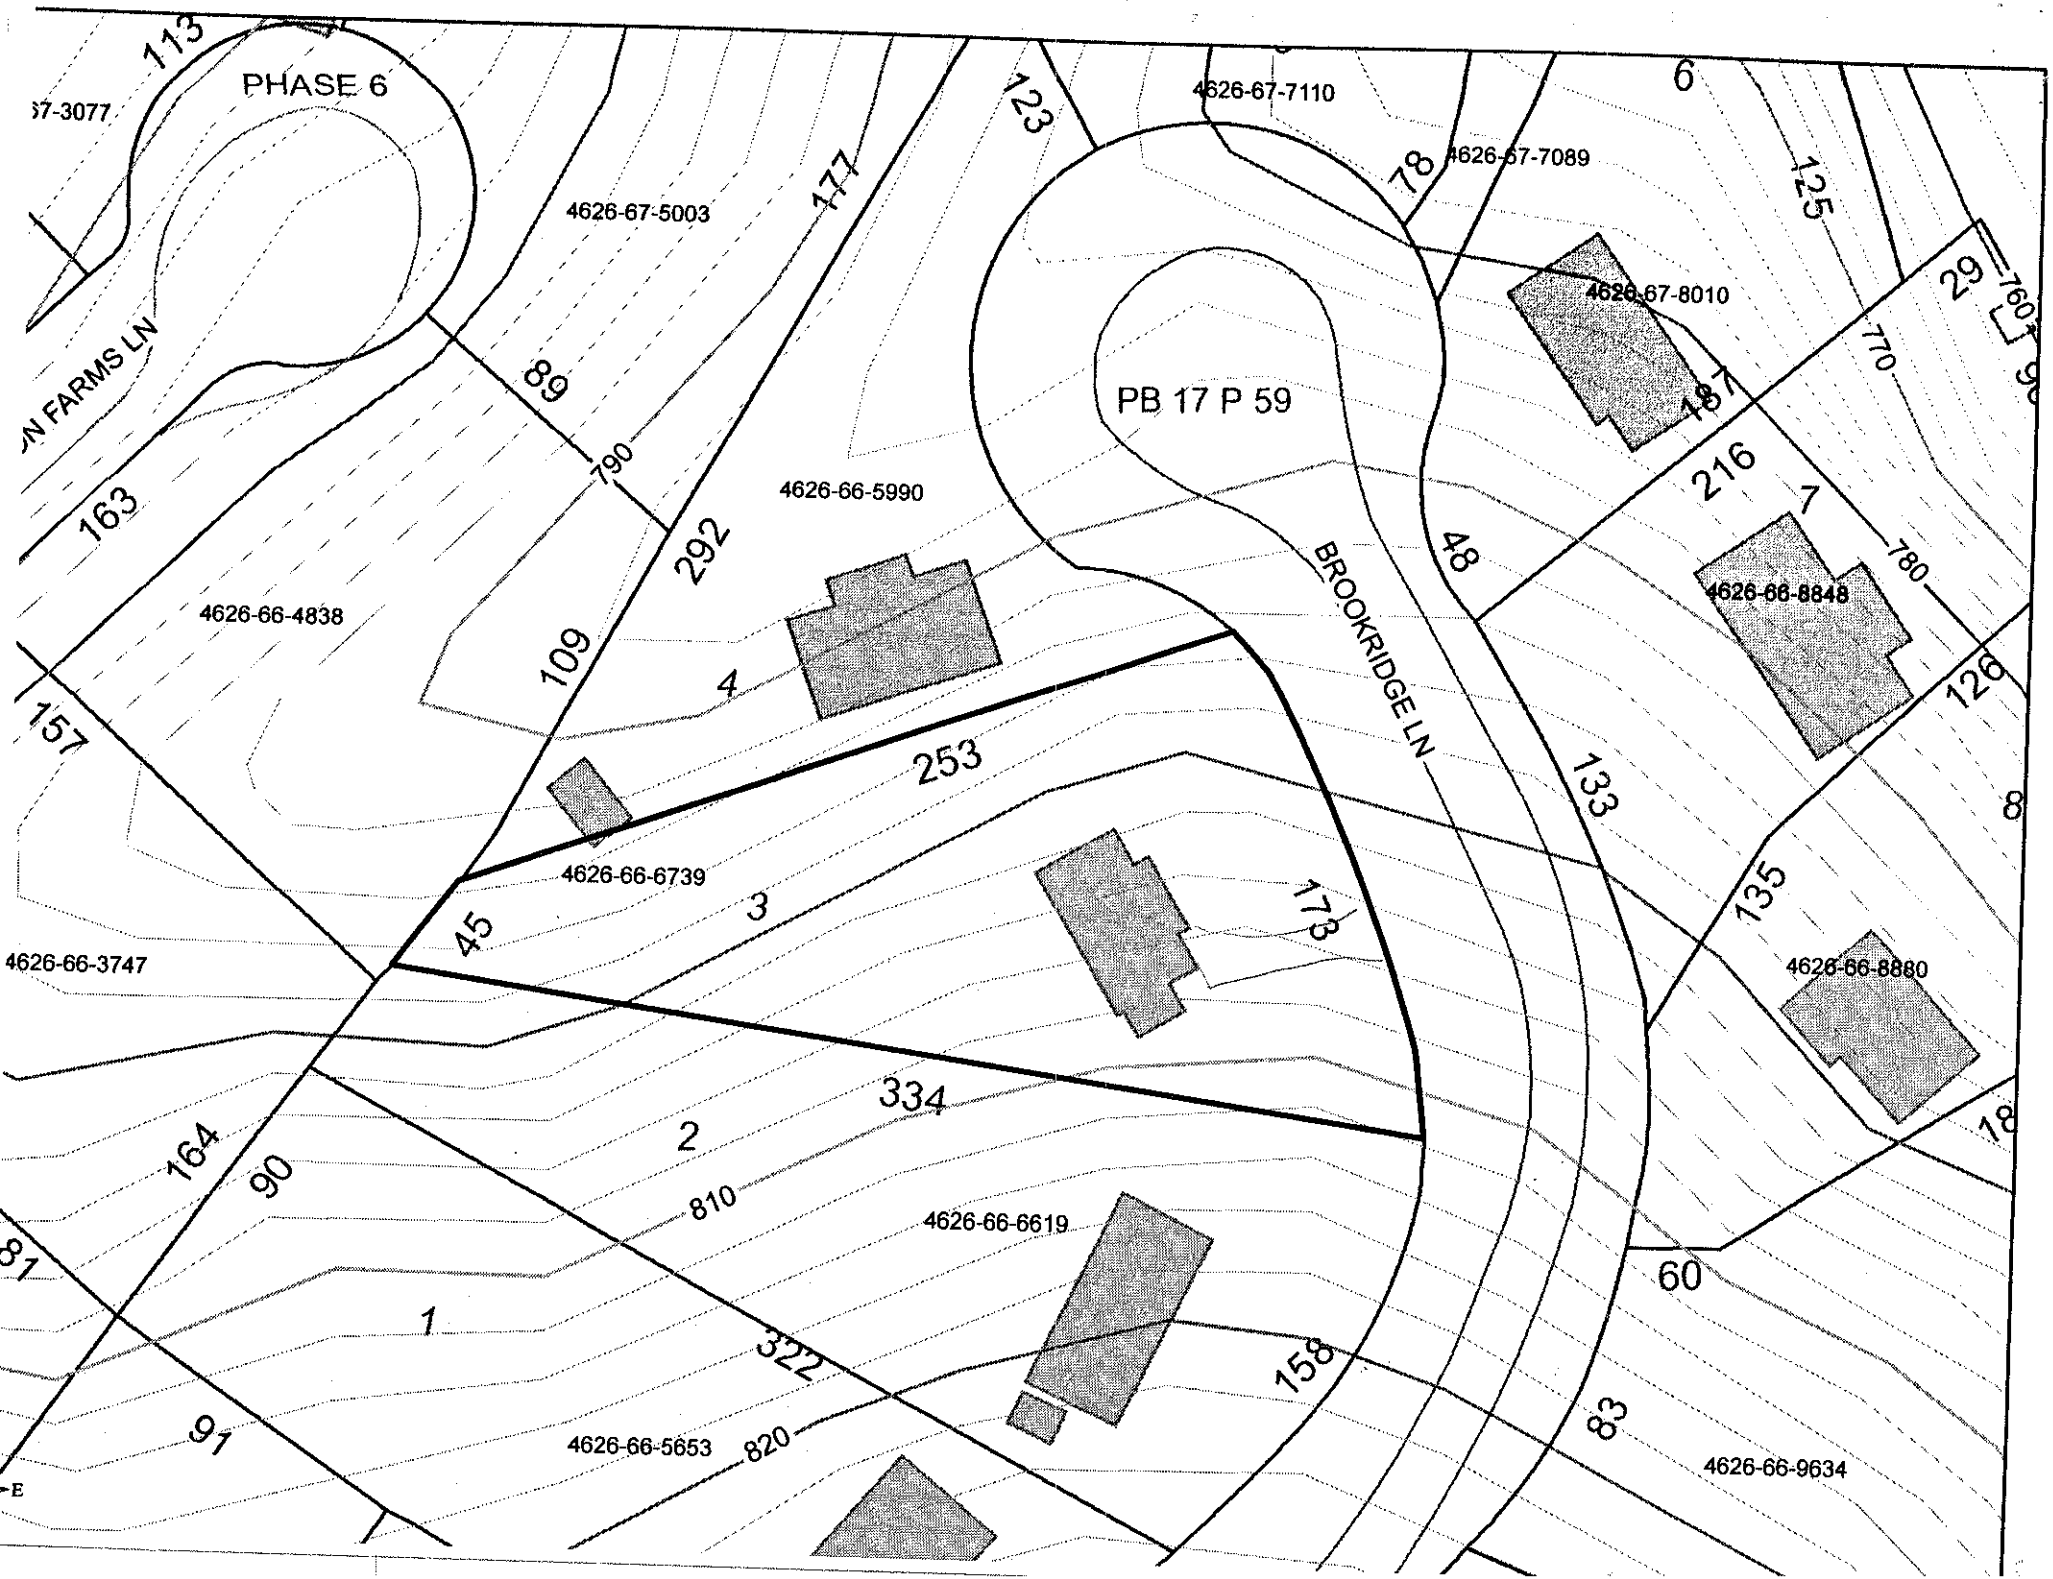
PHASE 6
PB 17 P 59
BROOKRIDGE LN
4626-67-7110
4626-67-7089
4626-67-8010
4626-67-5003
4626-66-5990
4626-66-4838
4626-66-6739
4626-66-3747
4626-66-6619
4626-66-5653
4626-66-9634
4626-66-8848
4626-66-8880
253
334
322
292
216
133
113
177
123
78
125
29
760
770
780
187
89
790
163
109
4
157
48
126
135
45
3
173
164
90
810
2
1
91
820
158
83
60
6
7
8
18