IREDELL COUNTY HEALTH DEPARTMENT *ENVIRONMENTAL HEALTH DIVISION:*

SITE PLAN WORKSHEET

SEE THE "SAMPLE SITE PLAN" BELOW. *INCOMPLETE SITE PLANS WILL BE RETURNED TO YOU FOR COMPLETION AND MAY RESULT IN A DELAY IN THE ISSUANCE OF YOUR SEPTIC SYSTEM PERMIT!!!*

Place an (X) beside each item as you complete the site plan:

X Property Line measurements are clearly identified... **X All proposed structures are indicated...**

SHOW: proposed house or business footprint, wells, water lines, patios, pools and decks, and any other item that will occupy space on the site


X Front and side setbacks from property line... **X Preferred driveway location and configuration, preferred well location...**

X Area you prefer your septic system to be placed... **X North arrow, or other sufficient indicator of direction...**

Circle N/A on the following if appropriate:

__ __ Location of septic systems and wells within 100' of your property.. (N/A)

____ Location of easements and rights of ways on your property.. (N/A) **__ __ Location of any designated wetlands on the property.. (N/A)**

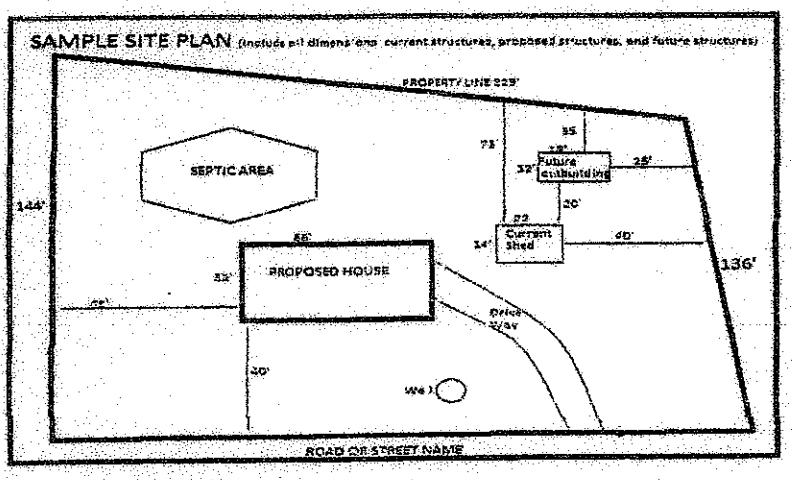

USE THIS SPACE TO DRAW YOUR SITE PLAN


Please see attached site plan

Signature: Emma Hall

REQUIRED **property owner or owner's legal representative signature.**

3/22/16

DATE

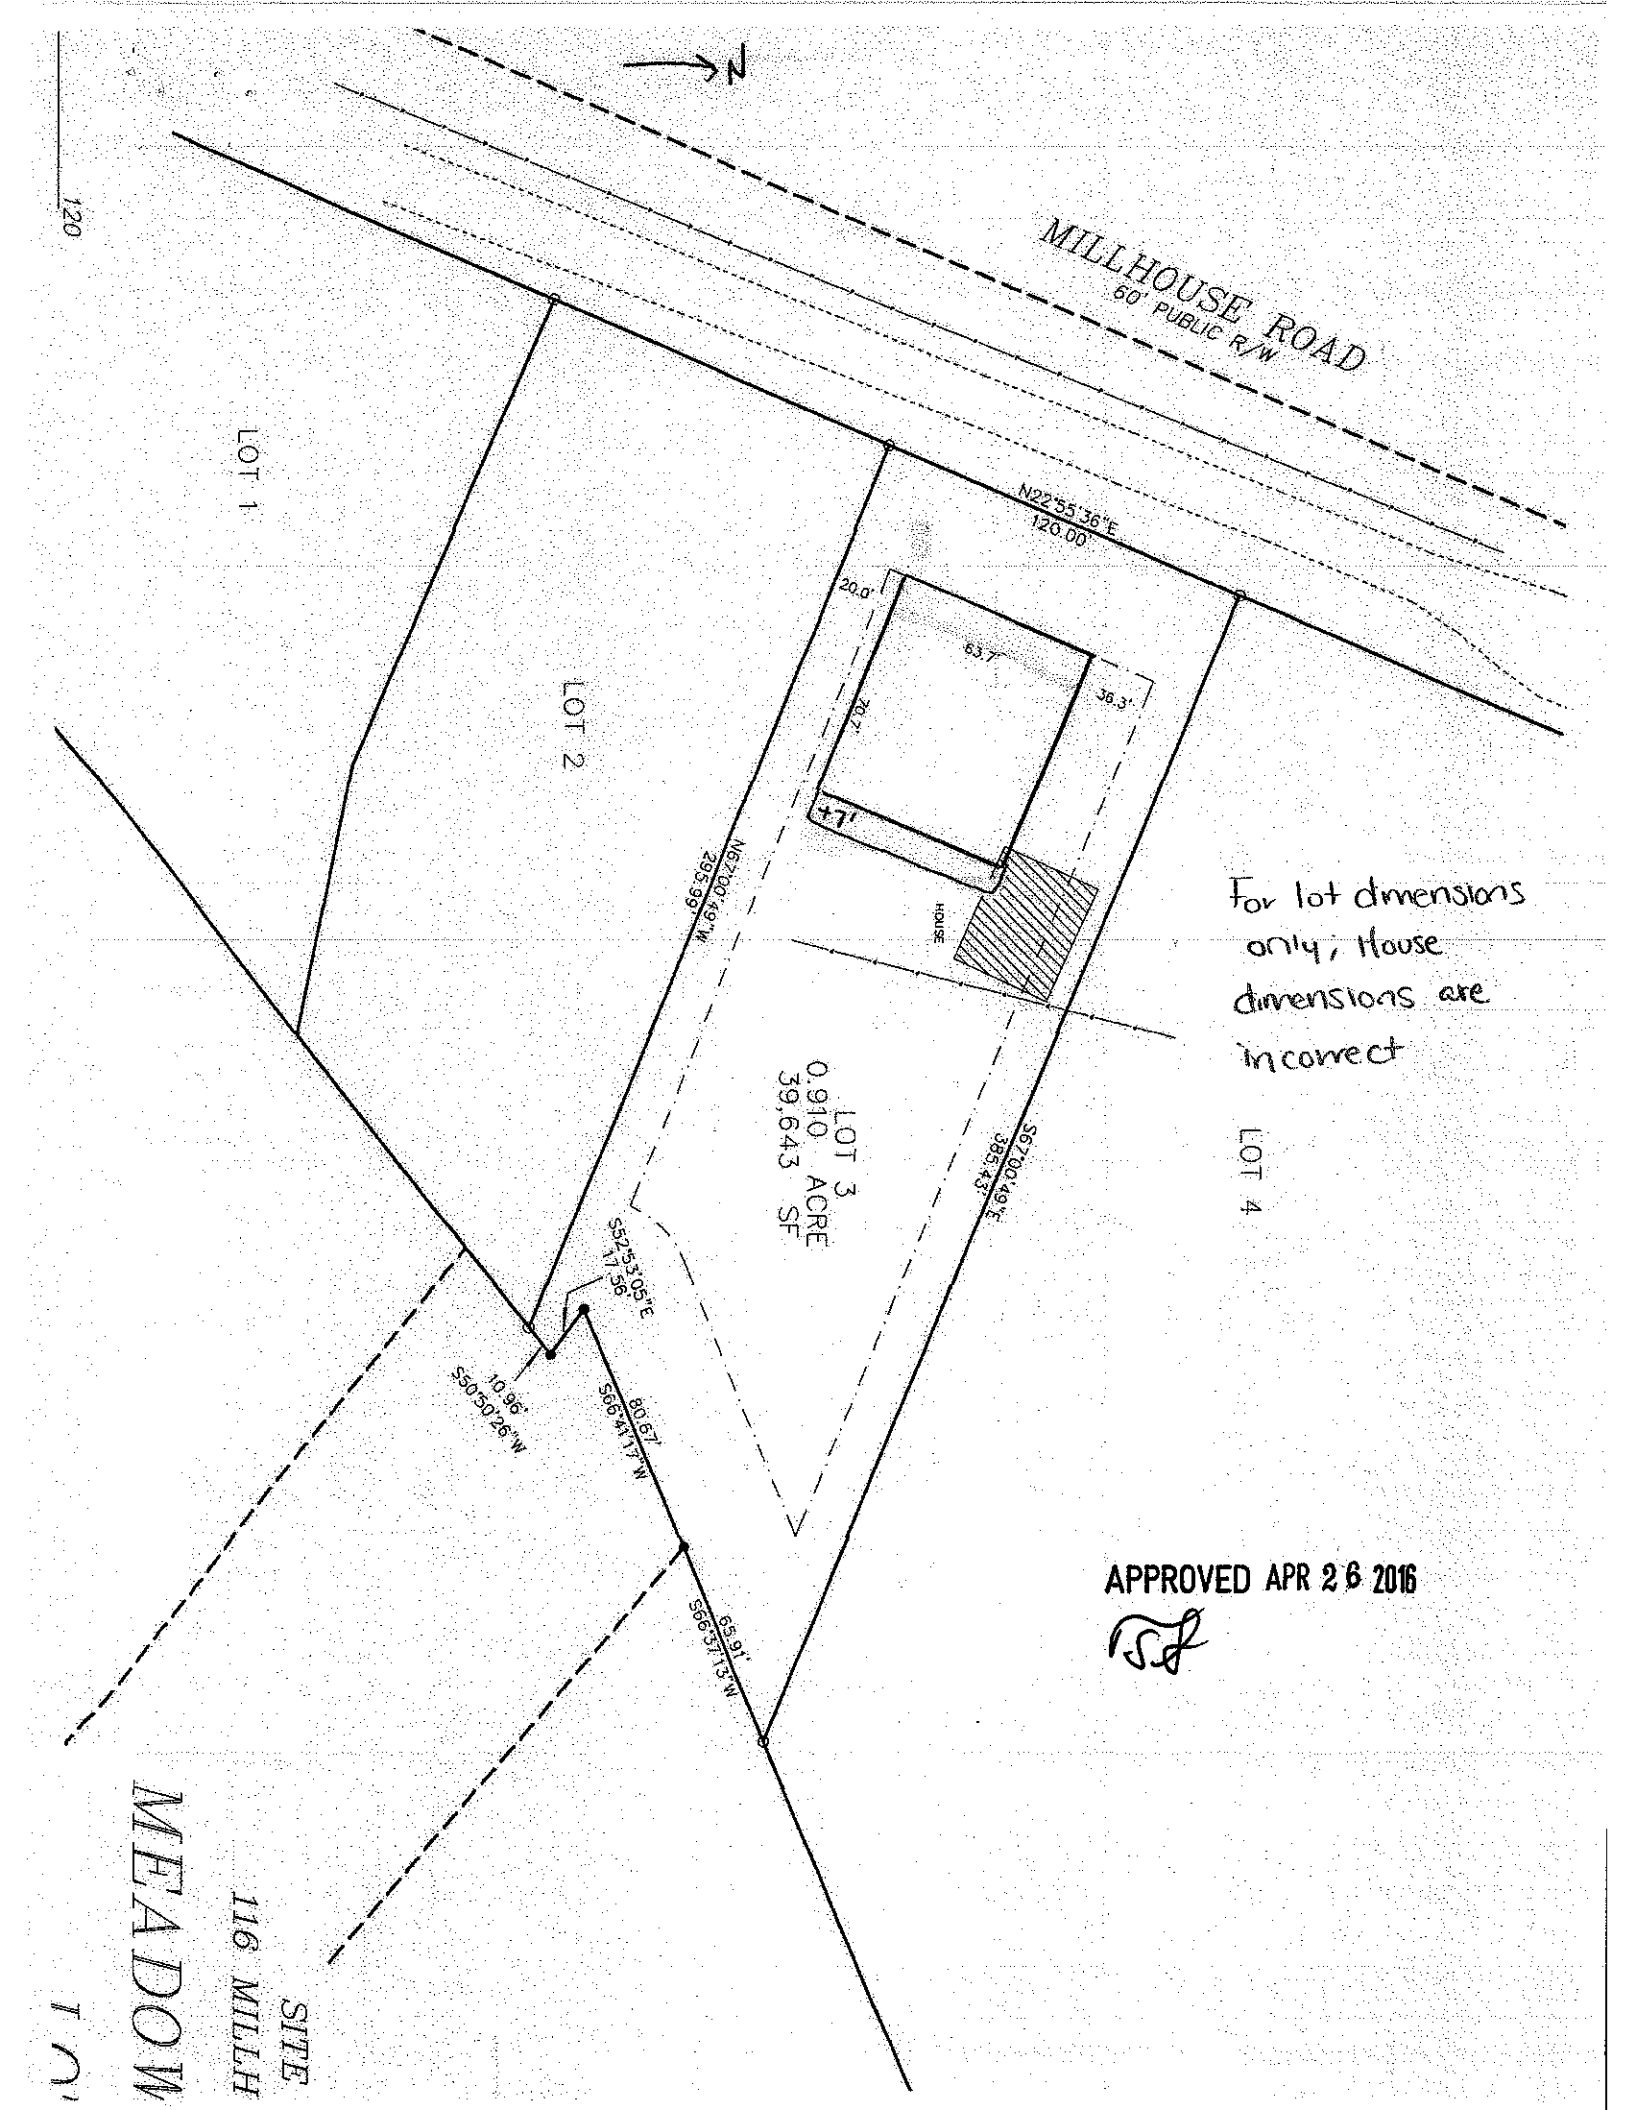
N
MILLHOUSE ROAD
60' PUBLIC R/W
120
LOT 1
LOT 2
LOT 3
0.910 ACRE
39,643 SF
LOT 4
N22°55'36"E
120.00'
20.0'
63.7'
36.3'
20.7'
17'
HOUSE
N67°00'49"W
295.99'
S67°00'49"E
385.43'
S52°53'05"E
17.56'
10.96'
S50°50'26"W
80.67'
S66°41'17"W
65.91'
S66°37'13"W
For lot dimensions only; House dimensions are incorrect
APPROVED APR 26 2016
SITE
116 MILLH
MEADOW