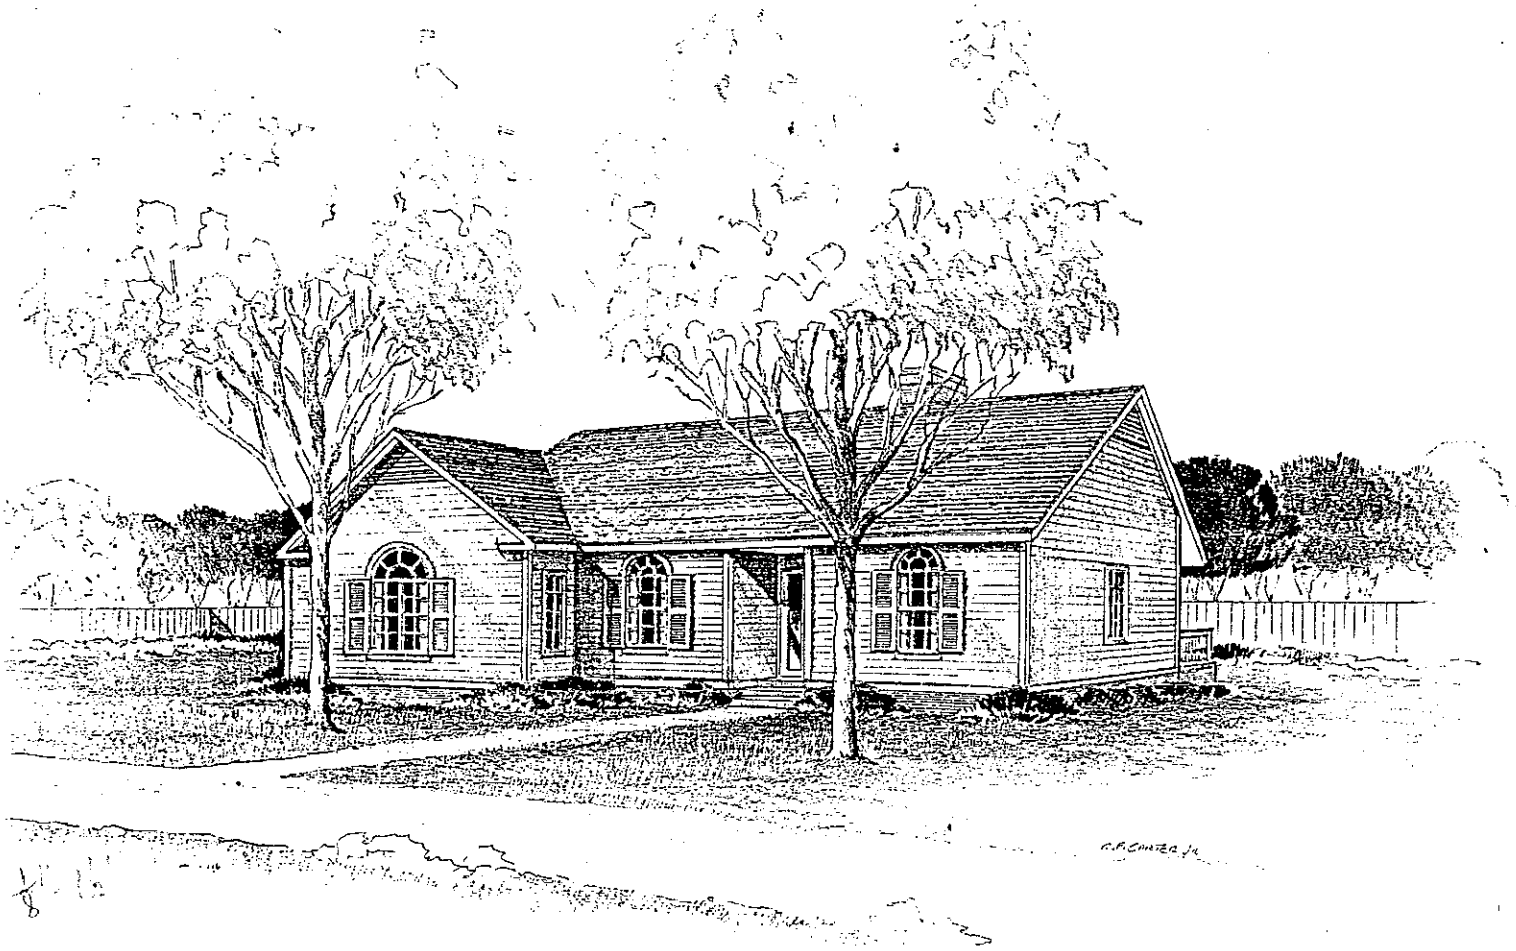
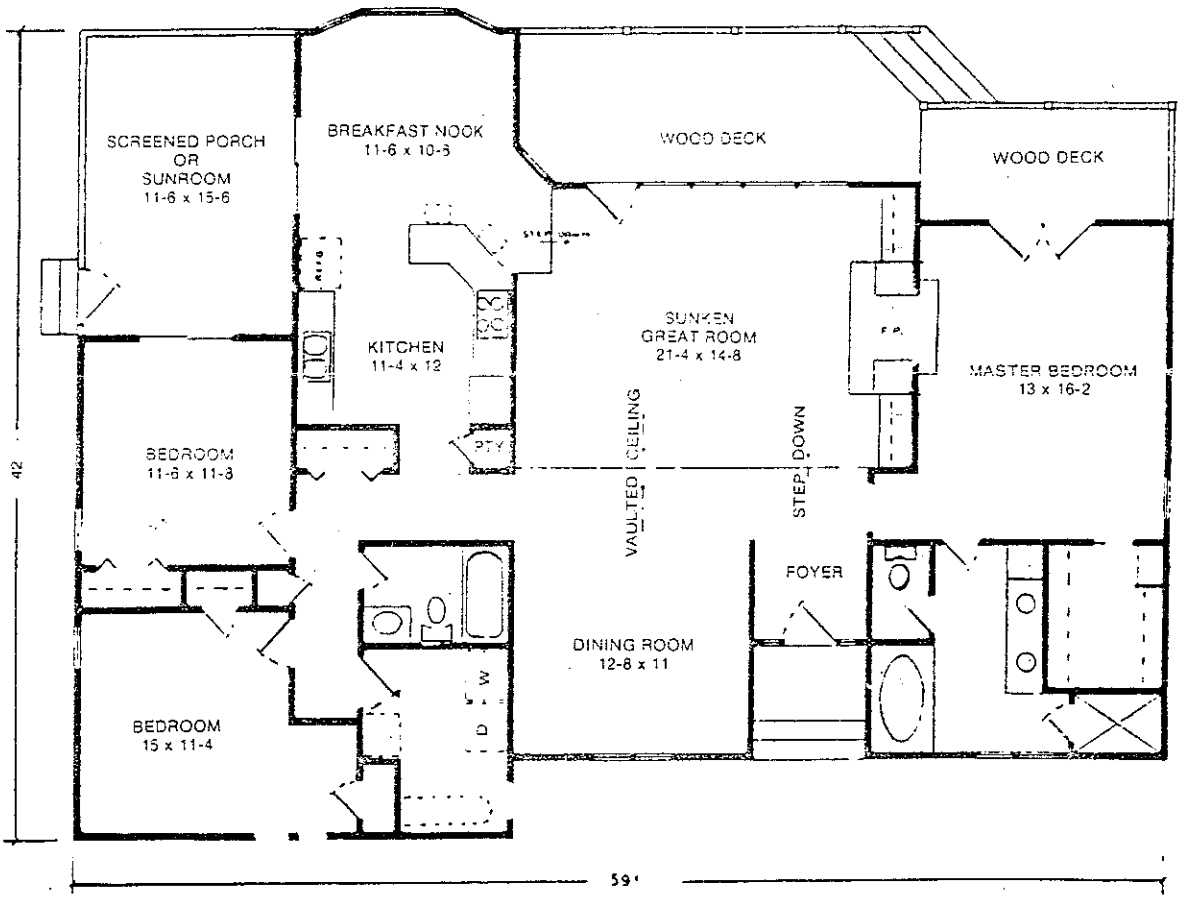



SCREENED PORCH
OR
SUNROOM
11-6 x 15-6
BREAKFAST NOOK
11-6 x 10-5
WOOD DECK
WOOD DECK
KITCHEN
11-4 x 12
SUNKEN
GREAT ROOM
21-4 x 14-8
F.P.
MASTER BEDROOM
13 x 16-2
BEDROOM
11-6 x 11-8
PTY
VAULTED CEILING
STEP DOWN
FOYER
DINING ROOM
12-8 x 11
BEDROOM
15 x 11-4
D
W
42
59'

PLAN 6D-1