DIVISION OF ENVIRONMENTAL HEALTH:
ON-SITE WASTEWATER SECTION

PROPERTY ID #: _____
COUNTY: _____

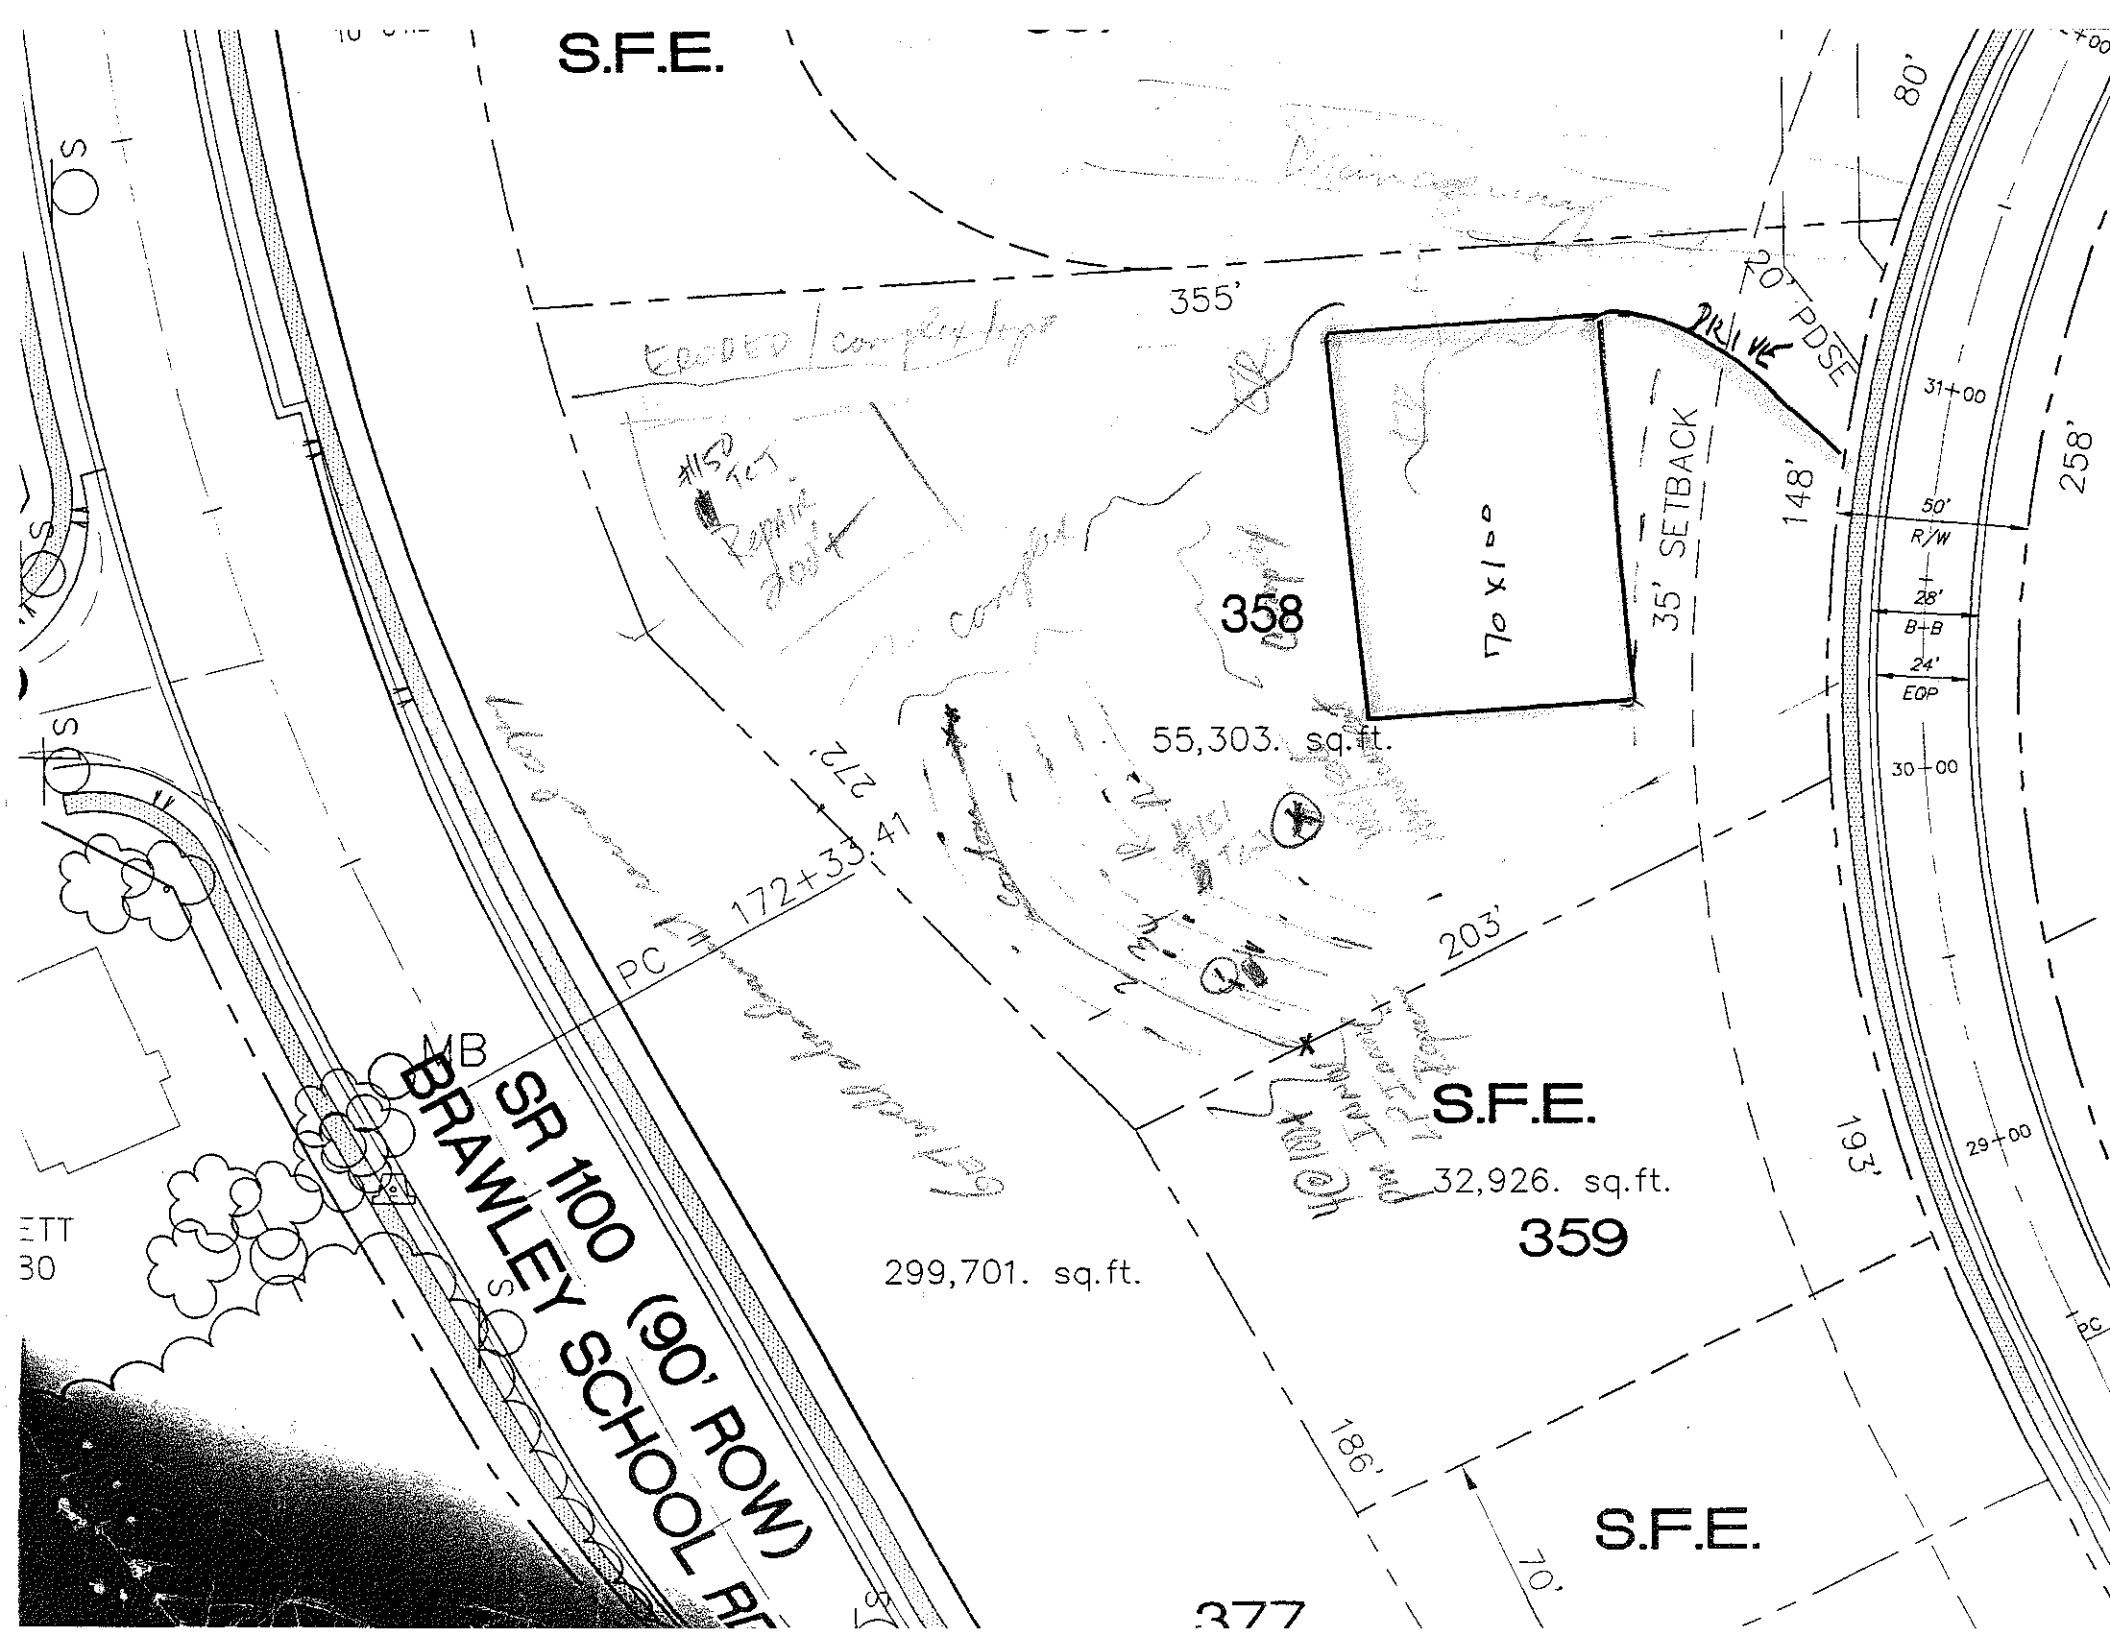
SOIL/SITE EVALUATION
for ON-SITE WASTEWATER SYSTEM

OWNER: ANT APPLICANT: _____
ADDRESS: _____ APPLICATION DATE: _____ DATE EVALUATED: 4-9-99
PROPOSED FACILITY: _____ PROPOSED DESIGN FLOW (.1949): _____ PROPERTY SIZE: _____
LOCATION OF SITE: lot 358 phase II the Pt PROPERTY RECORDED: _____
WATER SUPPLY: ☐ Private ☐ Public / ☐ Well ☐ Spring ☐ Other _____
EVALUATION METHOD: ☐ Auger Boring ☐ Pit ☐ Cut
TYPE OF WASTEWATER: ☐ Sewage ☐ Industrial Process ☐ Mixed

PROFILE #	.1940 LANDSCAPE POSITION/ SLOPE %	HORIZON DEPTH (IN.)	SOIL MORPHOLOGY (.1941) .1941 STRUCTURE/ TEXTURE	.1941 CONSISTENCE/ MINERALOGY	OTHER PROFILE FACTORS .1942 SOIL WETNESS/ COLOR	.1943 SOIL DEPTH	.1956 SAPRO CLASS	.1944 RESTR HORIZ	PROFILE CLASS & LTAR
1		0-10	compacted C	fr-firm					PS -3
		10-37	SaBrCl	fr soft few yellow mottles, abrupt wavy					
		37-60	wk fgr SBK	fr/l fr soft					
2	#15 1 CS:	0-36	B Bc	fr/firm					PS -3
		36-52	C:B Stratified	fr					
3	#15 2 CS:	0-5	gr plowed/soil						PS -3+
		5-53	SaBR	light/firm fr					
4									

DESCRIPTION	INITIAL SYSTEM	REPAIR SYSTEM
Available Space (.1945)		
System Type(s)		
Site LTAR		

OTHER FACTORS (.1946): _____
SITE CLASSIFICATION (.1948): _____
EVALUATED BY: _____
OTHER(S) PRESENT: _____


S.F.E.
355'
20' PDSE
80'
31+00
50' R/W
28'
B-B
24'
EOP
30+00
29+00
258'
148'
35' SETBACK
70 x 100
358
55,303. sq.ft.
272'
PC = 172+33.41
203'
S.F.E.
32,926. sq.ft.
359
193'
299,701. sq.ft.
186'
70'
S.F.E.
377
SR 100 (90' ROW)
BRAWLEY SCHOOL RD
MB