IREDELL COUNTY HEALTH DEPARTMENT
ENVIRONMENTAL HEALTH DIVISION
Application For Improvement Permit

ALL items on this application form must be completed before Health Department can begin work. One application must be completed by the property owner or agent for each (proposed) site.

PERSONAL INFORMATION:

Applicant	Phone #	Mailing Address	City	State	Zip Code
Lake Norman Vol. Fire Dept	6036905	1320 Brawley School Rd	Mooresville	NC	28117
Current Property Owner		Mailing Address	City	State	Zip Code
		— Same —			

PROPERTY INFORMATION:

(Proposed) Subdivision Name	(Proposed) Lot #	(Proposed) Block/Section #	State Road #

(Proposed) Water Supply: Public, Private Well	**Preliminary Plat Approval Date** (DEVELOPERS ONLY)	Tax Map #

Specific Directions to Property S Brawley Sch
on Rt just past Sol Haislk

TYPE OF FACILITY: (use check (X) or number as appropriate)

House ____ Mobile Home ____ Commercial ✓ No. Bedrooms 2 (4 Bdrm) No. Baths 2

No. Persons or Employees (commercial only) ____ Basement X Basement with Plumbing X

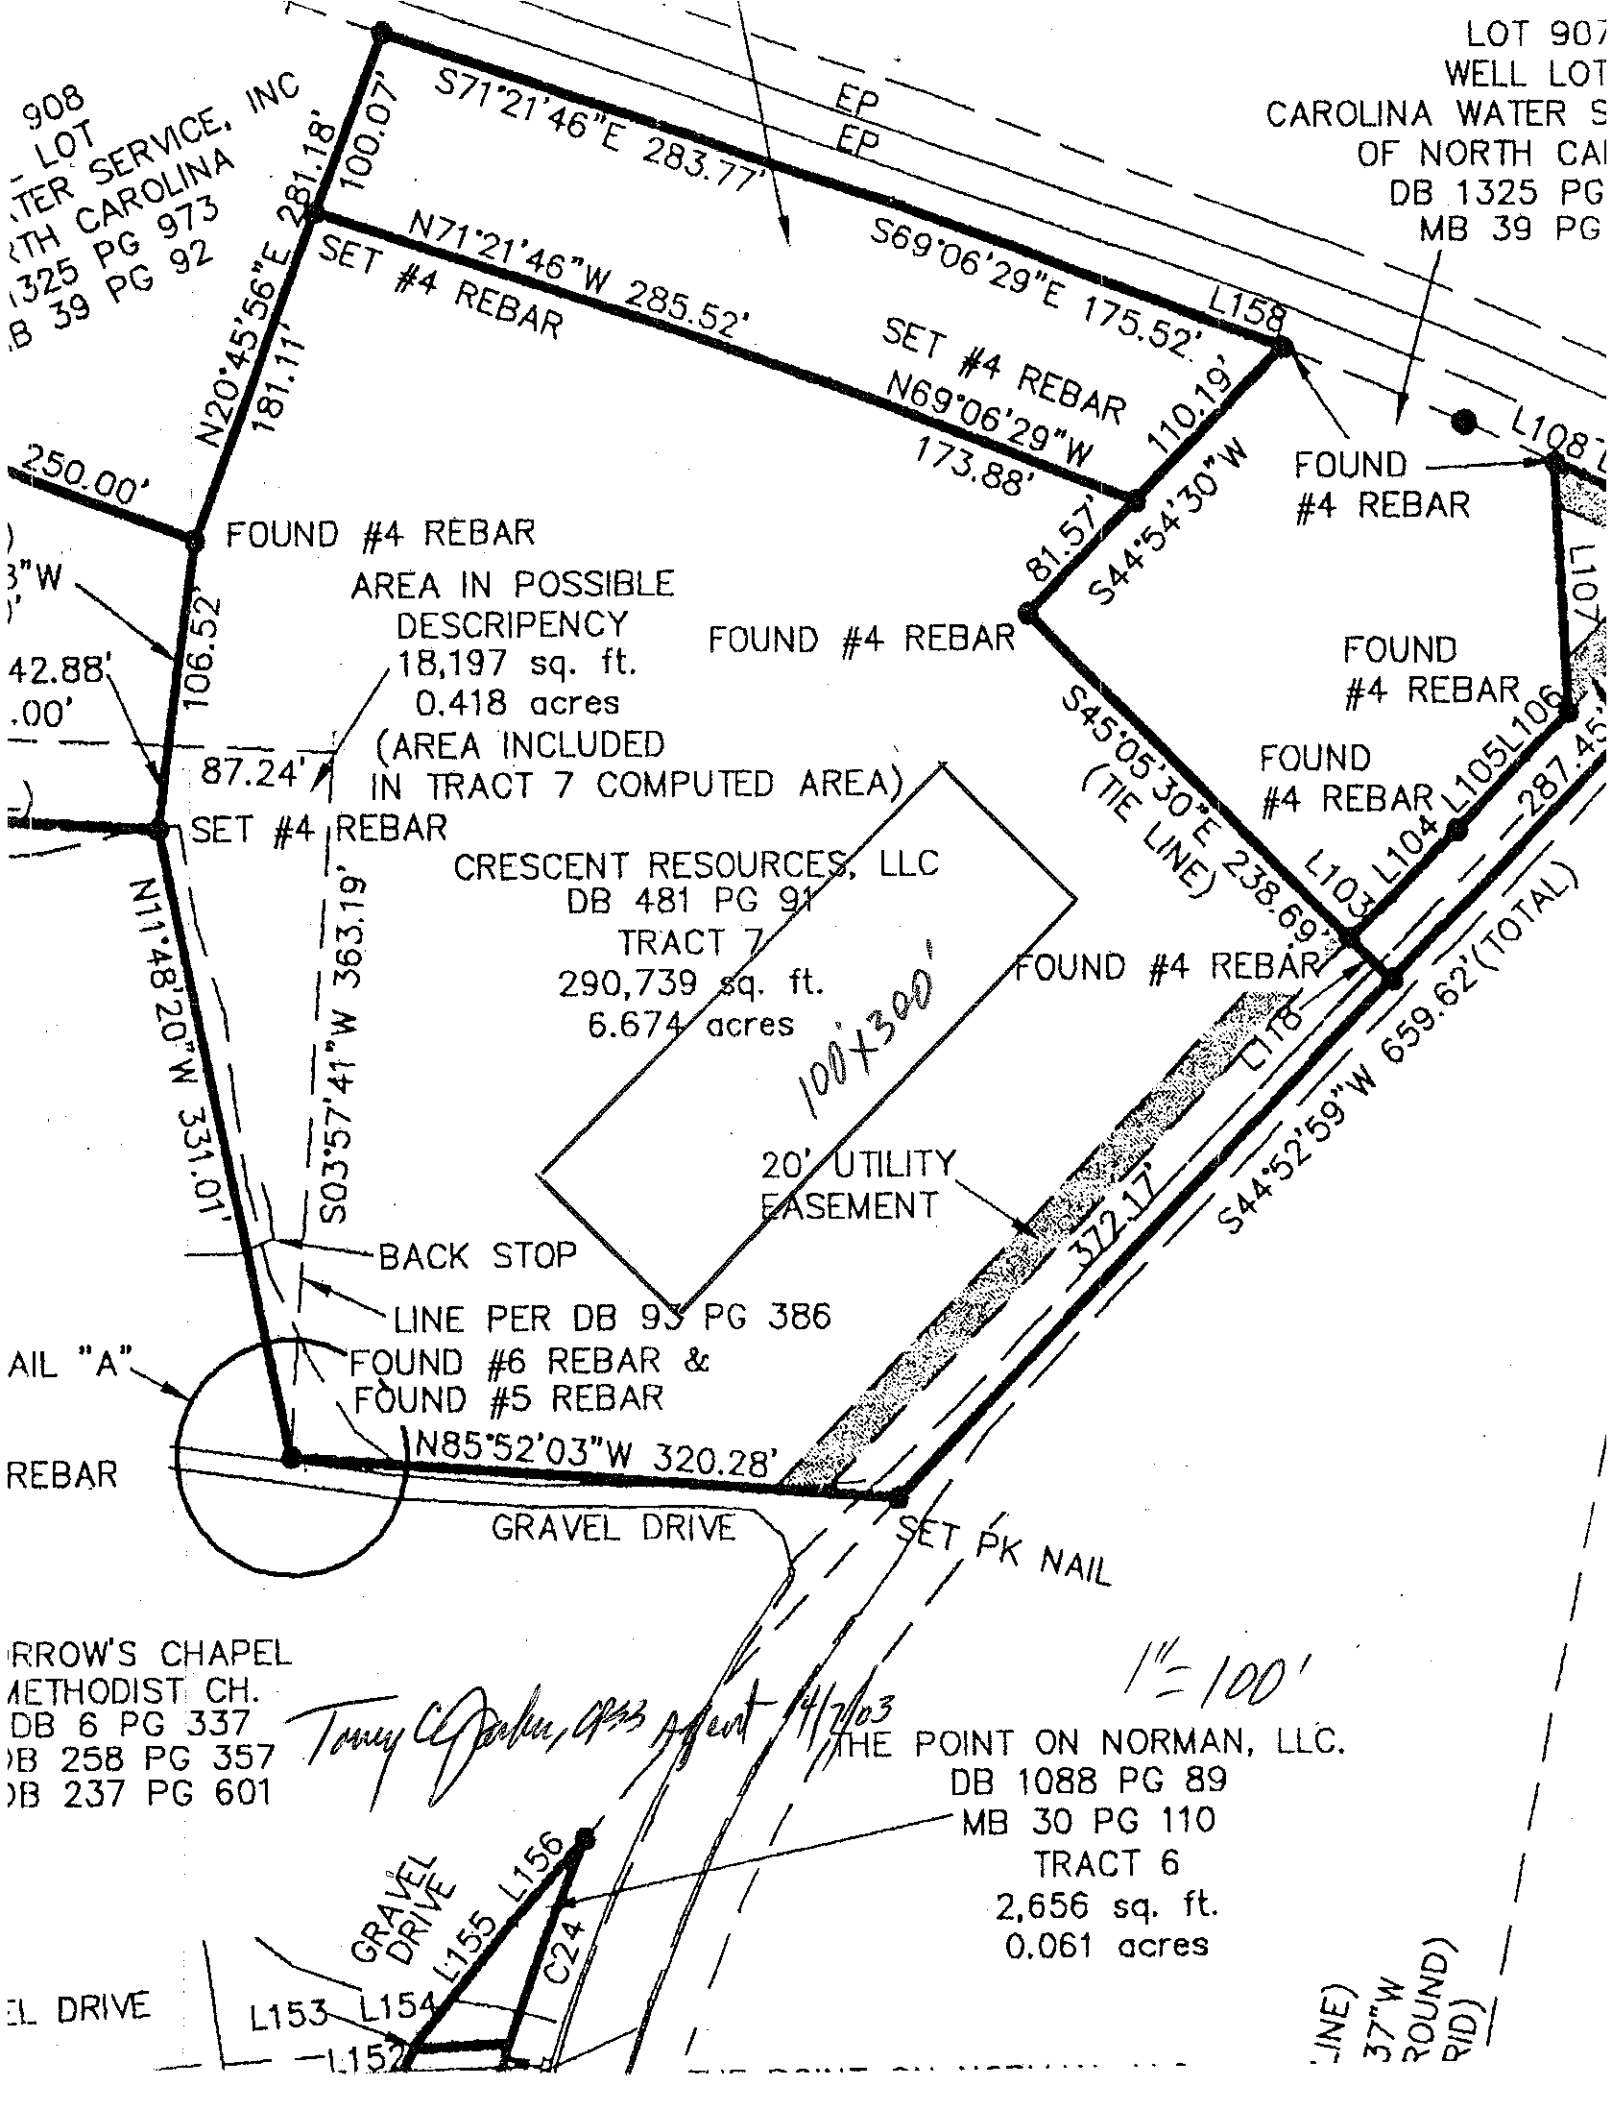
Crawl Space ____ Concrete Slab ✓ Garbage Disposal X Jaccuzi or spa X

COVENANT AND SIGNATURE:

I hereby make application to the Iredell County Health Department for a soils/site evaluation of the property described above. This evaluation is to be conducted for the sole purpose of obtaining a septic system Improvement Permit. I hereby authorize Iredell County Health Department representatives to go onto the above property for purposes of conducting this evaluation. I understand that, by state law, any Improvement Permit issued on the above property may be voided if substantial changes are made to the designated sewage system site. The issuance of an Improvement Permit by the Iredell County Health Department does not relieve me from compliance with all other relevant state/local laws or regulations. As owner or authorized agent, I covenant that the contents of this application are true and represent the maximum facilities intended to be placed on this property to my knowledge to date.

I understand that any Improvement Permit issued on the above property is valid for five (5) years from the issuance date and is subject to revocation if the above described site plans or intended use changes.

4/7/03 DATE _____ SIGNATURE OF OWNER/AUTHORIZED AGENT


LOT 907
WELL LOT
CAROLINA WATER S
OF NORTH CAI
DB 1325 PG
MB 39 PG
908
LOT
TER SERVICE, INC
TH CAROLINA
325 PG 973
B 39 PG 92
EP
EP
S71°21'46"E 283.77'
S69°06'29"E 175.52'
L158
N71°21'46"W 285.52'
SET #4 REBAR
SET #4 REBAR
N69°06'29"W
173.88'
110.19'
S44°54'30"W
81.57'
FOUND
#4 REBAR
L108
L107
N20°45'56"E 281.18'
100.07'
181.11'
250.00'
FOUND #4 REBAR
AREA IN POSSIBLE
DESCRIPENCY
18,197 sq. ft.
0.418 acres
(AREA INCLUDED
IN TRACT 7 COMPUTED AREA)
FOUND #4 REBAR
FOUND
#4 REBAR
FOUND
#4 REBAR
L105
L106
287.45'
S45°05'30"E
(TIE LINE)
238.69'
L103
L104
106.52'
42.88'
.00'
87.24'
SET #4 REBAR
CRESCENT RESOURCES, LLC
DB 481 PG 91
TRACT 7
290,739 sq. ft.
6.674 acres
FOUND #4 REBAR
100'x300'
L102
N11°48'20"W 331.01'
S03°57'41"W 363.19'
372.17'
S44°52'59"W 659.62'(TOTAL)
20' UTILITY
EASEMENT
BACK STOP
LINE PER DB 93 PG 386
FOUND #6 REBAR &
FOUND #5 REBAR
AIL "A"
N85°52'03"W 320.28'
REBAR
GRAVEL DRIVE
SET PK NAIL
RROW'S CHAPEL
METHODIST CH.
DB 6 PG 337
DB 258 PG 357
DB 237 PG 601
1"=100'
Tommy C. Parker, PLS Agent 4/1/03
THE POINT ON NORMAN, LLC.
DB 1088 PG 89
MB 30 PG 110
TRACT 6
2,656 sq. ft.
0.061 acres
GRAVEL DRIVE
L155
L156
C24
L153
L154
L152
EL DRIVE
INE)
37"W
ROUND)
RID)