Sheet ___ of ___
PROPERTY ID #: _____
COUNTY: _____

SOIL/SITE EVALUATION
for ON-SITE WASTEWATER SYSTEM

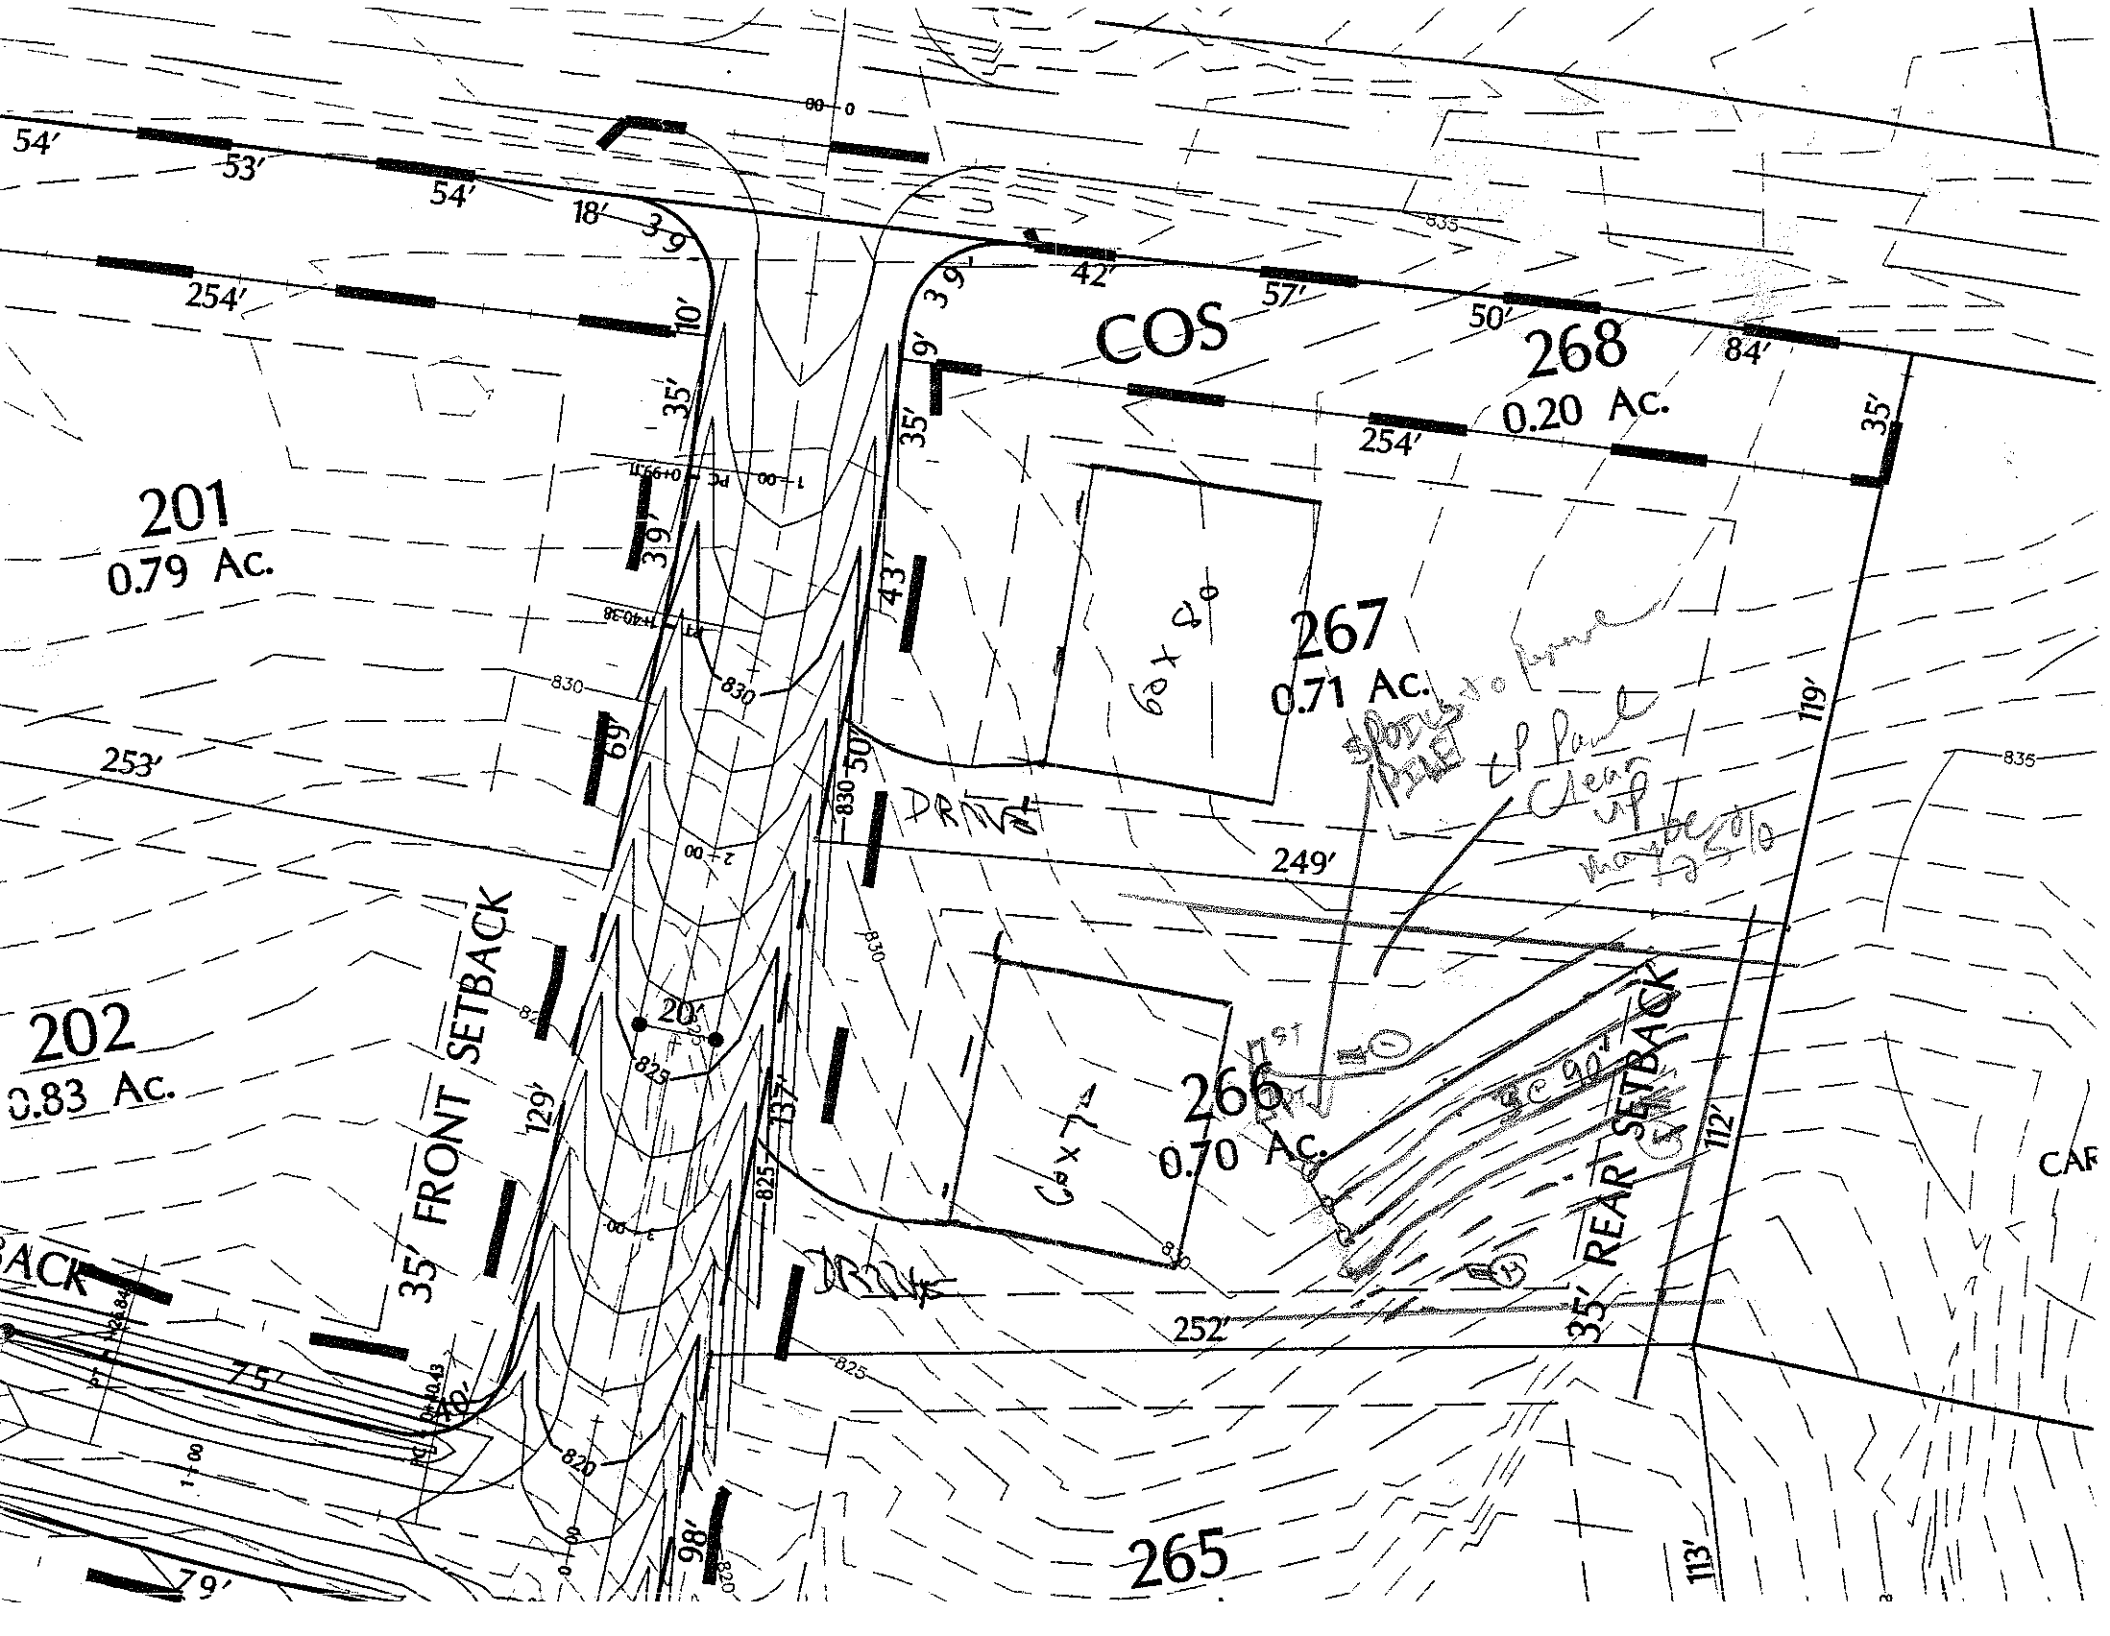
OWNER: _____ APPLICATION DATE _____
ADDRESS: _____ DATE EVALUATED: _____
PROPOSED FACILITY: _____ PROPOSED DESIGN FLOW (.1949): _____ PROPERTY SIZE: _____
LOCATION OF SITE: 2616 Barrus PROPERTY RECORDED: _____
WATER SUPPLY: ☐ Private ☐ Public ☐ Well ☐ Spring ☐ Other _____
EVALUATION METHOD: ☐ Auger Boring ☐ Pit ☐ Cut
TYPE OF WASTEWATER: ☐ Sewage ☐ Industrial Process ☐ Mixed

PROFILE #	.1940 LAND-SCAPE POSITION/ SLOPE %	HORI-ZON DEPTH (IN.)	SOIL MORPHOLOGY (.1941) .1941 STRUCTURE/ TEXTURE	SOIL MORPHOLOGY (.1941) .1941 CONSISTENCE/ MINERALOGY	OTHER PROFILE FACTORS .1942 SOIL WETNESS/ COLOR	.1943 SOIL DEPTH	.1956 SAPRO CLASS	.1944 RESTR HORIZ	PROFILE CLASS & LTAR
1		0-4	BSL vfr	fr SSSP					PS .3
		4-21	LC SCL	fr SP					
		21-46	RCL MFSBK	fr SSSP					
2		0-30	RL MFSBK/SGR	fr SP					PS .3
		30-44	RCL MFSBK	fr SSSP					
3		0-24	RL SBK	fr SP					PS .3
		24-34	RCL MFSBK	fr SSSP - fw/comm SPD					
4									

DESCRIPTION	INITIAL SYSTEM	REPAIR SYSTEM
Available Space (.1945)		
System Type(s)		
Site LTAR		

OTHER FACTORS (.1946): _____
SITE CLASSIFICATION (.1948): _____
EVALUATED BY: _____
OTHER(S) PRESENT: _____

COMMENTS: _____


COS
268
0.20 Ac.
267
0.71 Ac.
266
0.70 Ac.
265
201
0.79 Ac.
202
0.83 Ac.
35' FRONT SETBACK
35' REAR SETBACK
DRIVE
DRIVE
60 x 80
Carport
254'
249'
252'
253'
119'
112'
113'
129'
137'
98'
79'
75'
54'
53'
54'
18'
42'
57'
50'
84'
35'
43'
69'
39'
10'
9'
3'
835
830
825
820