
RECORDATION, SALES OF CONVEYANCES

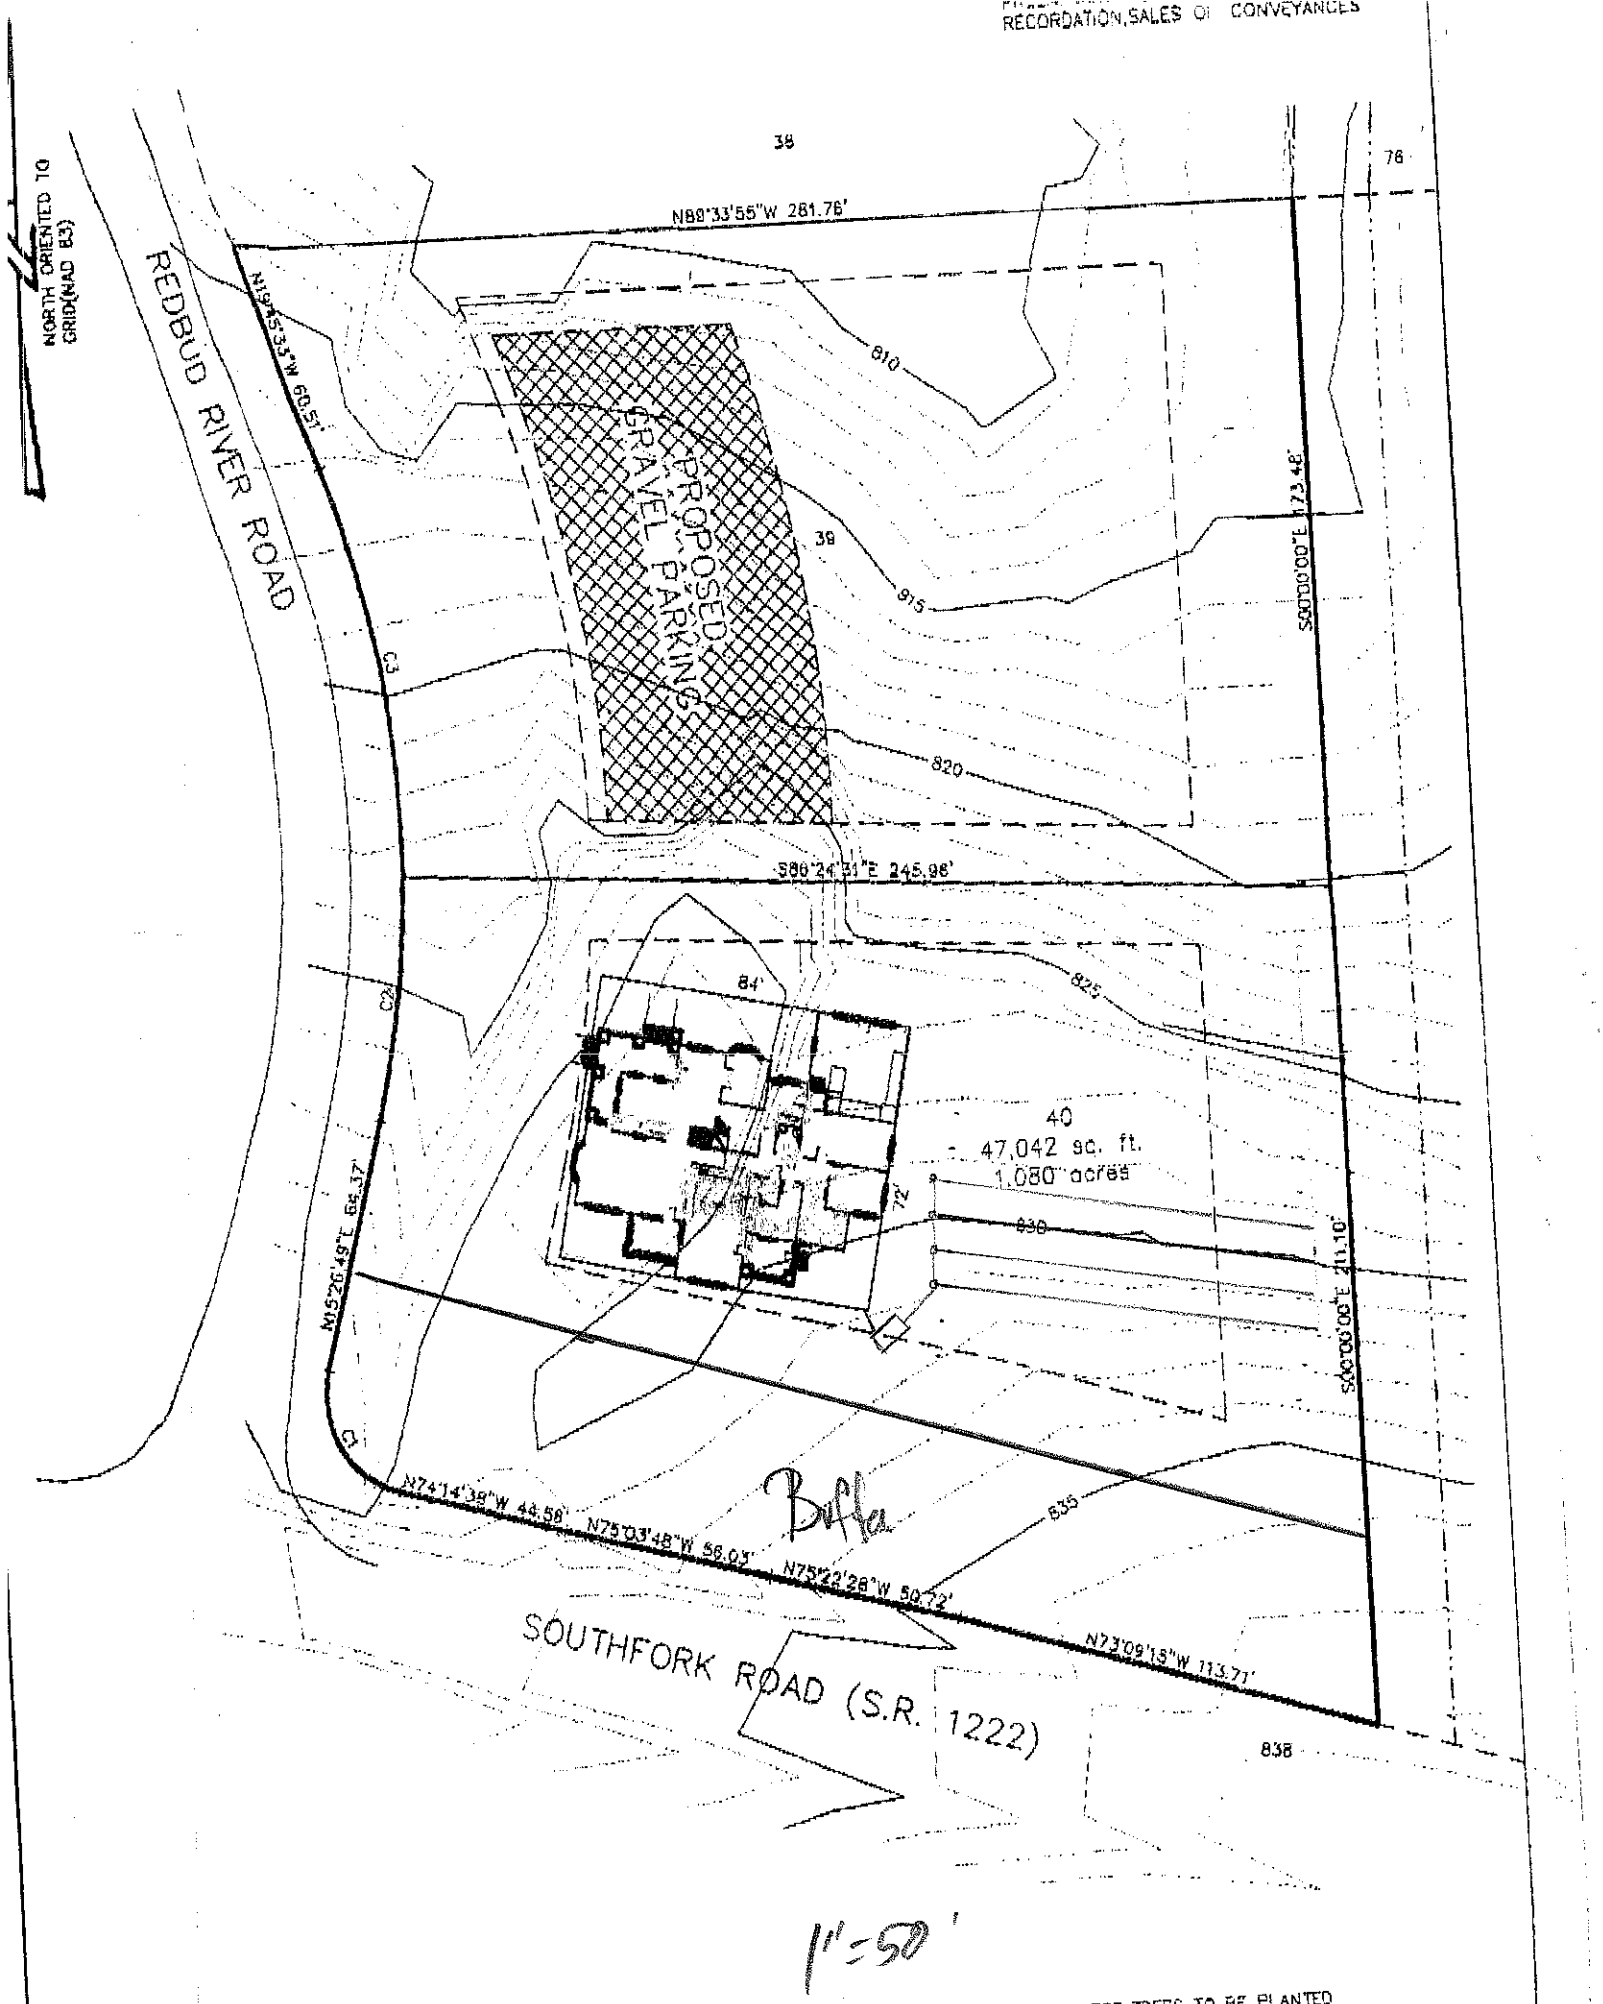

STREET TREES TO BE PLANTED OUTSIDE OF R/W

Prior to construction any pier, structure or other improvement