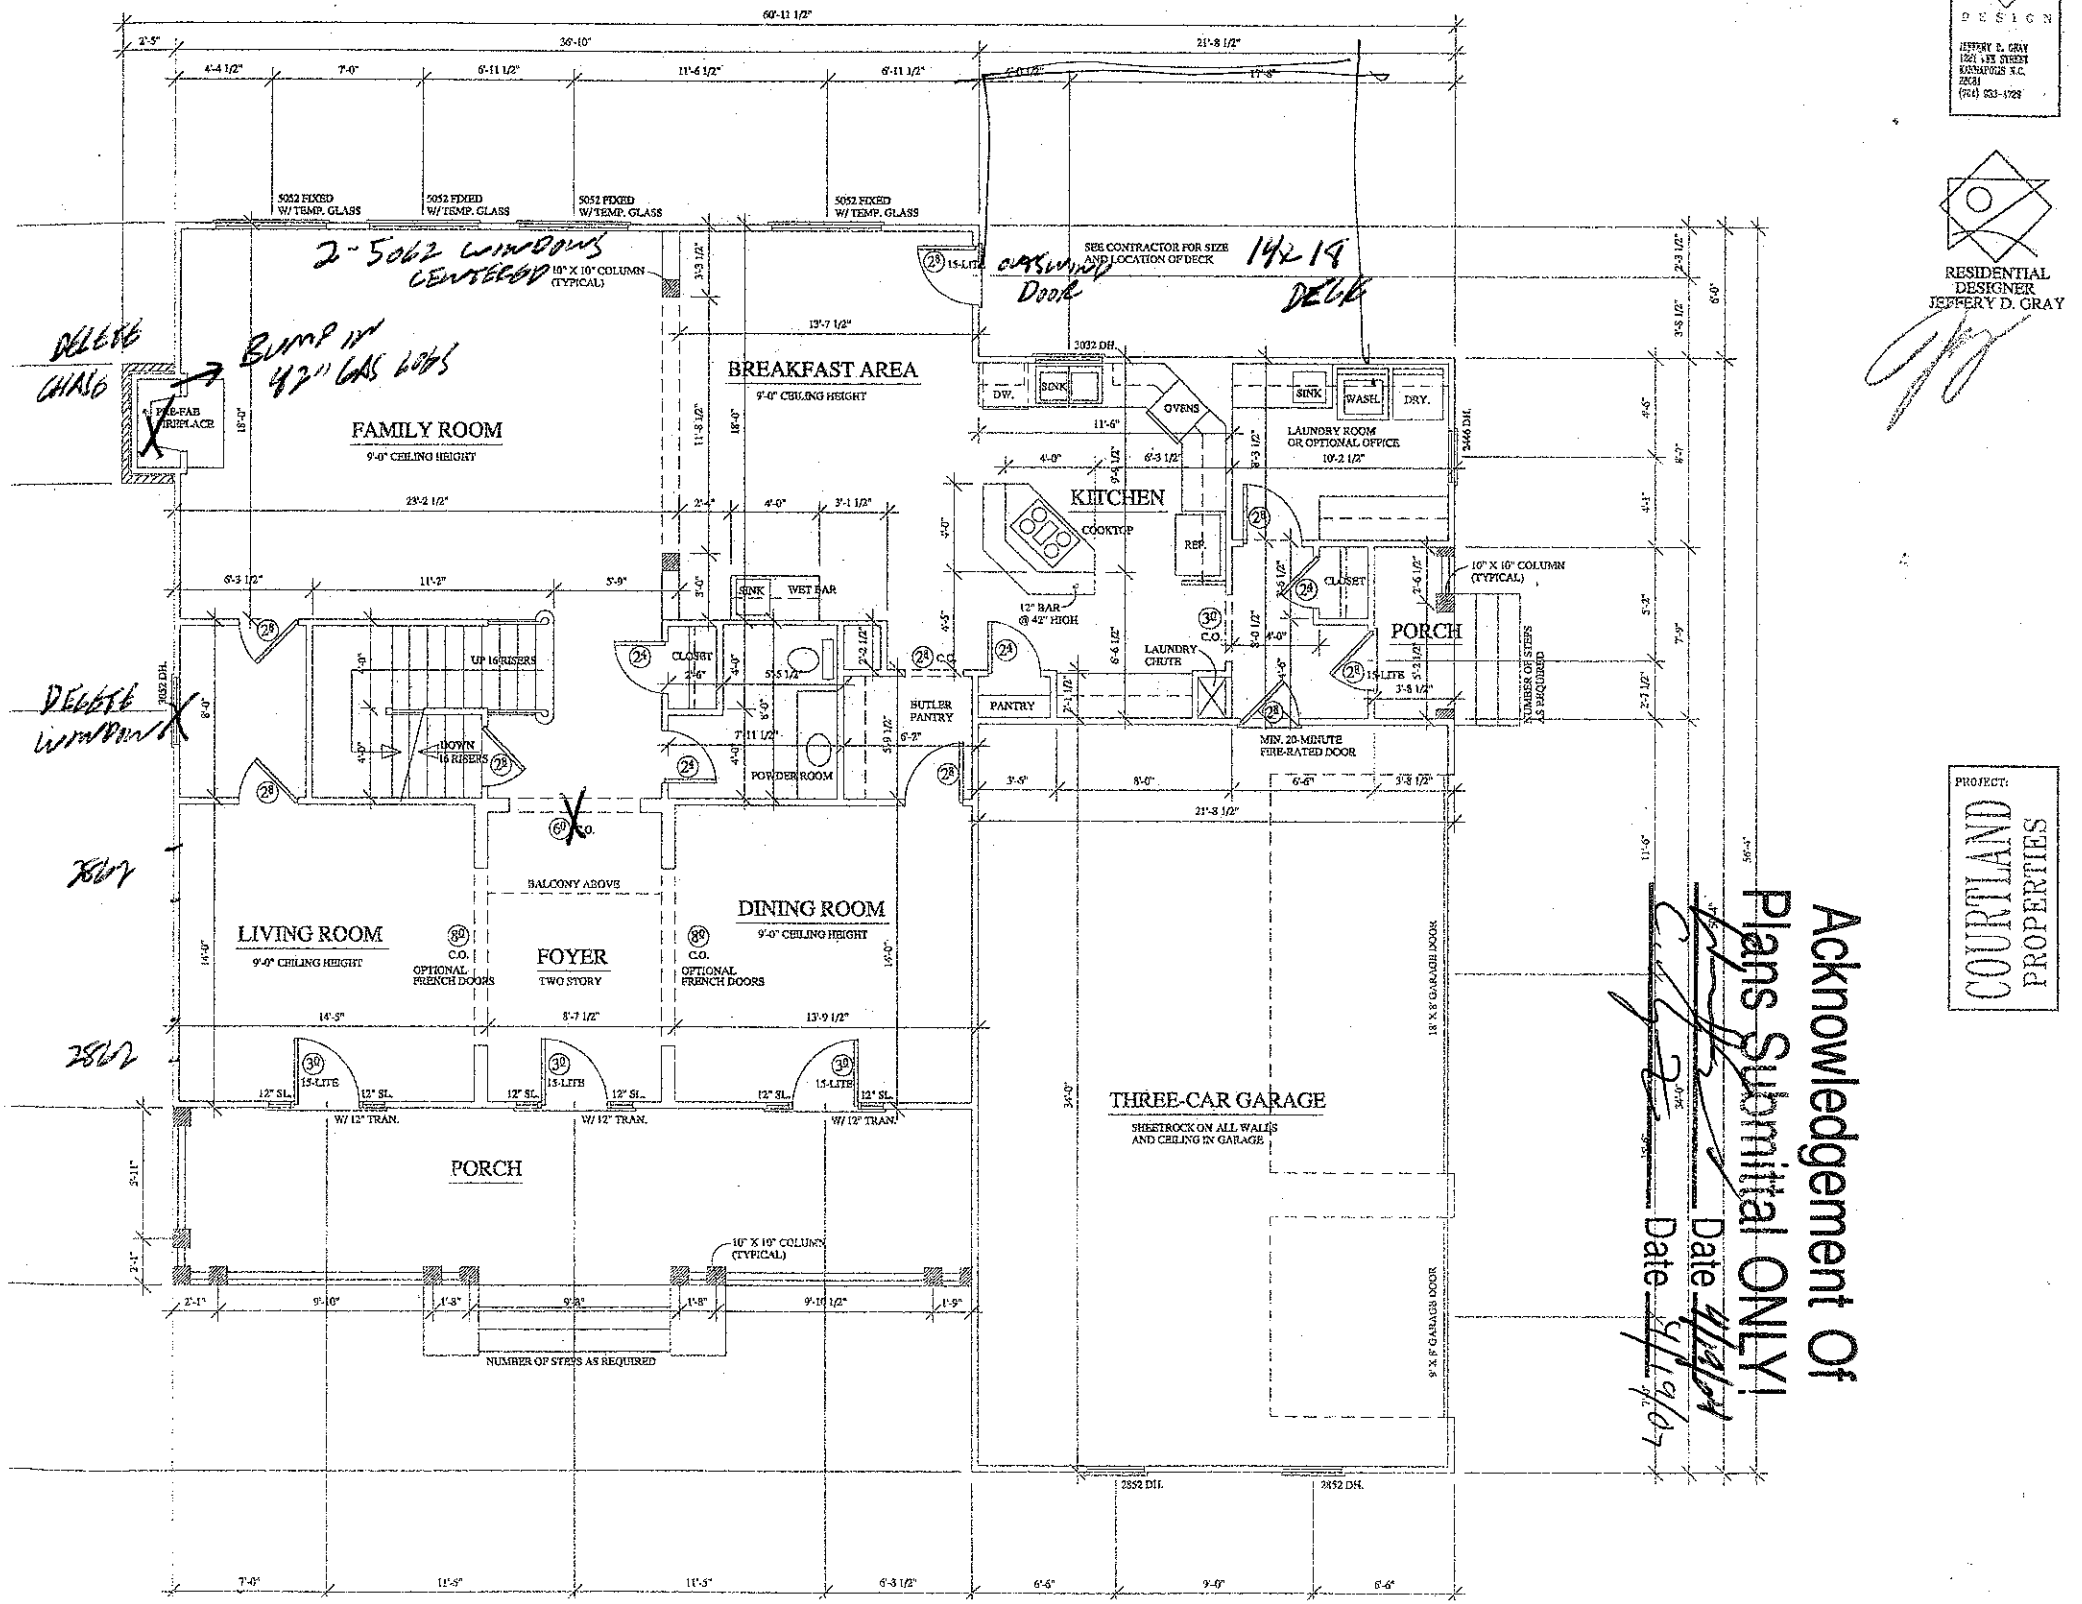


DESIGN

JEFFERY D. GRAY
1501 - 33 STREET
CHARLOTTE N.C.
28205
(704) 553-1728


RESIDENTIAL DESIGNER
JEFFERY D. GRAY

PROJECT:
COURTLAND PROPERTIES

Acknowledgement Of Plans Submittal ONLY!

Date 4/14/04

Date 4/14/04

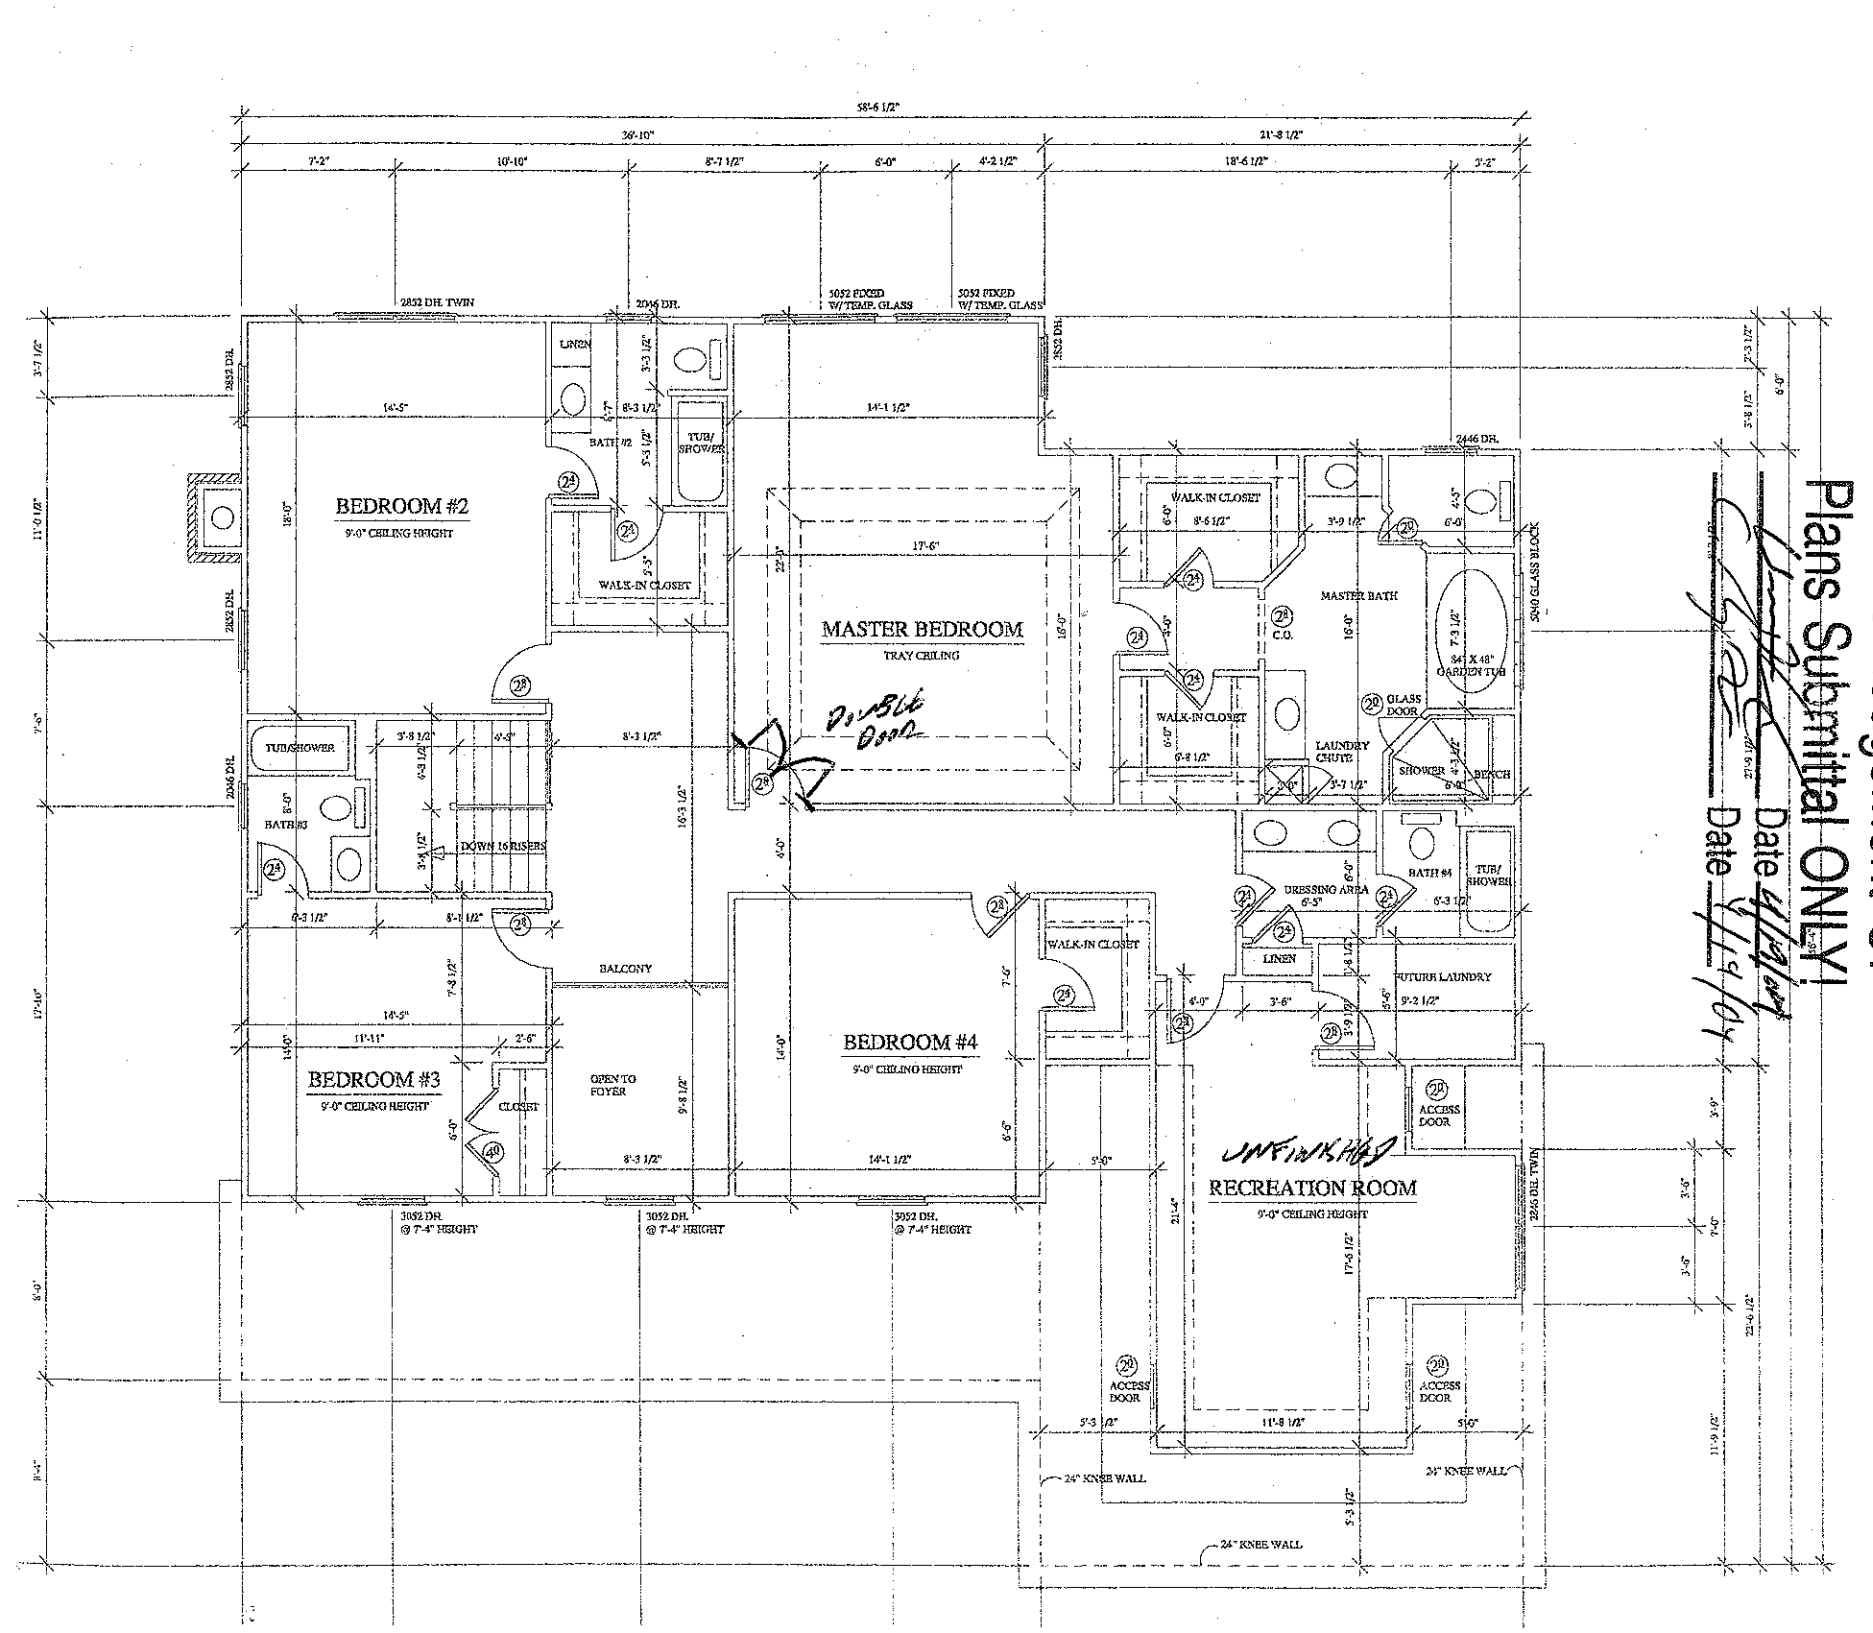

Acknowledgement Of Plans Submittal ONLY!

Date 4/14/04

Date 4/19/04

RESIDENT DESIGN JEFFERY D.

PROJECT: COURTLAND