DIVISION OF ENVIRONMENTAL HEALTH
ON-SITE WASTEWATER SECTION

PROPERTY ID #: _____
COUNTY: _____

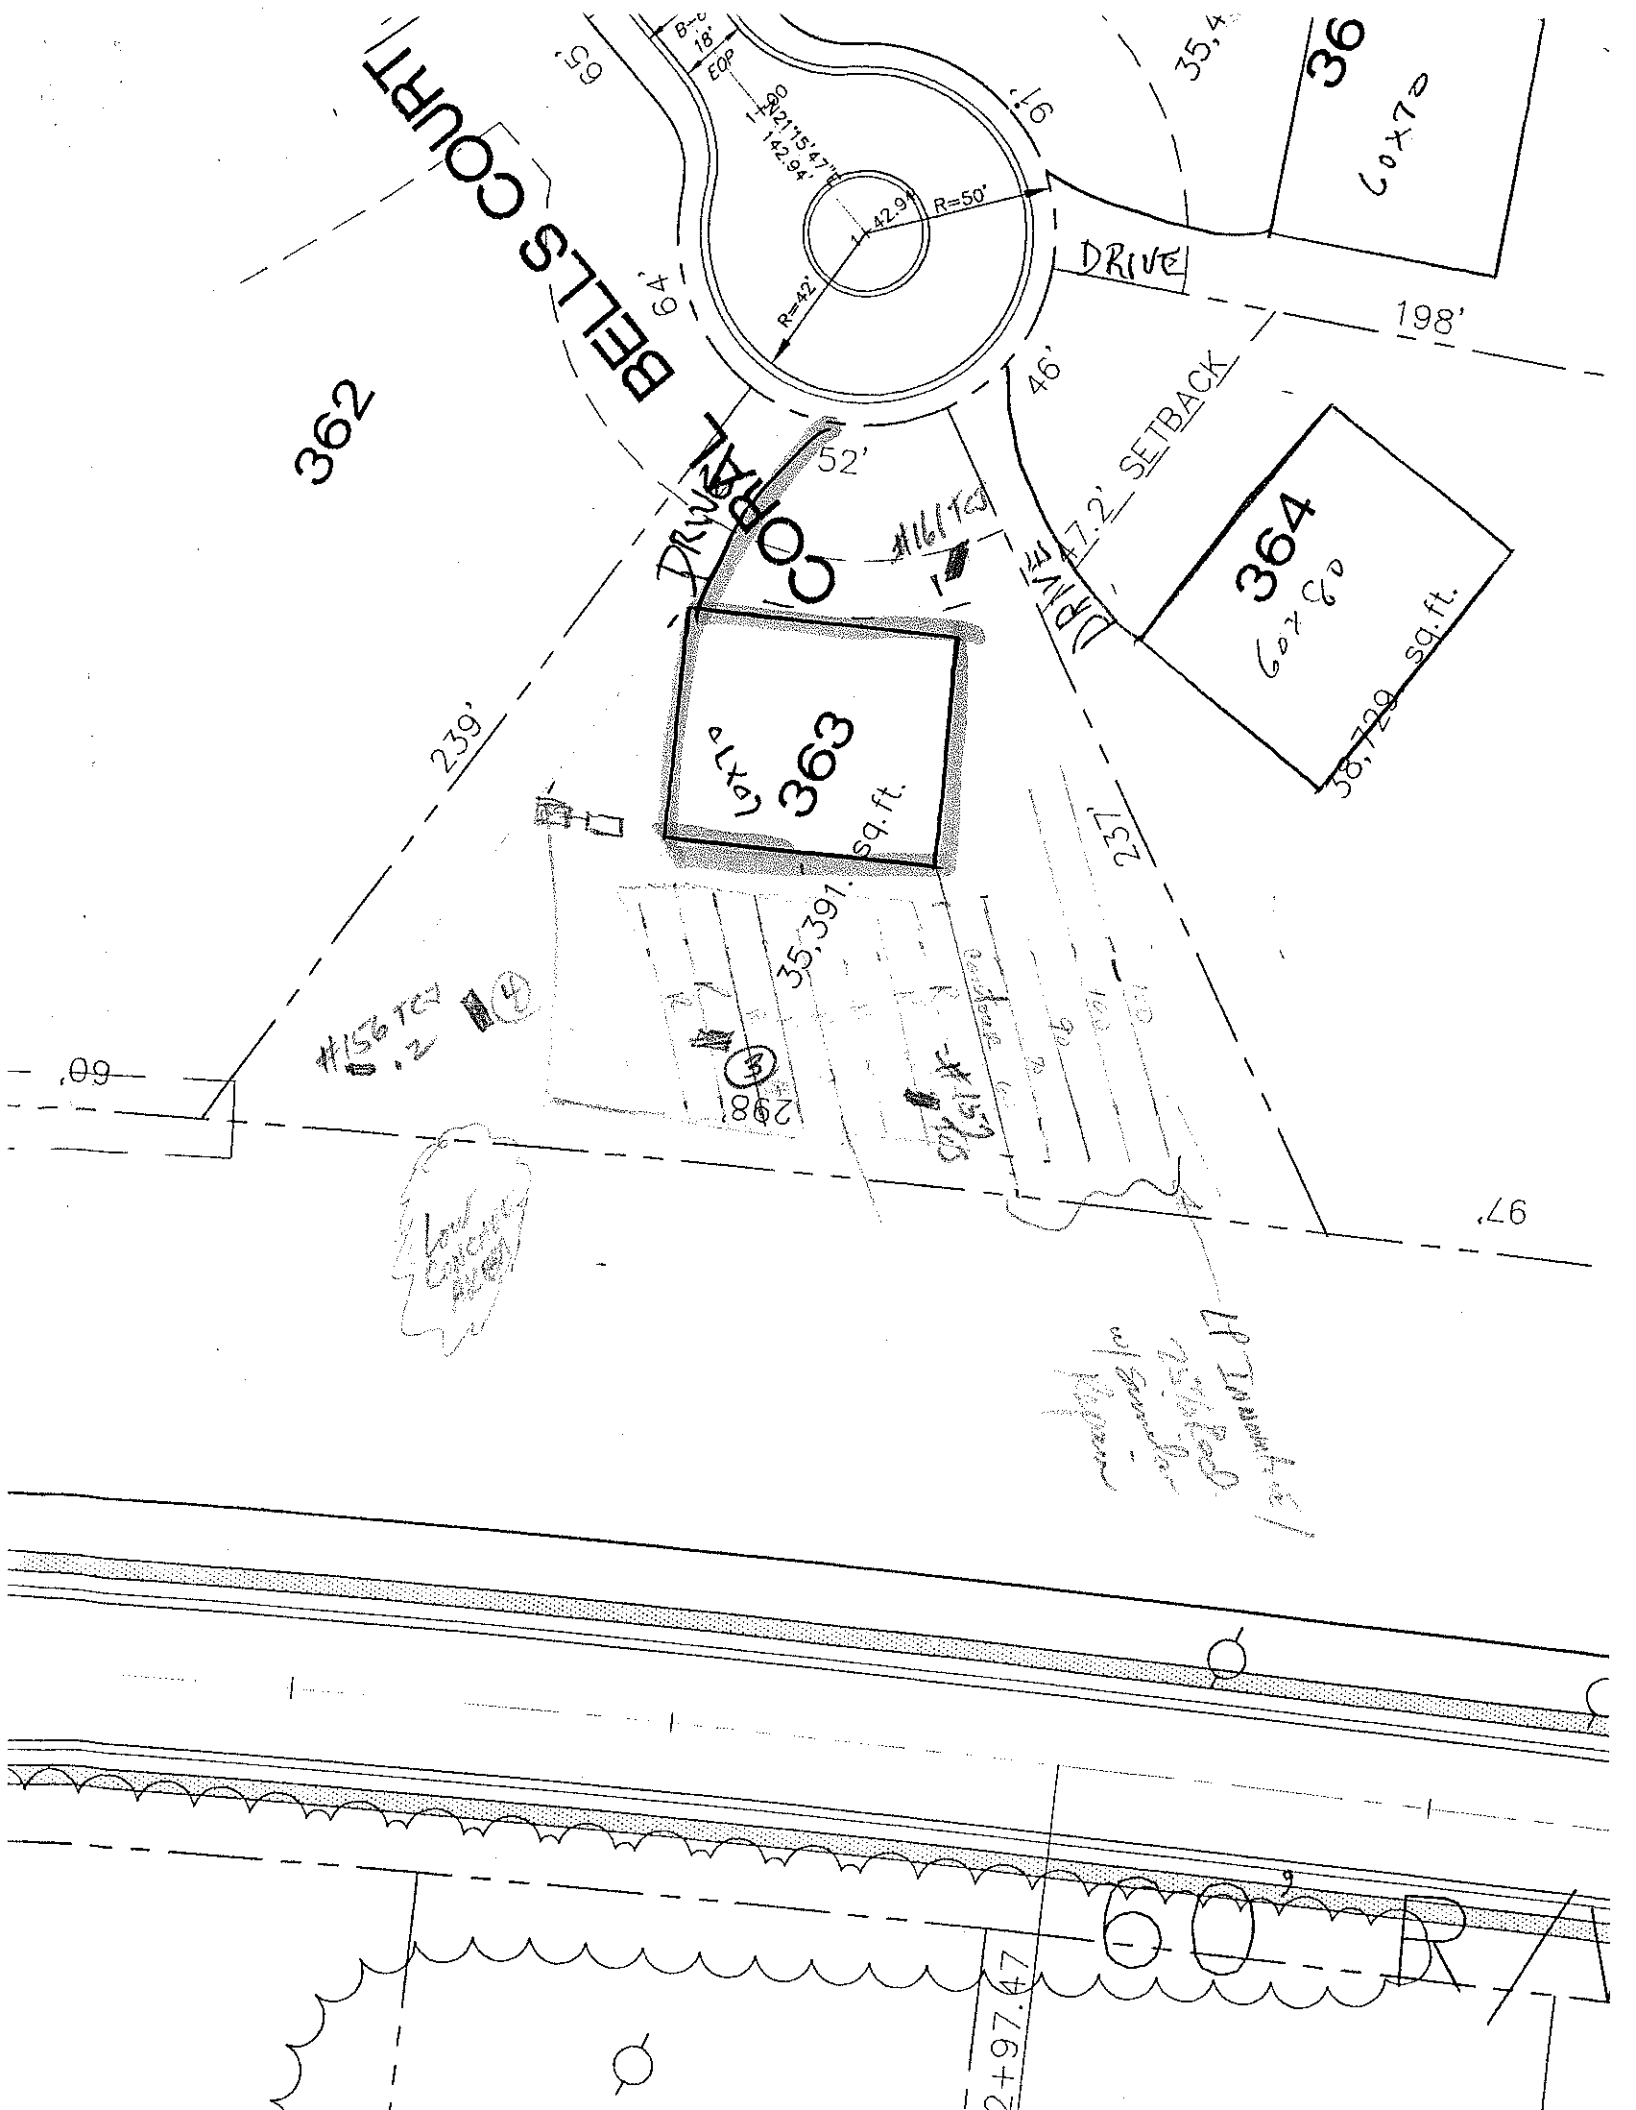
SOIL/SITE EVALUATION
for ON-SITE WASTEWATER SYSTEM

OWNER: CRL APPLICANT: _____
ADDRESS: _____ APPLICATION DATE: _____ DATE EVALUATED: _____
PROPOSED FACILITY: _____ PROPOSED DESIGN FLOW (.1949): _____ PROPERTY SIZE: _____
LOCATION OF SITE: Lot 363 phase II The Pt. PROPERTY RECORDED: _____
WATER SUPPLY: ☐ Private ☐ Public ☐ Well ☐ Spring ☐ Other _____
EVALUATION METHOD: ☐ Auger Boring ☐ Pit ☐ Cut
TYPE OF WASTEWATER: ☐ Sewage ☐ Industrial Process ☐ Mixed

PROFILE #	.1940 LANDSCAPE POSITION/ SLOPE %	HORIZON DEPTH (IN.)	SOIL MORPHOLOGY (.1941) .1941 STRUCTURE/ TEXTURE	SOIL MORPHOLOGY (.1941) .1941 CONSISTENCE/ MINERALOGY	OTHER PROFILE FACTORS .1942 SOIL WETNESS/ COLOR	.1943 SOIL DEPTH	.1956 SAPRO CLASS	.1944 RESTR HORIZ	PROFILE CLASS & LTAR
1	#161 TCJ	0-5	Pbrsdl						PS .3
		5-35	SaLo RC	fr					
2	#157 TCJ	0-11	Sa, rdbrn sdl	fr					PS .3
		11-24	SaLo RC	fr					
		0-18	Sa brn	SL					PS .25-.3
		18-36	SaLo RBrn	CL fr SSSP					
		36-56	SaLo RC	fi SP					
		0-8	dkbrn sdl						.2-.25
		8-23	VFSaLo RBrn sdl	fr SP	Fe manganese concretions, few y brn mottles				
		23-37	mSa RC	fr SP	common y brn mottles				
		37-47	SaLoSa RC	fi SP	few y brn mottles				

DESCRIPTION	INITIAL SYSTEM	REPAIR SYSTEM
Available Space (.1945)		
System Type(s)		
Size LTAR		

OTHER FACTORS (.1946): _____
SITE CLASSIFICATION (.1948): _____
EVALUATED BY: _____
OTHER(S) PRESENT: _____


BELLS COURT
362
363
364
36
60x70
DRIVE
198'
46'
52'
239'
237'
35,391 sq.ft.
38,729 sq.ft.
R=50'
R=42'
#116 TCI
#156 TCI
#2981
#2515
60' R/A