DIVISION OF ENVIRONMENTAL HEALTH
ON-SITE WASTEWATER SECTION

PROPERTY ID #: _____
COUNTY: _____

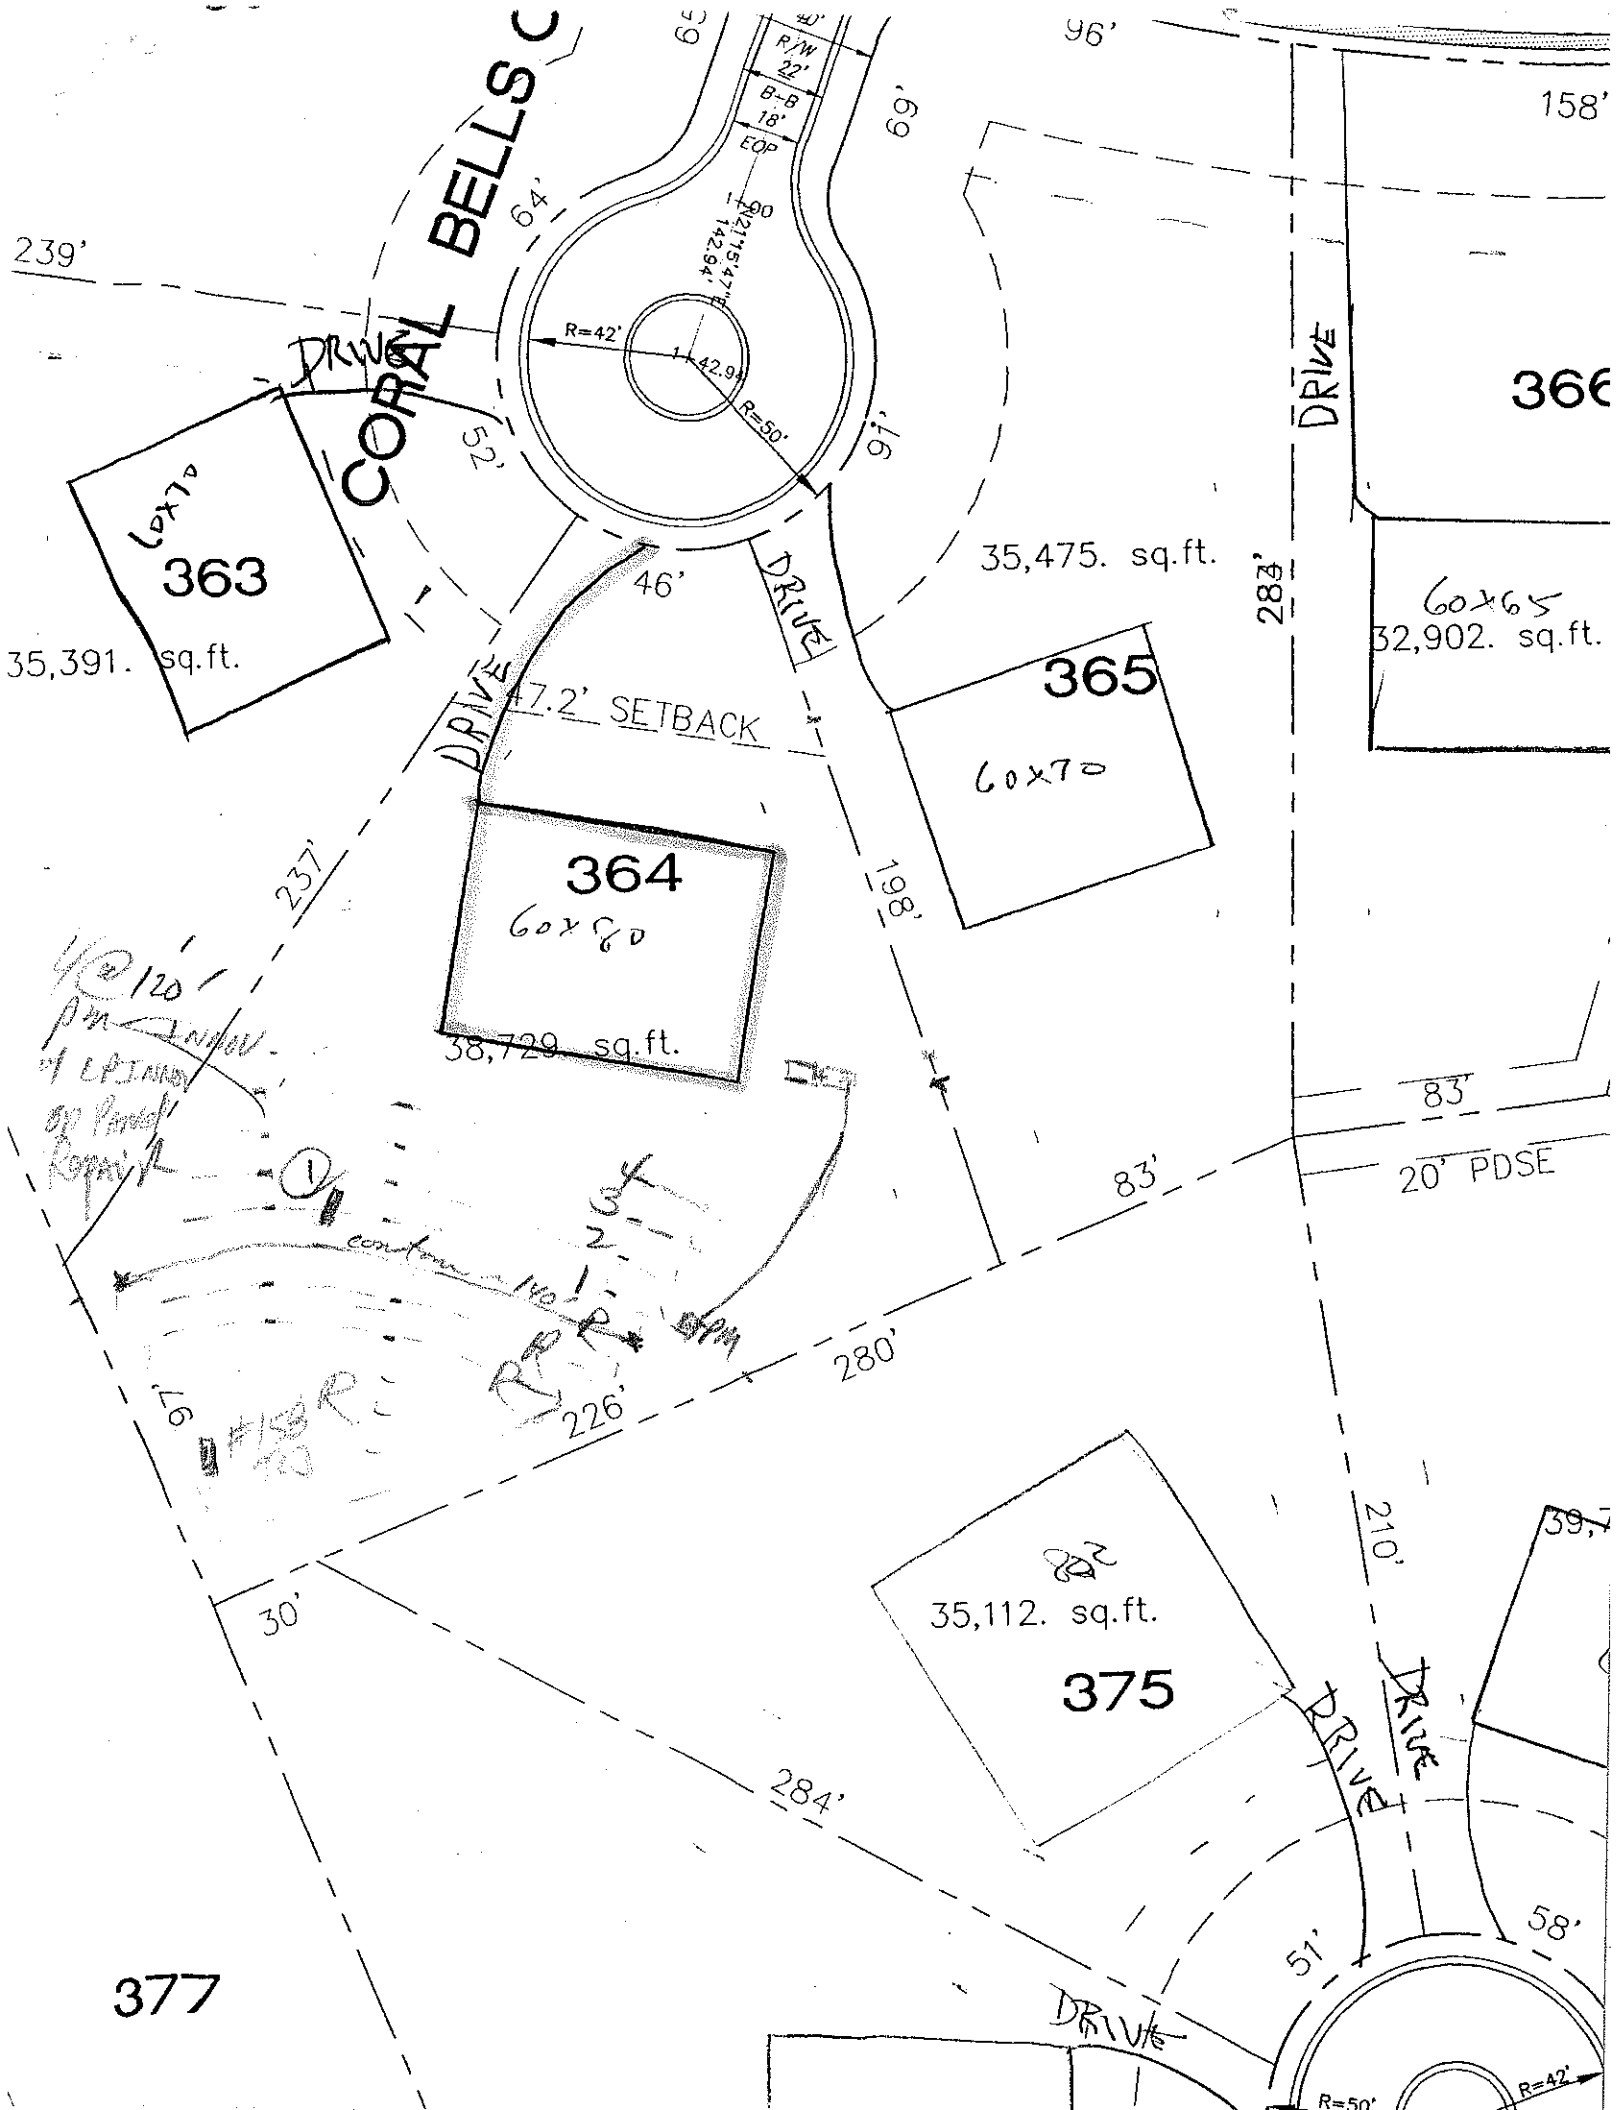
SOIL/SITE EVALUATION
for ON-SITE WASTEWATER SYSTEM

OWNER: CRT APPLICANT: _____
ADDRESS: _____ APPLICATION DATE: _____ DATE EVALUATED: 3-19-99
PROPOSED FACILITY: _____ PROPOSED DESIGN FLOW (.1949): _____ PROPERTY SIZE: _____
LOCATION OF SITE: lot 314 Amelia Park PROPERTY RECORDED: _____
WATER SUPPLY: ☐ Private ☐ Public ☐ Well ☐ Spring ☐ Other _____
EVALUATION METHOD: ☐ Auger Boring ☐ Pit ☐ Cut
TYPE OF WASTEWATER: ☐ Sewage ☐ Industrial Process ☐ Mixed

PROFILE #	.1940 LANDSCAPE POSITION/ SLOPE %	HORIZON DEPTH (IN.)	SOIL MORPHOLOGY (.1941) .1941 STRUCTURE/ TEXTURE	.1941 CONSISTENCE/ MINERALOGY	OTHER PROFILE FACTORS .1942 SOIL WETNESS/ COLOR	.1943 SOIL DEPTH	.1956 SAPRO CLASS	.1944 RESTR HORIZ	PROFILE CLASS & LTAR
1		0-5	gr brsl	fr					.3 .3
		5-27	mfmb RC	fsp fsp					
		27-51	mfsb yel	fsp			36 +6		
2	#158 TCJ	0-11	gr sbrsl	fr					.5 .3
		11-32	sb RC	fr					
		32-40	RC	fsp fsp					
		40-54	msb RdkRC	fr					

DESCRIPTION	INITIAL SYSTEM	REPAIR SYSTEM
ailable Space (.1945)		
stem Type(s)		
e LTAR		

OTHER FACTORS (.1946): _____
SITE CLASSIFICATION (.1948): _____
EVALUATED BY: _____
OTHER(S) PRESENT: _____


CORAL BELLS C
R/W 22'
B-B 18'
EOP
69'
64'
96'
158'
239'
R=42'
R=50'
DRIVE
52'
91'
363
60x70
35,391. sq.ft.
46'
35,475. sq.ft.
283'
60x65
32,902. sq.ft.
365
60x70
47.2' SETBACK
364
60x80
38,729 sq.ft.
237'
198'
83'
20' PDSE
280'
226'
210'
375
35,112. sq.ft.
30'
284'
377
51'
58'