DIVISION OF ENVIRONMENTAL HEALTH
ON-SITE WASTEWATER SECTION

PROPERTY ID #: _____
COUNTY: _____

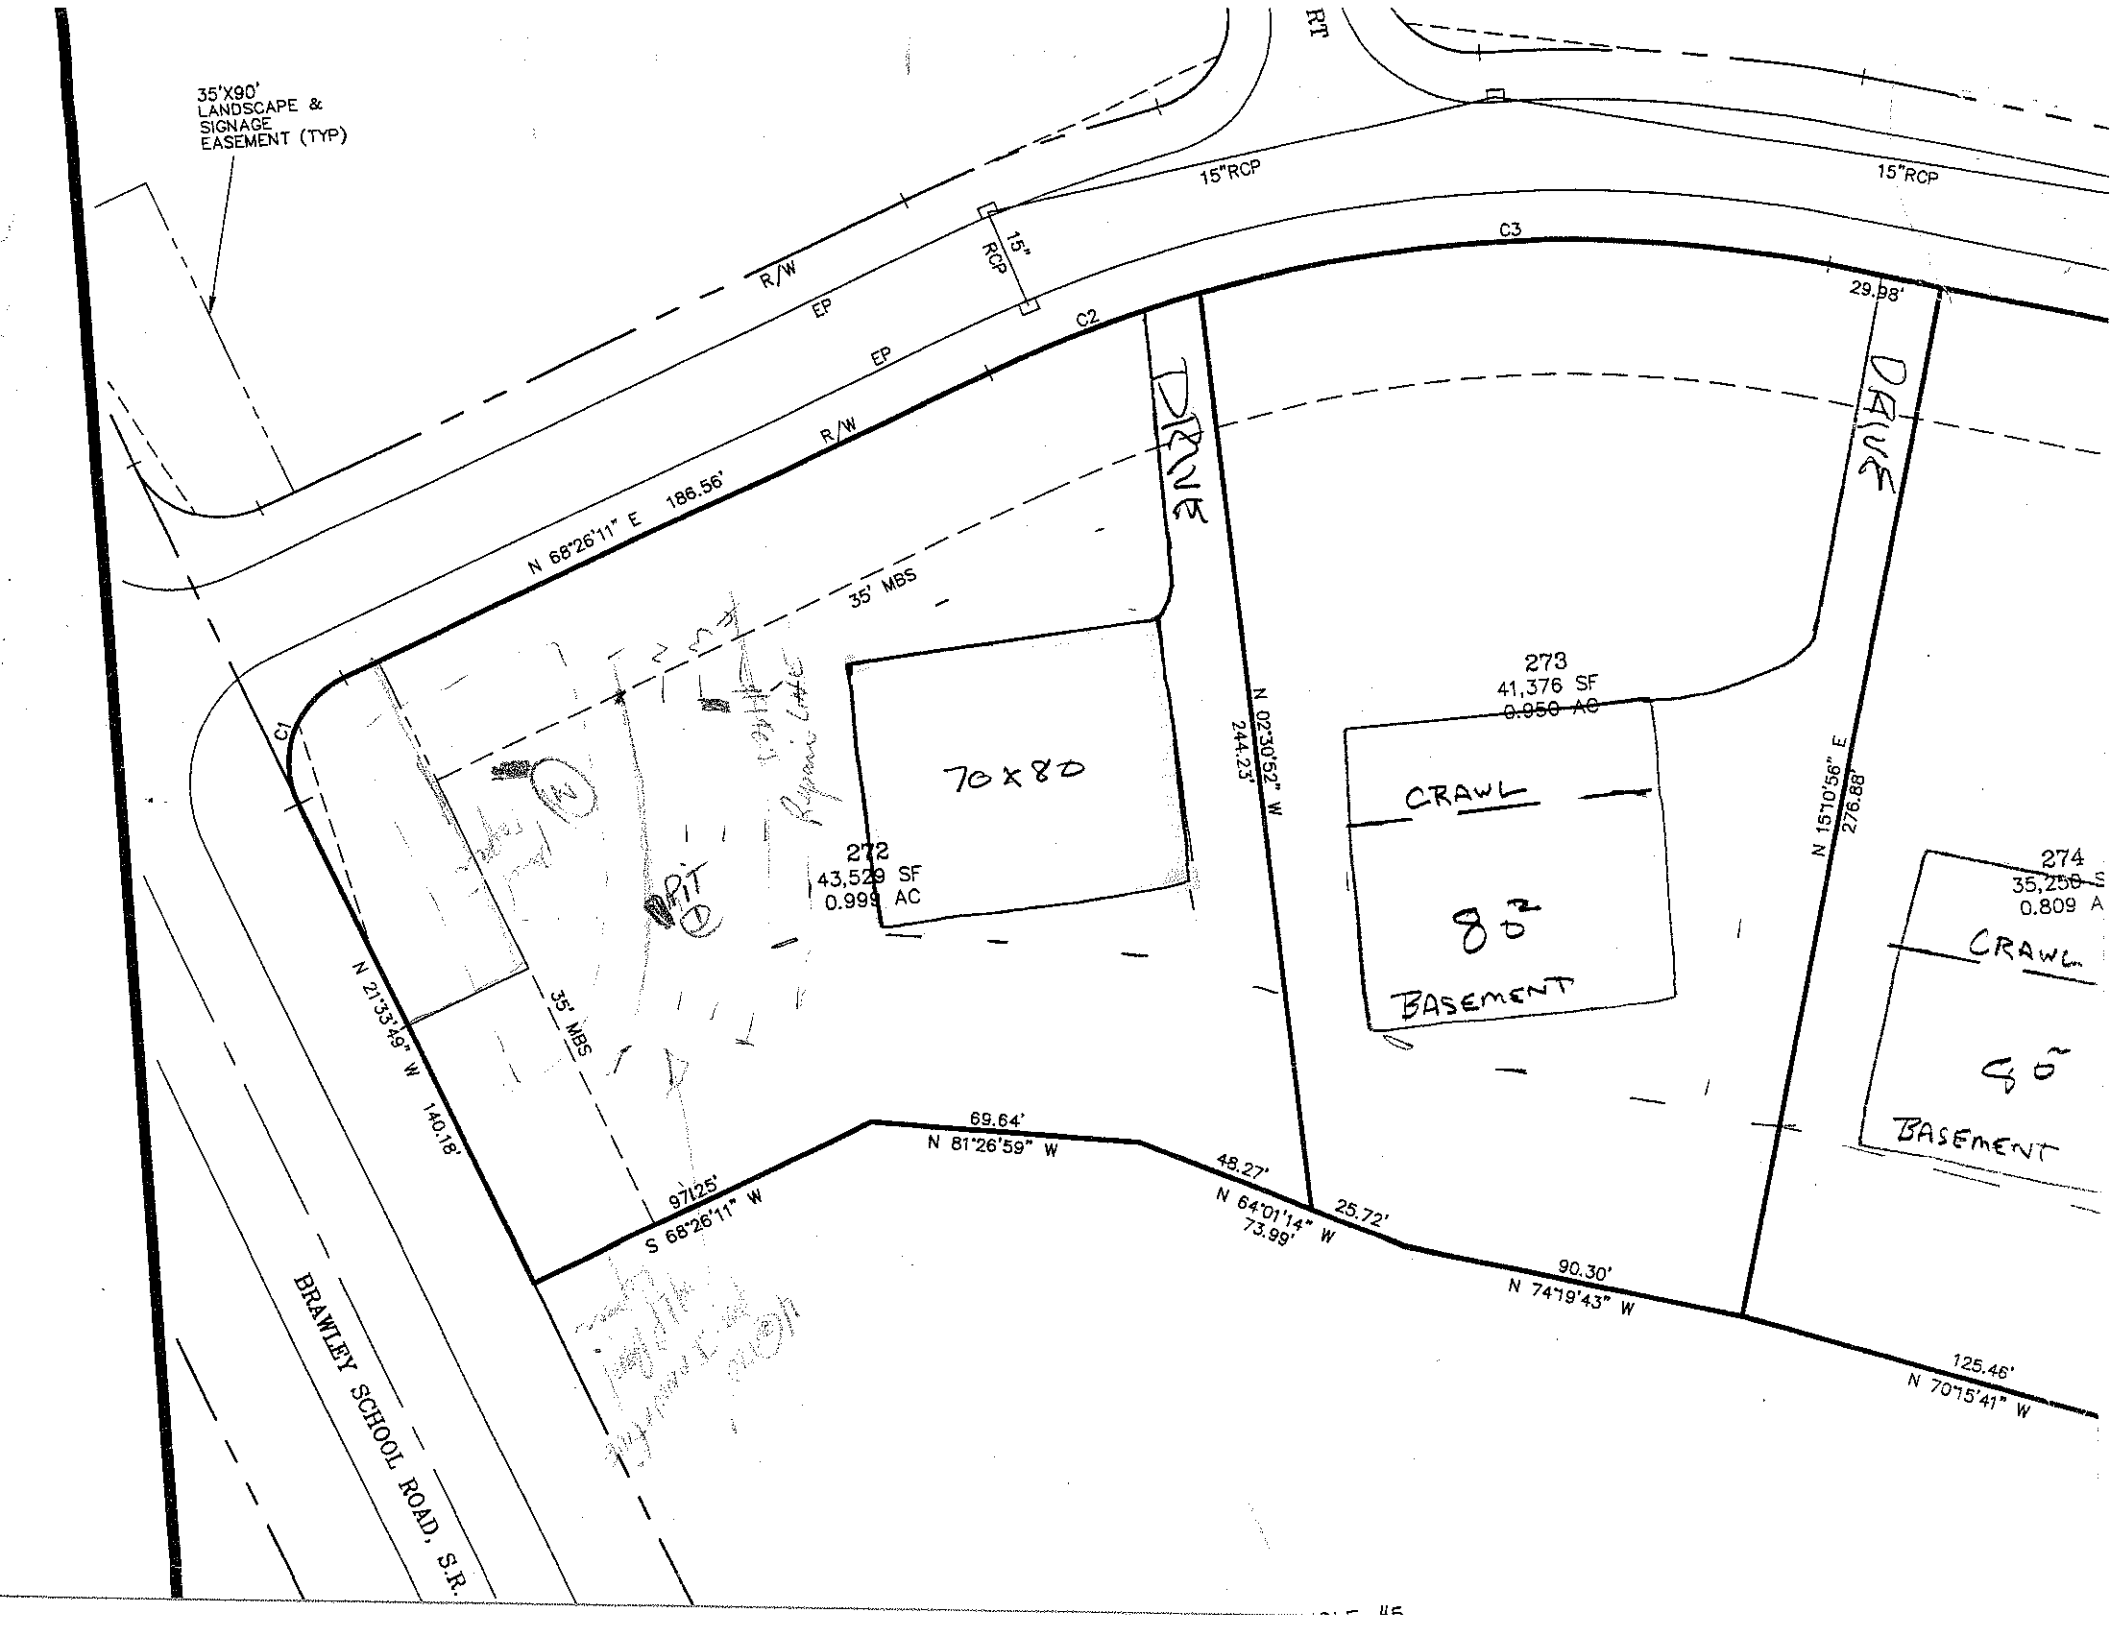
SOIL/SITE EVALUATION
for ON-SITE WASTEWATER SYSTEM

OWNER: CAT APPLICANT: _____
ADDRESS: _____ APPLICATION DATE: _____ DATE EVALUATED: 3-12-99
PROPOSED FACILITY: _____ PROPOSED DESIGN FLOW (.1949): _____ PROPERTY SIZE: _____
LOCATION OF SITE: Lot 292 phase 3 Thrift PROPERTY RECORDED: _____
WATER SUPPLY: ☐ Private ☐ Public ☐ Well ☐ Spring ☐ Other _____
EVALUATION METHOD: ☐ Auger Boring ☐ Pit ☐ Cut
TYPE OF WASTEWATER: ☐ Sewage ☐ Industrial Process ☐ Mixed

PROFILE #	.1940 LANDSCAPE POSITION/ SLOPE %	HORIZON DEPTH (IN.)	SOIL MORPHOLOGY (.1941) .1941 STRUCTURE/ TEXTURE	.1941 CONSISTENCE/ MINERALOGY	OTHER PROFILE FACTORS .1942 SOIL WETNESS/ COLOR	.1943 SOIL DEPTH	.1956 SAPRO CLASS	.1944 RESTR HORIZ	PROFILE CLASS & LTAR
		0-12	m sub AC	fr common y-br mottles		hi sp			PS .25-.3
		12-60	sub/ab wed fine sdy	fr sdy SMpp					
#1 TOS		0-6	SM SL	fr					PS .25
		6-42	fine sdy yr clay	fr Bxsp	common coarse y-br mottles				
					gets better > 36"				
		0-26	sdy yr C	fr SO common y-br mottles					PS .25 > 36"
		26-63	wt sdy yr C	fr SSS pasty					
				fine sdy SMpp					

DESCRIPTION	INITIAL SYSTEM	REPAIR SYSTEM
ailable Space (.1945)		
stem Type(s)		
e LTAR		

OTHER FACTORS (.1946): _____
SITE CLASSIFICATION (.1948): _____
EVALUATED BY: _____
OTHER(S) PRESENT: _____


35'X90' LANDSCAPE & SIGNAGE EASEMENT (TYP)
15"RCP
15"RCP
15" RCP
R/W
EP
EP
R/W
C3
C2
C1
29.98'
N 68°26'11" E 186.56'
35' MBS
DRIVE
DRIVE
70x80
272
43,529 SF
0.999 AC
PIT
273
41,376 SF
0.950 AC
CRAWL
8°
BASEMENT
274
35,258 S
0.809 A
CRAWL
4°
BASEMENT
N 02°30'52" W
244.23'
N 15°10'56" E
276.88'
N 21°33'49" W 140.18'
35' MBS
69.64'
N 81°26'59" W
97.25'
S 68°26'11" W
48.27'
N 64°01'14" W
73.99'
25.72'
90.30'
N 74°19'43" W
125.46'
N 70°15'41" W
BRAWLEY SCHOOL ROAD, S.R.