VISION OF ENVIRONMENTAL HEALTH
ON-SITE WASTEWATER SECTION

PROPERTY ID #: _____
COUNTY: _____

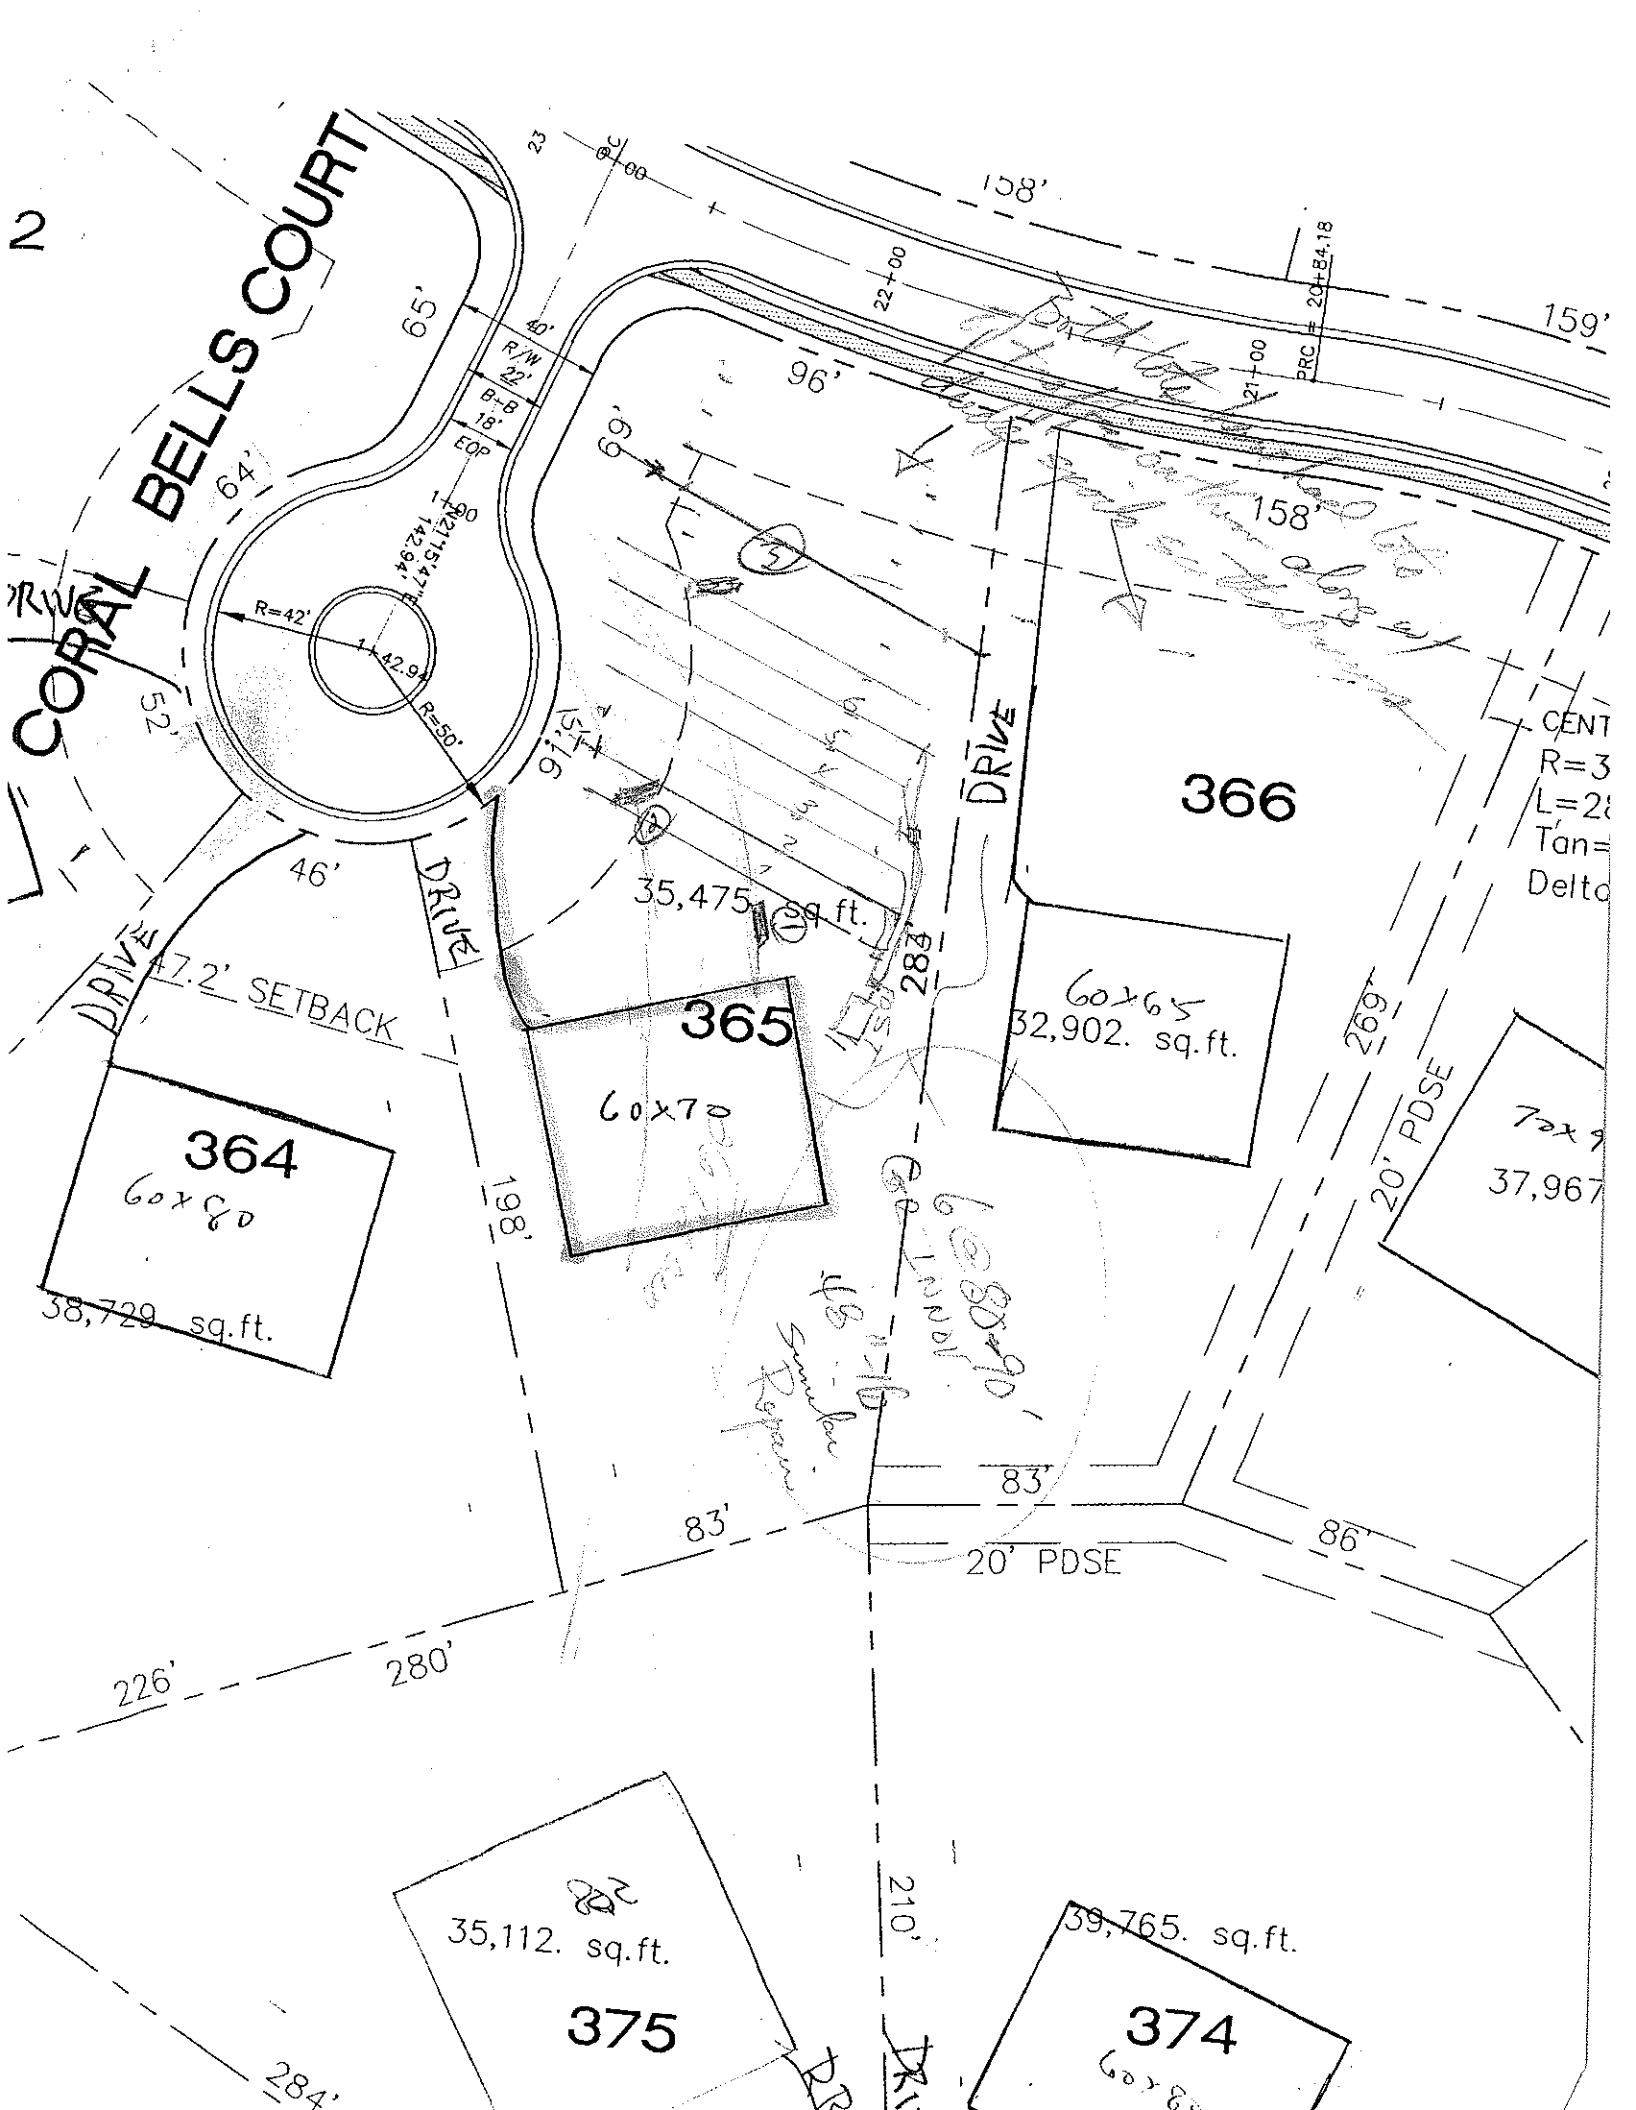
SOIL/SITE EVALUATION
for ON-SITE WASTEWATER SYSTEM

OWNER: CRI APPLICANT: _____
ADDRESS: _____ APPLICATION DATE: _____ DATE EVALUATED: 3-24-95
PROPOSED FACILITY: _____ PROPOSED DESIGN FLOW (.1949): _____ PROPERTY SIZE: _____
LOCATION OF SITE: lot 365 phase II the M. PROPERTY RECORDED: _____
WATER SUPPLY: ☐ Private ☐ Public ☐ Well ☐ Spring ☐ Other _____
EVALUATION METHOD: ☐ Auger Boring ☐ Pit ☐ Cut Most of this site has been
TYPE OF WASTEWATER: ☐ Sewage ☐ Industrial Process ☐ Mixed compacted

PROFILE #	.1940 LANDSCAPE POSITION/ SLOPE %	HORIZON DEPTH (IN.)	SOIL MORPHOLOGY (.1941) .1941 STRUCTURE/ TEXTURE	.1941 CONSISTENCE/ MINERALOGY	OTHER PROFILE FACTORS .1942 SOIL WETNESS/ COLOR	.1943 SOIL DEPTH	.1956 SAPRO CLASS	.1944 RESTR HORIZ	PROFILE CLASS & LTAR
1		0-24	somewhat compacted scl-l						PS .25
		24-70	wksbk gr dr yel sapr we fr sss p			48" +/-			
2		0-28	compacted scl						PS .3 @ 48"
		28-44	wksbk ruck fr sss p common wksap						
		44-61	massive wksbk gr/br scl/sl sap fr sss p			48" +/-			
		0-4	fill						PS .3 >26"
		4-26	compacted scl						
		26-65	wk sbk Rch w/ few gravel mottles, fr wk sap			48" +/-			

DESCRIPTION	INITIAL SYSTEM	REPAIR SYSTEM
ailable Space (.1945)		
tem Type(s)		
LTAR		

OTHER FACTORS (.1946): _____
SITE CLASSIFICATION (.1948): _____
EVALUATED BY: _____
OTHER(S) PRESENT: _____


CORAL BELLS COURT
65'
64'
52'
46'
R=42'
R=50'
R/W 40'
22'
B-B
18'
EOP
22+00
21+00
PRC @ 20+84.18
158'
159'
96'
69'
158'
DRIVE
366
35,475 sq.ft.
365
60x70
284'
60x65
32,902. sq.ft.
269'
20' PDSE
364
60x80
38,729 sq.ft.
47.2' SETBACK
198'
83'
83'
86'
20' PDSE
226'
280'
210'
35,112. sq.ft.
375
39,765. sq.ft.
374
284'