DIVISION OF ENVIRONMENTAL HEALTH
ON-SITE WASTEWATER SECTION

PROPERTY ID #: _____
COUNTY: _____

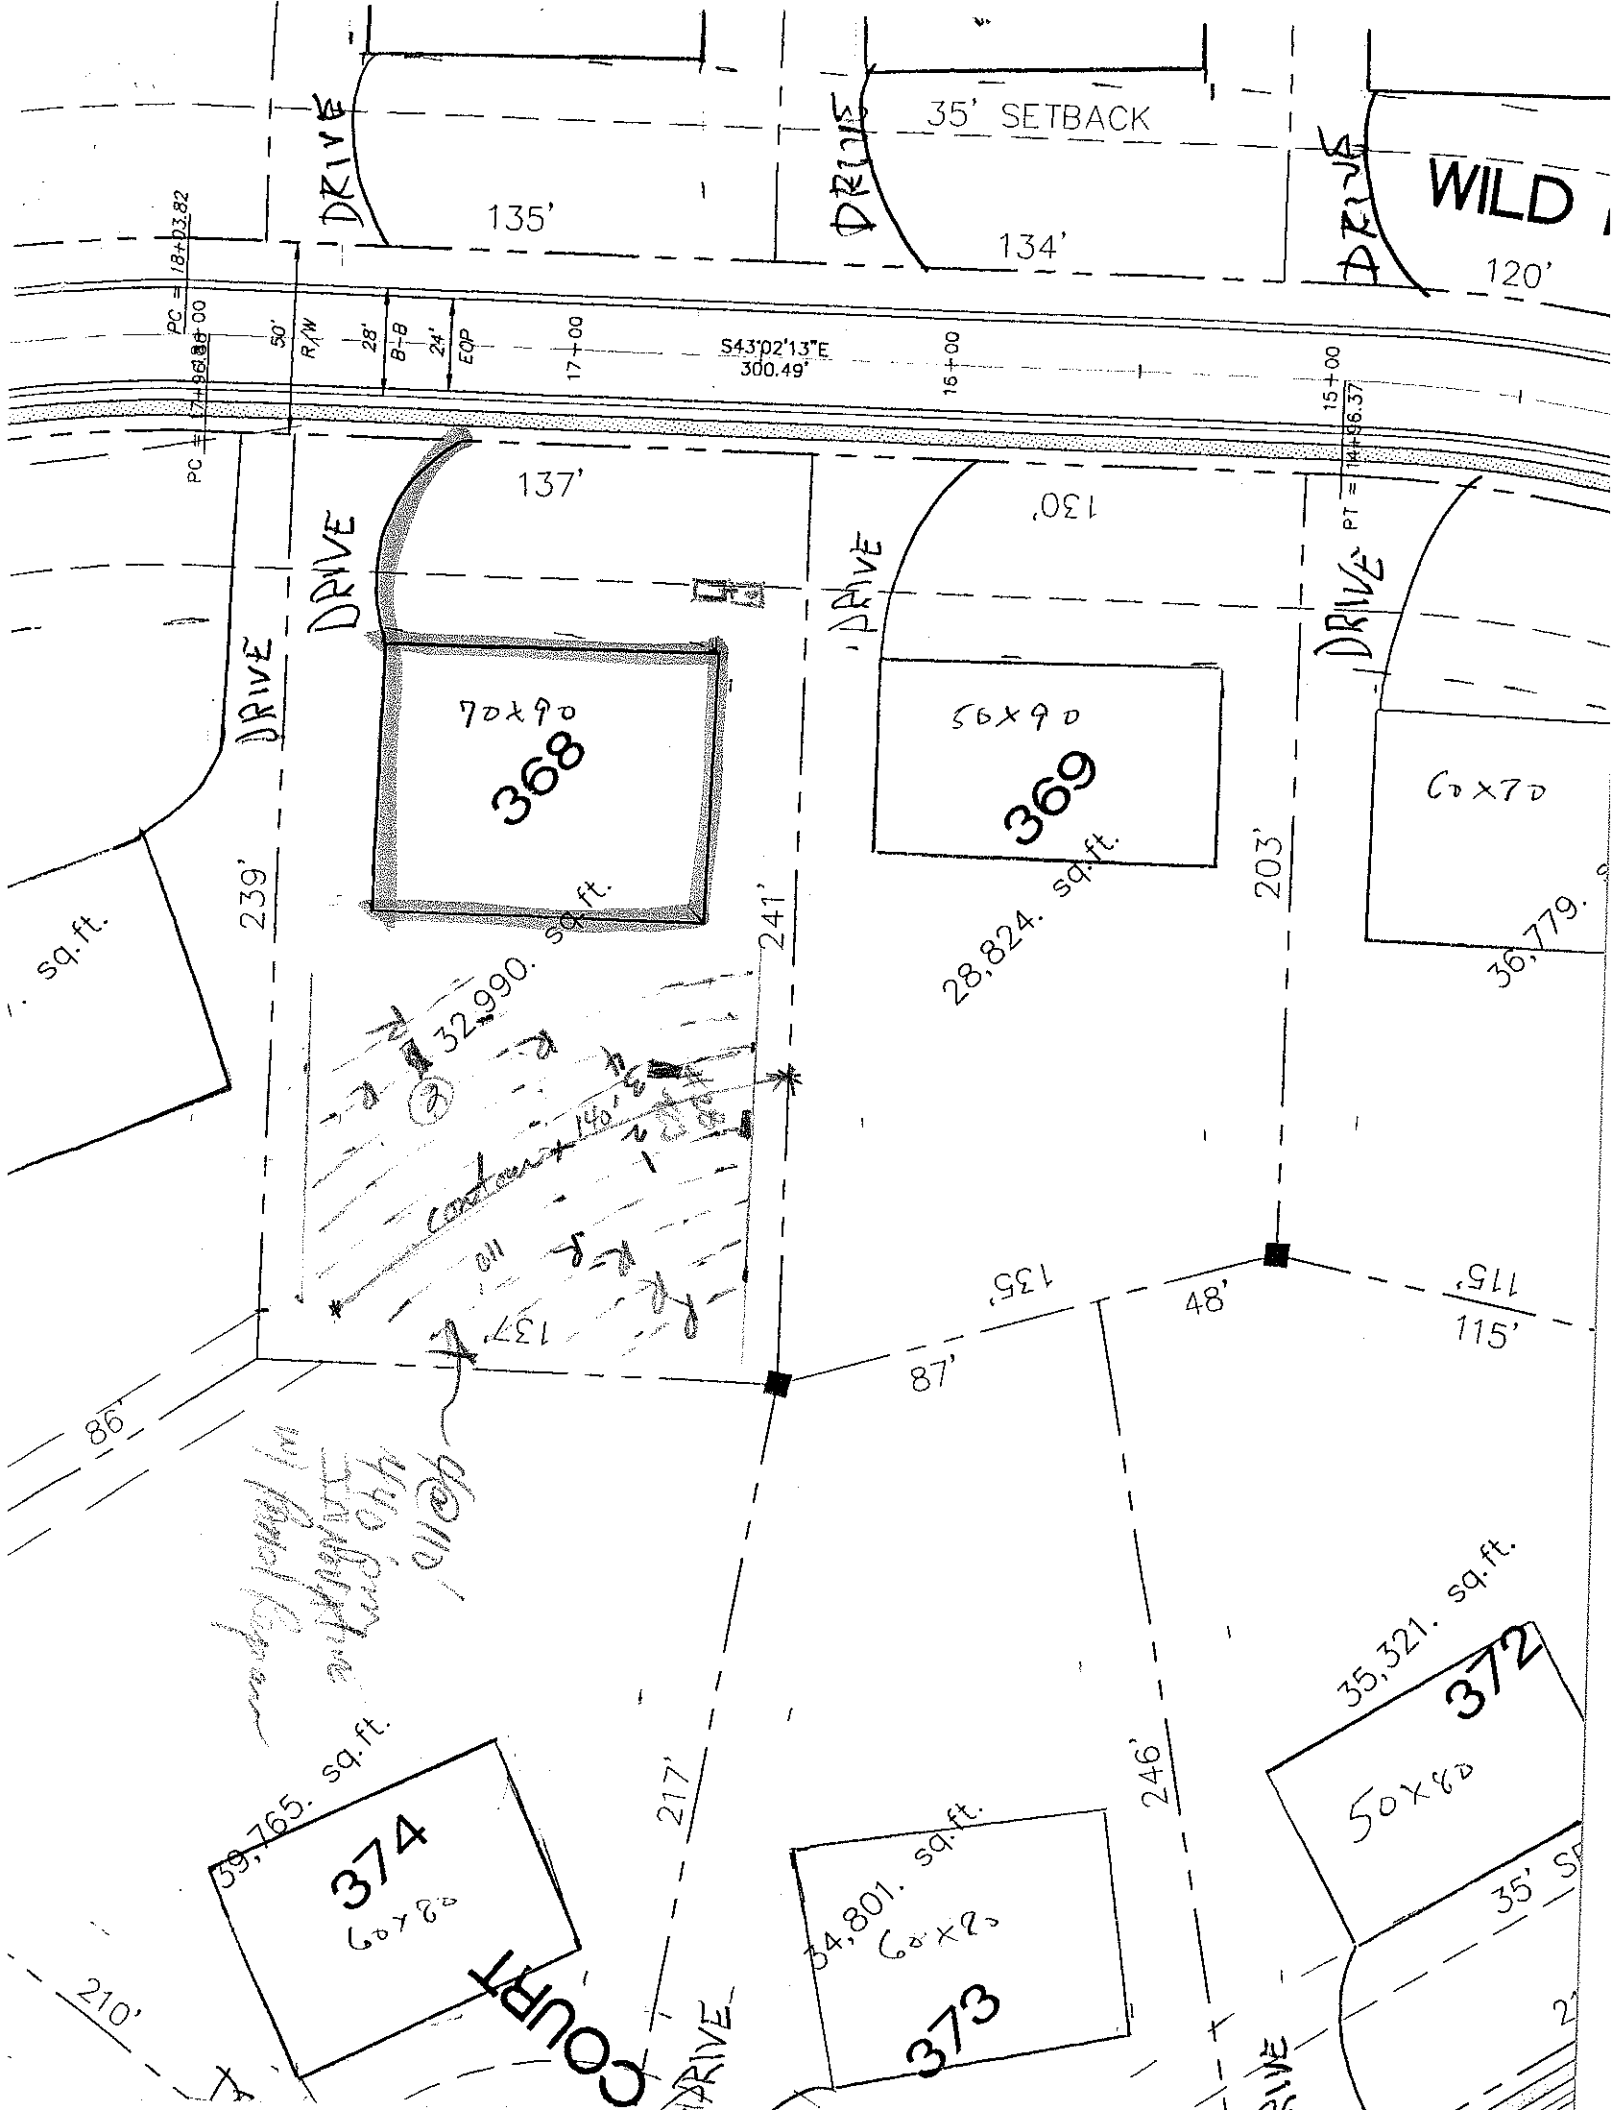
SOIL/SITE EVALUATION
for ON-SITE WASTEWATER SYSTEM

OWNER: CRI APPLICANT: _____
ADDRESS: _____ APPLICATION DATE: _____ DATE EVALUATED: 3-17-99
PROPOSED FACILITY: _____ PROPOSED DESIGN FLOW (.1949): _____ PROPERTY SIZE: _____
LOCATION OF SITE: Lot 348 phase III The Pt. PROPERTY RECORDED: _____
WATER SUPPLY: ☐ Private ☐ Public ☐ Well ☐ Spring ☐ Other _____
EVALUATION METHOD: ☐ Auger Boring ☐ Pit ☐ Cut
TYPE OF WASTEWATER: ☐ Sewage ☐ Industrial Process ☐ Mixed

PROFILE #	.1940 LANDSCAPE POSITION/ SLOPE %	HORIZON DEPTH (IN.)	SOIL MORPHOLOGY (.1941) .1941 STRUCTURE/ TEXTURE	.1941 CONSISTENCE/ MINERALOGY	OTHER PROFILE FACTORS .1942 SOIL WETNESS/ COLOR	.1943 SOIL DEPTH	.1956 SAPRO CLASS	.1944 RESTR HORIZ	PROFILE CLASS & LTAR
1	#28 TC3	0-5	loam/sl gr						PS .3
		5-27	mod sbk gr rc	fri sp					
		27-48	mod sbk gr cl	common mod sap fr ssp					
2		0-6	sdl						PS .3
		6-22	mod sbk gr rc	fri ssp					
		22-60	mod sbk gr cl	fri ssp common mod sap					

DESCRIPTION	INITIAL SYSTEM	REPAIR SYSTEM
ailable Space (.1945)		
tem Type(s)		
LTAR		

OTHER FACTORS (.1946): _____
SITE CLASSIFICATION (.1948): _____
EVALUATED BY: _____
OTHER(S) PRESENT: _____


35' SETBACK
DRIVE
135'
134'
120'
WILD
PC = 18+03.82
PC = 17+86.82
50' R/W
28'
B-B
24'
EOP
17+00
S43°02'13"E
300.49'
16+00
15+00
PT = 14+96.37
137'
130'
DRIVE
70x90
368
56x90
369
60x70
239'
241'
203'
sq.ft.
28,824. sq.ft.
36,779.
32,990.
137'
135'
87'
48'
115'
115'
86'
35,321. sq.ft.
372
50x80
59,765. sq.ft.
374
60x80
217'
246'
34,801. sq.ft.
60x90
373
COURT
210'
35' SE