IREDELL COUNTY HEALTH DEPARTMENT
ENVIRONMENTAL HEALTH DIVISION
Application For Improvement Permit

ALL items on this application form must be completed before Health Department can begin work. One application must be completed by the property owner or agent for each (proposed) site.

PERSONAL INFORMATION:

Applicant	Phone #	Mailing Address	City	State	Zip Code
Kingswood Homes	704-926-3456	8044 Corp Center dr Suite 400	Charlotte	NC	28226

Current Property Owner	Mailing Address	City	State	Zip Code
Kingswood	8044 Corp Center dr Suite 400	Charlotte	NC	28226

PROPERTY INFORMATION:

(Proposed) Subdivision Name	(Proposed) Lot #	(Proposed) Block/Section #	State Road #
The Point	362	III	Coral Bells Court

(Proposed) Water Supply: Public, Private Well	**Preliminary Plat Approval Date** (DEVELOPERS ONLY)	Tax Map #
Public		

Specific Directions to Property Brawley School Lt on Great Point dr Lt on Wild Harbor rd Lt on Coral Bells court

TYPE OF FACILITY: (use check (X) or number as appropriate)

House X Mobile Home _____ Commercial _____ No. Bedrooms 4 No. Baths 3½

No. Persons or Employees (commercial only) _____ Basement _____ Basement with Plumbing _____

Crawl Space X Concrete Slab _____ Garbage Disposal X Jaccuzi or spa _____

COVENANT AND SIGNATURE:


I hereby make application to the Iredell County Health Department for a soils/site evaluation of the property described above. This evaluation is to be conducted for the sole purpose of obtaining a septic system Improvement Permit. I hereby authorize Iredell County Health Department representatives to go onto the above property for purposes of conducting this evaluation. I understand that, by state law, any Improvement Permit issued on the above property may be voided if substantial changes are made to the designated sewage system site. The issuance of an Improvement Permit by the Iredell County Health Department does not relieve me from compliance with all other relevant state/local laws or regulations. As owner or authorized agent, I covenant that the contents of this application are true and represent the maximum facilities intended to be placed on this property to my knowledge to date.

I understand that any Improvement Permit issued on the above property is valid for five (5) years from the issuance date and is subject to revocation if the above described site plans or intended use changes.

11-12-02 DATE _____ SIGNATURE OF OWNER/AUTHORIZED AGENT

THE POINT

LINE TABLE		
LINE	BEARING	LENGTH
L166	S 21°15'47" W	34.54'

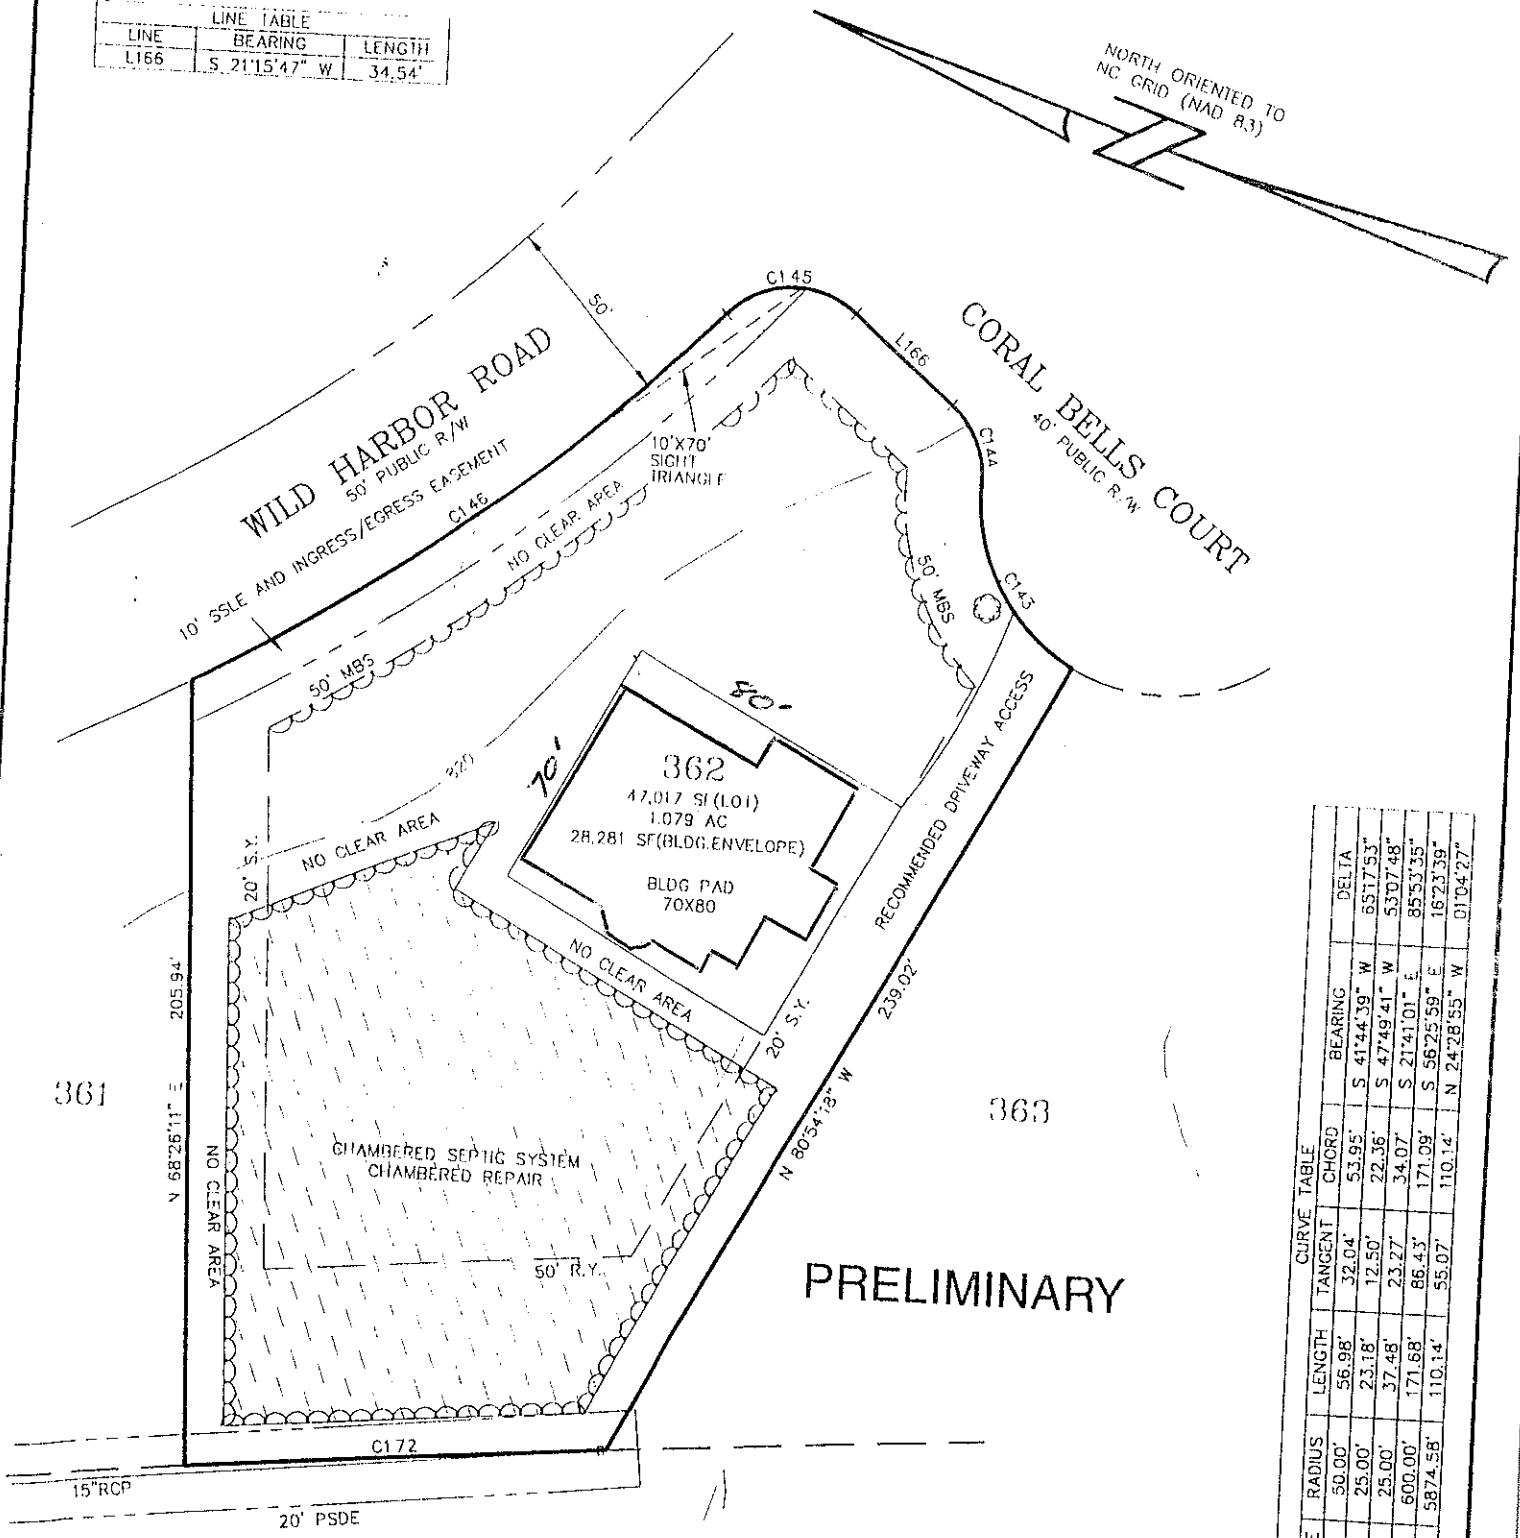

PRELIMINARY

CURVE TABLE						
CURVE	RADIUS	LENGTH	TANGENT	CHORD	BEARING	DELTA
C143	50.00'	56.98'	32.04'	53.95'	S 41°44'39" W	65°17'53"
C144	25.00'	23.18'	12.50'	22.36'	S 47°49'41" W	53°07'48"
C145	25.00'	37.48'	23.27'	34.07'	S 21°41'01" E	85°53'35"
C146	600.00'	171.68'	86.45'	171.09'	S 56°25'59" E	16°23'39"
C172	5874.58'	110.14'	55.07'	110.14'	N 24°28'55" W	01°04'27"

377
COMMON
OPEN SPACE

STREET TREES TO BE PLANTED
OUTSIDE OF R/W