DEPARTMENT OF ENVIRONMENT, HEALTH, AND NATURAL RESOURCES
DIVISION OF ENVIRONMENTAL HEALTH
ON-SITE WASTEWATER SECTION

Sheet ___ of ___
PROPERTY ID #: _____
COUNTY: _____

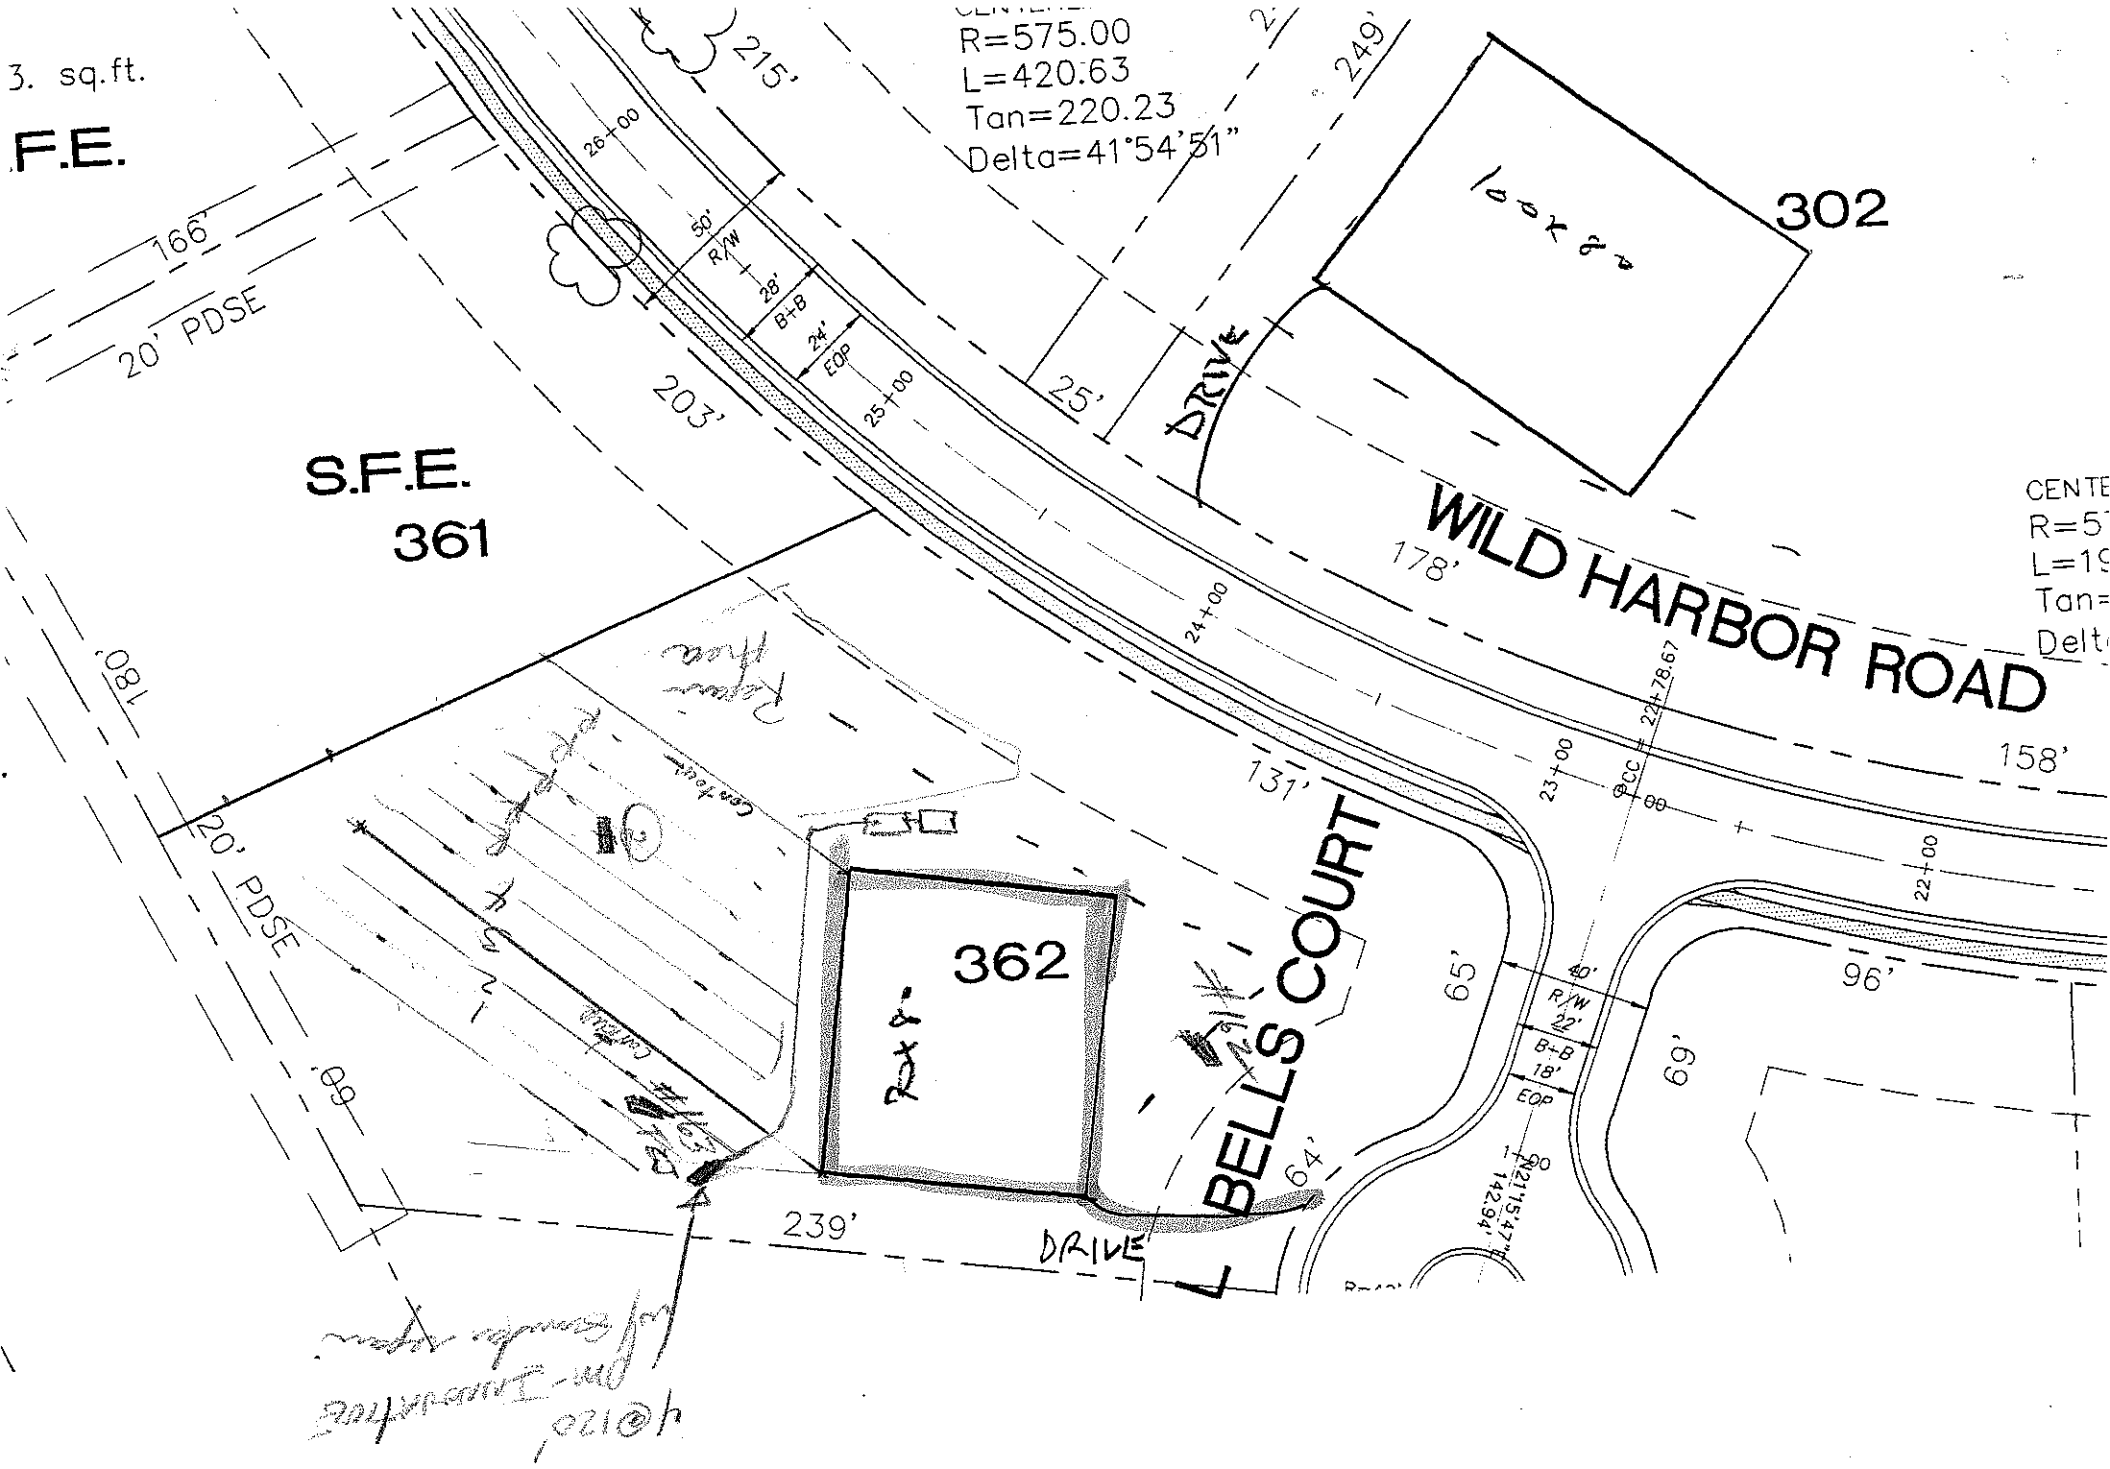
SOIL/SITE EVALUATION
for ON-SITE WASTEWATER SYSTEM

OWNER: CRF APPLICANT: _____
ADDRESS: _____ APPLICATION DATE: _____ DATE EVALUATED: 3-12-99
PROPOSED FACILITY: _____ PROPOSED DESIGN FLOW (.1949): _____ PROPERTY SIZE: _____
LOCATION OF SITE: Lot 362 Placett Theft PROPERTY RECORDED: _____
WATER SUPPLY: ☐ Private ☐ Public ☐ Well ☐ Spring ☐ Other _____
EVALUATION METHOD: ☐ Auger Boring ☐ Pit ☐ Cut
TYPE OF WASTEWATER: ☐ Sewage ☐ Industrial Process ☐ Mixed

PROFILE #	1940 LANDSCAPE POSITION/ SLOPE %	HORIZON DEPTH (IN.)	SOIL MORPHOLOGY (.1941) .1941 STRUCTURE/ TEXTURE	SOIL MORPHOLOGY (.1941) .1941 CONSISTENCE/ MINERALOGY	OTHER PROFILE FACTORS .1942 SOIL WETNESS/ COLOR	.1943 SOIL DEPTH	.1956 SAPRO CLASS	.1944 RESTR HORIZ	PROFILE CLASS & LTAR
1	#163 TC3	0-10	gr sl bnwsl fine						PS .3
		10-48	sub ac	fi					
2		0-6	gr-w/sand bnwsl fine						PS .25-.3
		6-21	sub ac	fi sp sap					
		21-59 (60)	mk sub	yel-brn/sl sap fri sap	few-common gravel				
			small ind rock on end of pit		20-40"				
3	#162	0-15	gr sl bnwsl fine						PS .3
		15-51	sub ac	lo	common-many	perch			
4									

DESCRIPTION	INITIAL SYSTEM	REPAIR SYSTEM
Available Space (.1945)		
System Type(s)		
Site LTAR		

OTHER FACTORS (.1946): _____
SITE CLASSIFICATION (.1948): _____
EVALUATED BY: _____
OTHER(S) PRESENT: _____


3. sq.ft.
F.E.
166'
20' PDSE
215'
R=575.00
L=420.63
Tan=220.23
Delta=41°54'31"
249'
26+00
50' R/W
28' B+B
24' EOP
25+00
203'
25'
DRIVE
302
looks
S.F.E.
361
WILD HARBOR ROAD
178'
24+00
180'
20' PDSE
89'
362
131'
23+00
22+78.67
158'
22+00
65'
96'
69'
64'
239'
DRIVE
BELLS COURT
R/W 22'
B+B 18'
EOP