DIVISION OF ENVIRONMENTAL HEALTH:
ON-SITE WASTEWATER SECTION

PROPERTY ID #: _____
COUNTY: _____

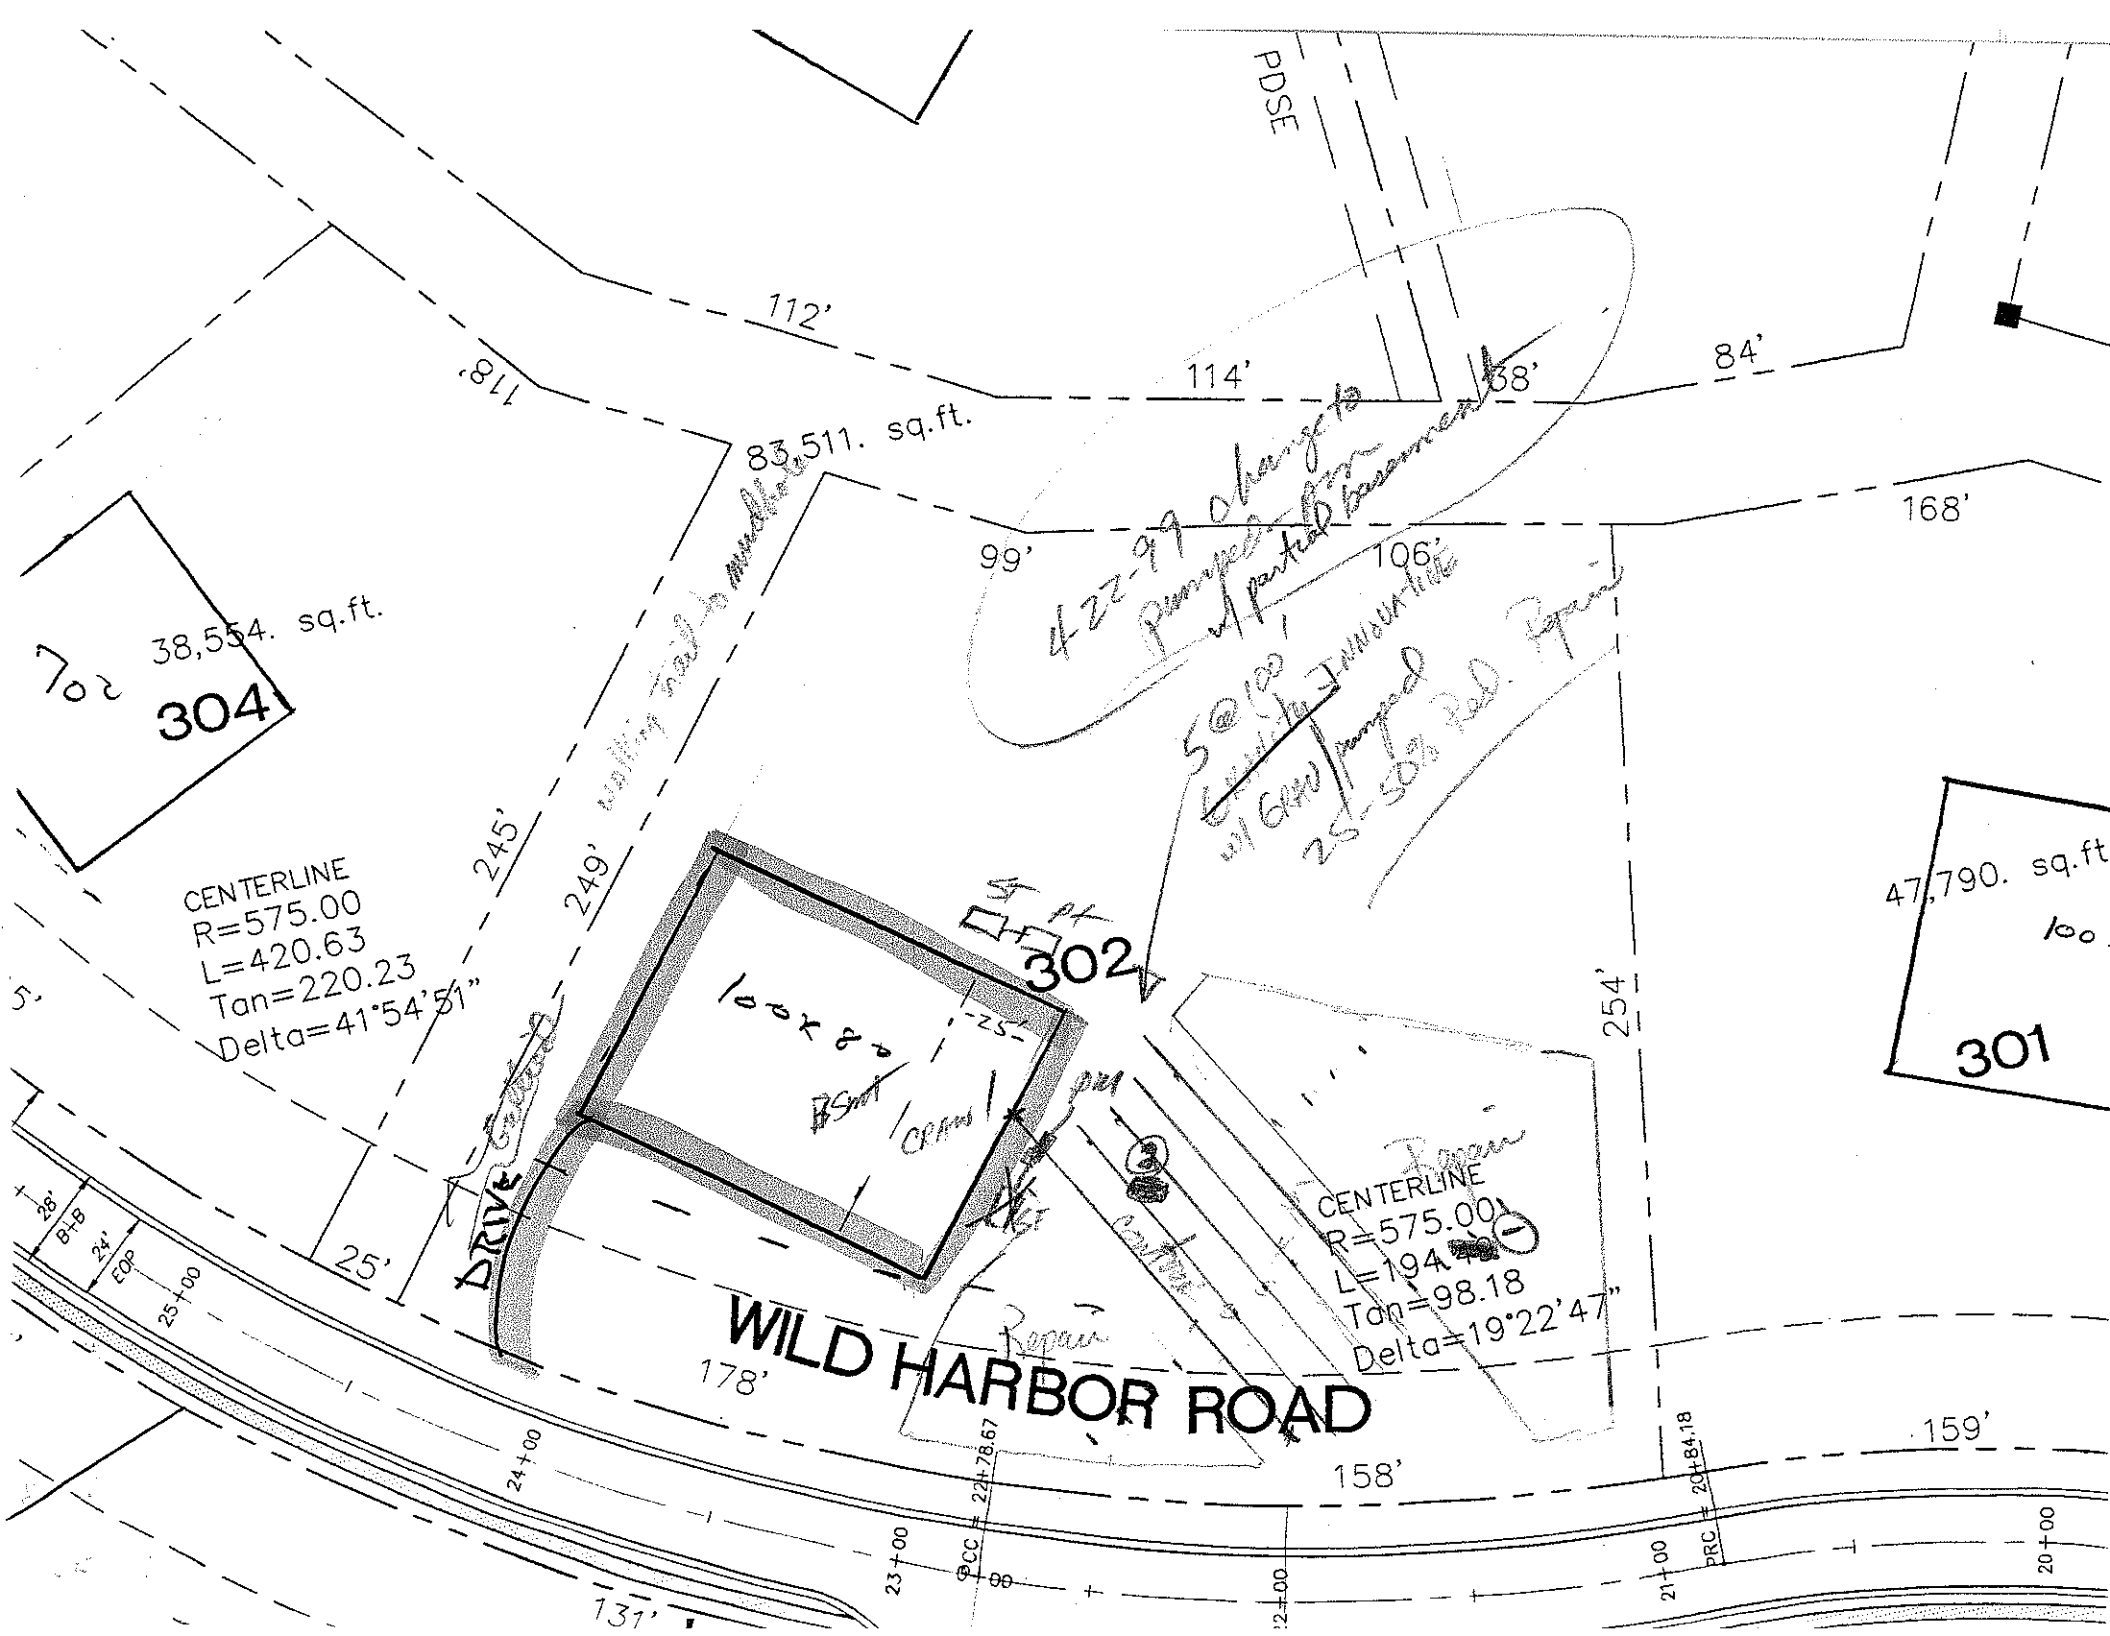
SOIL/SITE EVALUATION
for ON-SITE WASTEWATER SYSTEM

OWNER: CRI APPLICANT: _____
ADDRESS: _____ APPLICATION DATE: _____ DATE EVALUATED: 3-23-99
PROPOSED FACILITY: _____ PROPOSED DESIGN FLOW (.1949): _____ PROPERTY SIZE: _____
LOCATION OF SITE: Lot 302 phase III Hoke PROPERTY RECORDED: _____
WATER SUPPLY: ☐ Private ☐ Public ☐ Well ☐ Spring ☐ Other _____
EVALUATION METHOD: ☐ Auger Boring ☐ Pit ☐ Cut
TYPE OF WASTEWATER: ☐ Sewage ☐ Industrial Process ☐ Mixed

PROFILE #	.1940 LANDSCAPE POSITION/ SLOPE %	HORIZON DEPTH (IN.)	SOIL MORPHOLOGY (.1941) .1941 STRUCTURE/ TEXTURE	SOIL MORPHOLOGY (.1941) .1941 CONSISTENCE/ MINERALOGY	OTHER PROFILE FACTORS .1942 SOIL WETNESS/ COLOR	OTHER PROFILE FACTORS .1943 SOIL DEPTH	OTHER PROFILE FACTORS .1956 SAPRO CLASS	OTHER PROFILE FACTORS .1944 RESTR HORIZ	PROFILE CLASS & LTAR
1		0-12	gr Rbm sl	fr	common mang concretions				PS .25
		12-32	m fAB R-gc	fr SP					
		32-60	wk sab R-yel	fr sso sp					
				Rem sap					
2		0-18	dk gr fAB						PS .25-.3
		18-36	wk sab R brn sl	fr sso sp					
		36-60	m fAB RC	fi sp					
					(48" to depth)				
3									
4									

DESCRIPTION	INITIAL SYSTEM	REPAIR SYSTEM
Available Space (.1945)		
System Type(s)		
Site LTAR		

OTHER FACTORS (.1946): _____
SITE CLASSIFICATION (.1948): _____
EVALUATED BY: _____
OTHER(S) PRESENT: _____


PDSE
112'
114'
38'
84'
118'
83,511. sq.ft.
168'
99'
106'
4-22-97 change to pumped from partial basement
5@100 w/ 6HW pumped
25-50 Pad Repair
38,554. sq.ft.
702
304
CENTERLINE
R=575.00
L=420.63
Tan=220.23
Delta=41°54'51"
245'
249'
walking trail to mailbox
5 ft
302
looks
BSMT
1 CRAWL
-25-
Repair
Repair
Repair
47,790. sq.ft
100
301
254'
DRIVE
25'
28'
B-B
24'
EOP
25+00
CENTERLINE
R=575.00
L=194.40
Tan=98.18
Delta=19°22'47"
WILD HARBOR ROAD
178'
158'
159'
24+00
23+00
PCC # 22+78.67
22+00
21+00
PRC # 20+84.18
20+00
131'