DIVISION OF ENVIRONMENTAL HEALTH
ON-SITE WASTEWATER SECTION

PROPERTY ID #: _____
COUNTY: _____

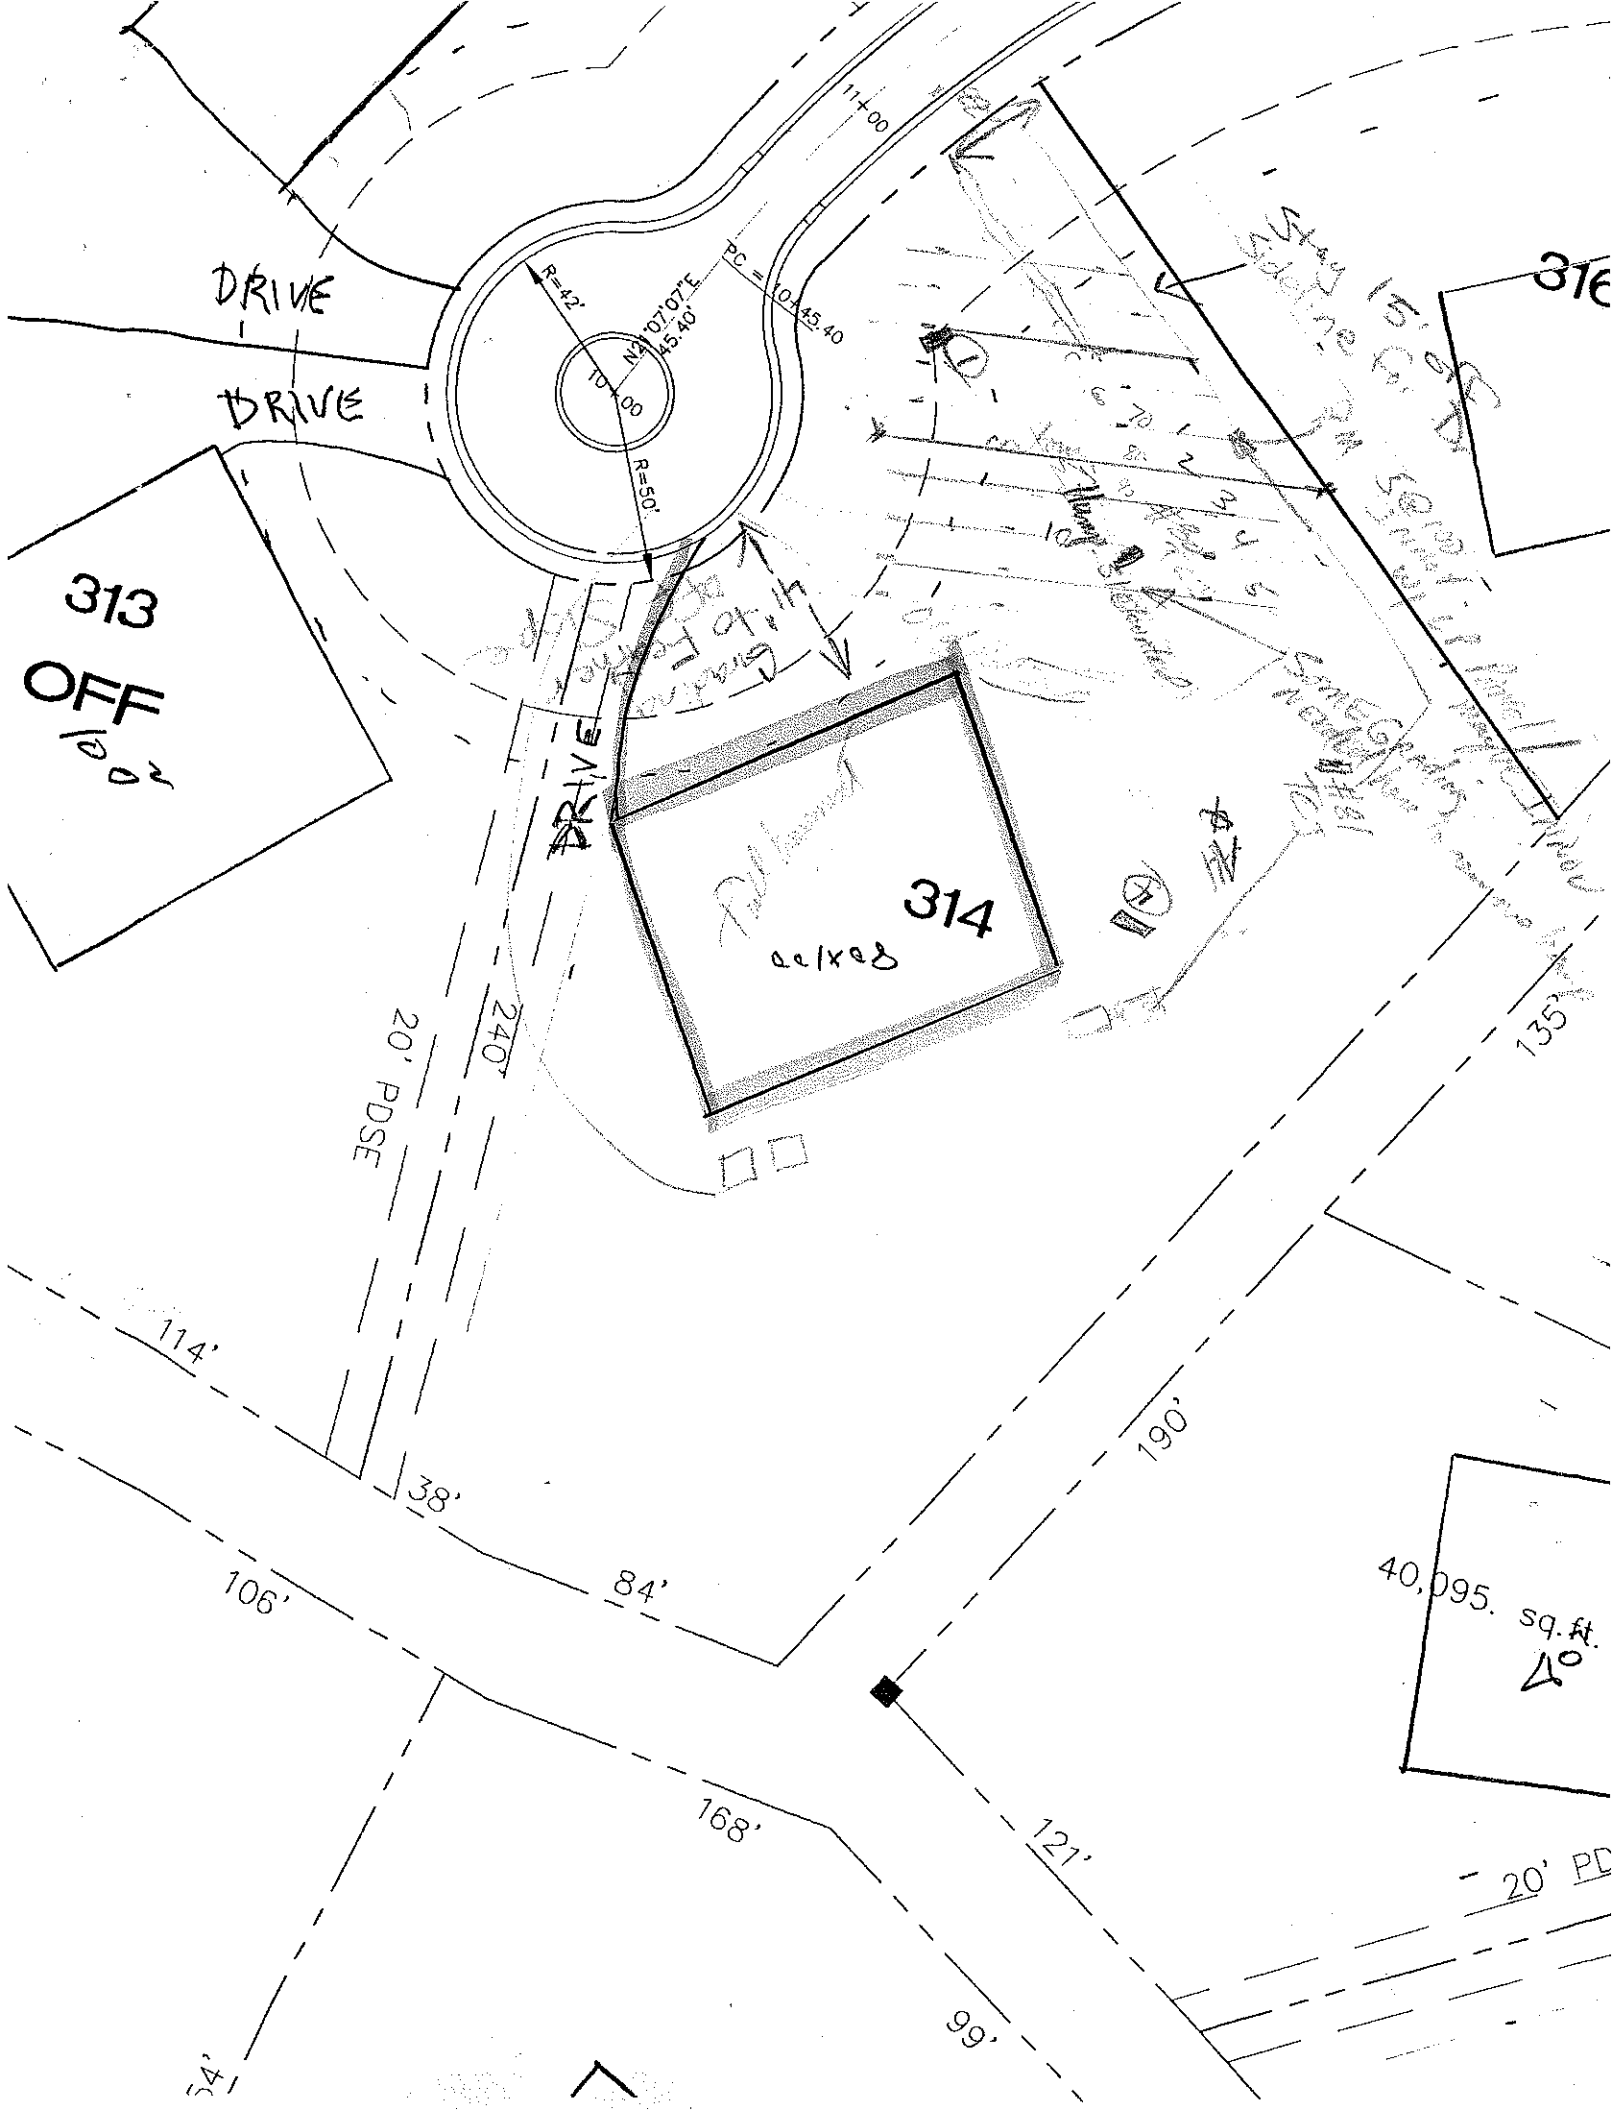
SOIL/SITE EVALUATION
for ON-SITE WASTEWATER SYSTEM

OWNER: CBI APPLICANT: _____
ADDRESS: _____ APPLICATION DATE: _____ DATE EVALUATED: 4-8-99
PROPOSED FACILITY: _____ PROPOSED DESIGN FLOW (.1949): _____ PROPERTY SIZE: _____
LOCATION OF SITE: Lot 314 phase III Thorn. PROPERTY RECORDED: _____
WATER SUPPLY: ☐ Private ☐ Public ☑ Well ☐ Spring ☐ Other _____
EVALUATION METHOD: ☐ Auger Boring ☐ Pit ☐ Cut
TYPE OF WASTEWATER: ☐ Sewage ☐ Industrial Process ☐ Mixed

PROFILE #	.1940 LANDSCAPE POSITION/ SLOPE %	HORIZON DEPTH (IN.)	SOIL MORPHOLOGY (.1941) .1941 STRUCTURE/ TEXTURE	.1941 CONSISTENCE/ MINERALOGY	OTHER PROFILE FACTORS .1942 SOIL WETNESS/ COLOR	.1943 SOIL DEPTH	.1956 SAPRO CLASS	.1944 RESTR HORIZ	PROFILE CLASS & LTAR
1		0-7	brwsdl						PS .3
		7-24	sbk RC	fsp					
		24-48	sbk vpsl	common mi/sp fssp					
2		0-7	g brwsdl	fsp					PS .3
		7-48	sbk RCpl	common mi/sp fssp					
3		0-27	mSbk RC	fsp					PS .25-.3
		27-48	mSbk RCpl	common mi/sp fssp					
4		0-9	brwsdl						PS .2
		9-30	mSbk RC	fsp					
		30-54	sbk heavy RCpl	fssp brwsdl sp common					
				few manganese concretions					
				Over					

DESCRIPTION	INITIAL SYSTEM	REPAIR SYSTEM
Available Space (.1945)		
System Type(s)		
Site LTAR		

OTHER FACTORS (.1946): _____
SITE CLASSIFICATION (.1948): _____
EVALUATED BY: _____
OTHER(S) PRESENT: _____


DRIVE
DRIVE
11+00
R=42'
N21°07'07"E
45.40'
PC = 10+45.40
10'-00
R=50'
313
OFF
314
DRIVE
20' PDSE
240'
114'
38'
106'
84'
190'
135'
40,095. sq. ft.
168'
121'
99'
20' PD