DIVISION OF ENVIRONMENTAL HEALTH
ON-SITE WASTEWATER SECTION

PROPERTY ID #: _____
COUNTY: _____

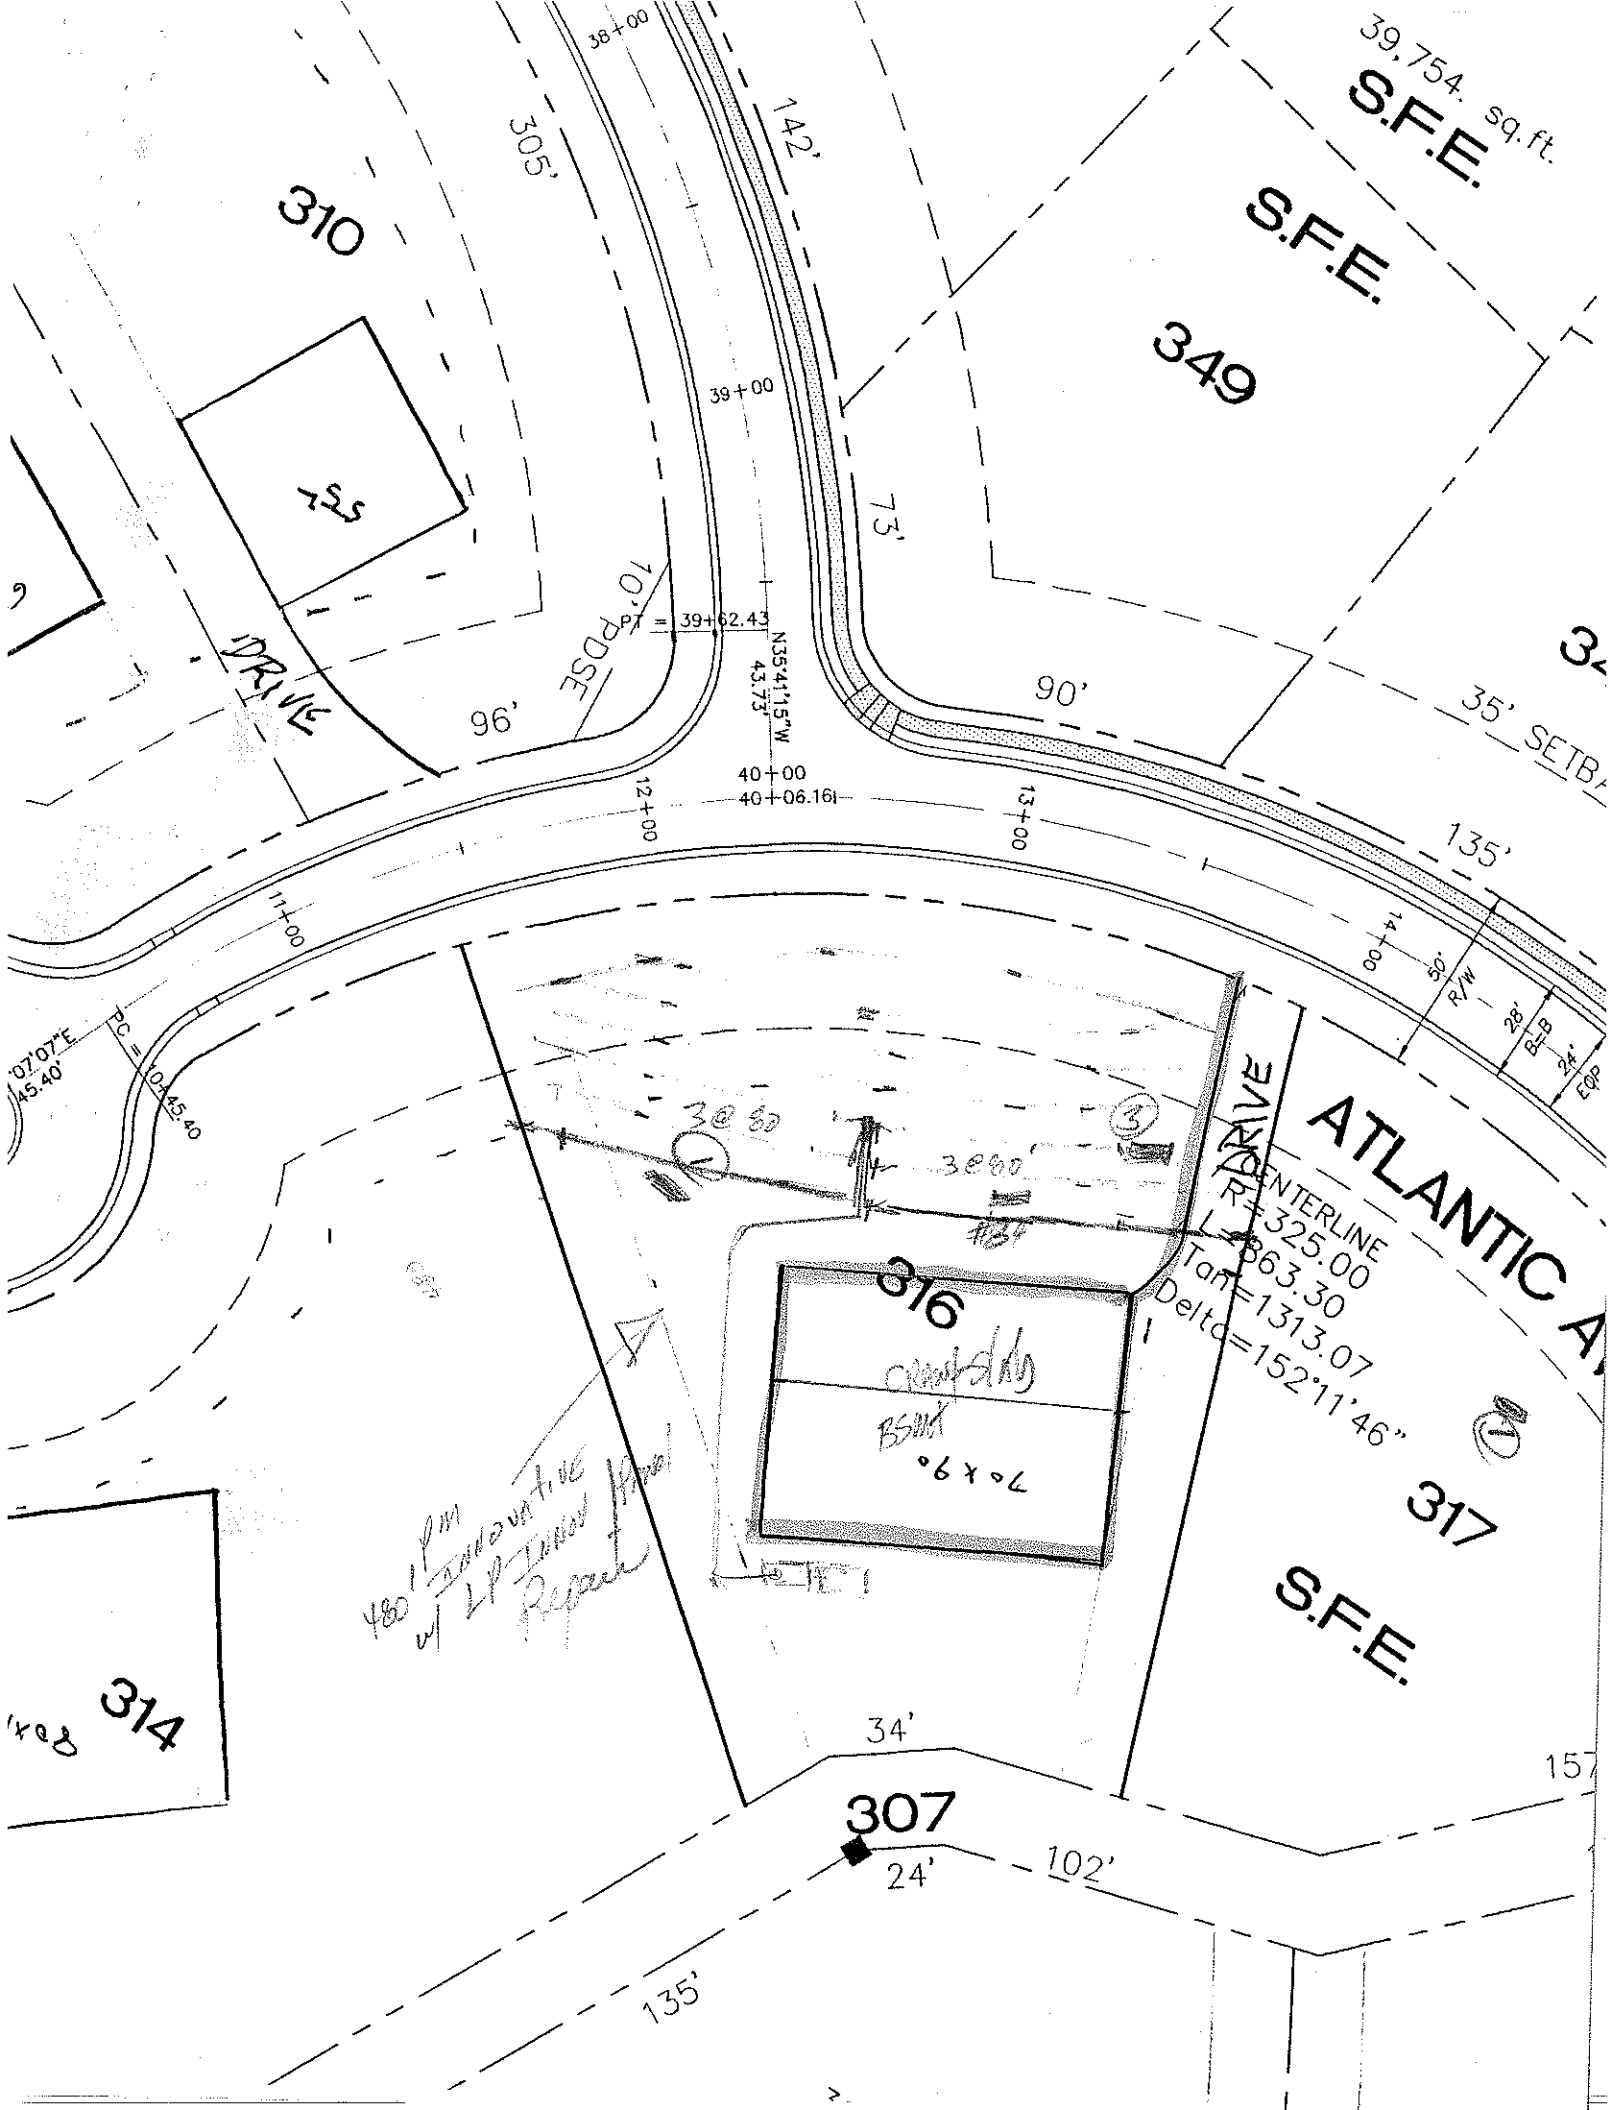
SOIL/SITE EVALUATION
for ON-SITE WASTEWATER SYSTEM

OWNER: CRT APPLICANT: _____
ADDRESS: _____ APPLICATION DATE: _____ DATE EVALUATED: 9-9-00
PROPOSED FACILITY: _____ PROPOSED DESIGN FLOW (.1949): _____ PROPERTY SIZE: _____
LOCATION OF SITE: lot 316 phase III Neff PROPERTY RECORDED: _____
WATER SUPPLY: ☐ Private ☐ Public ☑ Well ☐ Spring ☐ Other _____
EVALUATION METHOD: ☐ Auger Boring ☐ Pit ☐ Cut
TYPE OF WASTEWATER: ☐ Sewage ☐ Industrial Process ☐ Mixed

PROFILE #	.1940 LAND-SCAPE POSITION/ SLOPE %	HORI-ZON DEPTH (IN.)	SOIL MORPHOLOGY (.1941) .1941 STRUCTURE/ TEXTURE	.1941 CONSISTENCE/ MINERALOGY	OTHER PROFILE FACTORS .1942 SOIL WETNESS/ COLOR	.1943 SOIL DEPTH	.1956 SAPRO CLASS	.1944 RESTR HORIZ	PROFILE CLASS & LTAR
1		0-6	brsl						PS -3
		6-34	m fri RC	FSP					
		34-60	m/c fri gr/sl	common mn/fe/qz					
2	1104	0-9	sl brsl	fr					PS .125
		9-38	m/sbk fri RC	fr-FSP					
		38-48	mk sbk gr/sl	common mn/fe/qz	mottles	FSP			
3		0-6	gr/sl/sbk slm sol	fr					PS .125
		6-30	sbk RC	fr-FSP					
		30-53	sl/sbk gr s/l	fr-sp few mn/fe/qz few mottles appr 24in					
4									

DESCRIPTION	INITIAL SYSTEM	REPAIR SYSTEM
Available Space (.1945)		
System Type(s)		
Site LTAR		

OTHER FACTORS (.1946): _____
SITE CLASSIFICATION (.1948): _____
EVALUATED BY: _____
OTHER(S) PRESENT: _____


39,754. sq. ft.
S.F.E.
S.F.E.
349
310
305'
142'
38+00
39+00
73'
90'
96'
10' PDSE
PT = 39+62.43
N35°41'15"W
43.73'
40+00
40+06.16
12+00
13+00
11+00
14+00
135'
35' SETB
50' R/W
28' B-B
24' EOP
DRIVE
PC = 10+45.40
07'07"E
45.40
316
3@60'
3@60'
CENTERLINE
R=325.00
L=863.30
Tan=1313.07
Delta=152°11'46"
ATLANTIC A
317
S.F.E.
314
307
34'
24'
102'
135'
480 l/m
w/ LP
Repeat