VISION OF ENVIRONMENTAL HEALTH
N-SITE WASTEWATER SECTION

PROPERTY ID #: _____
COUNTY: _____

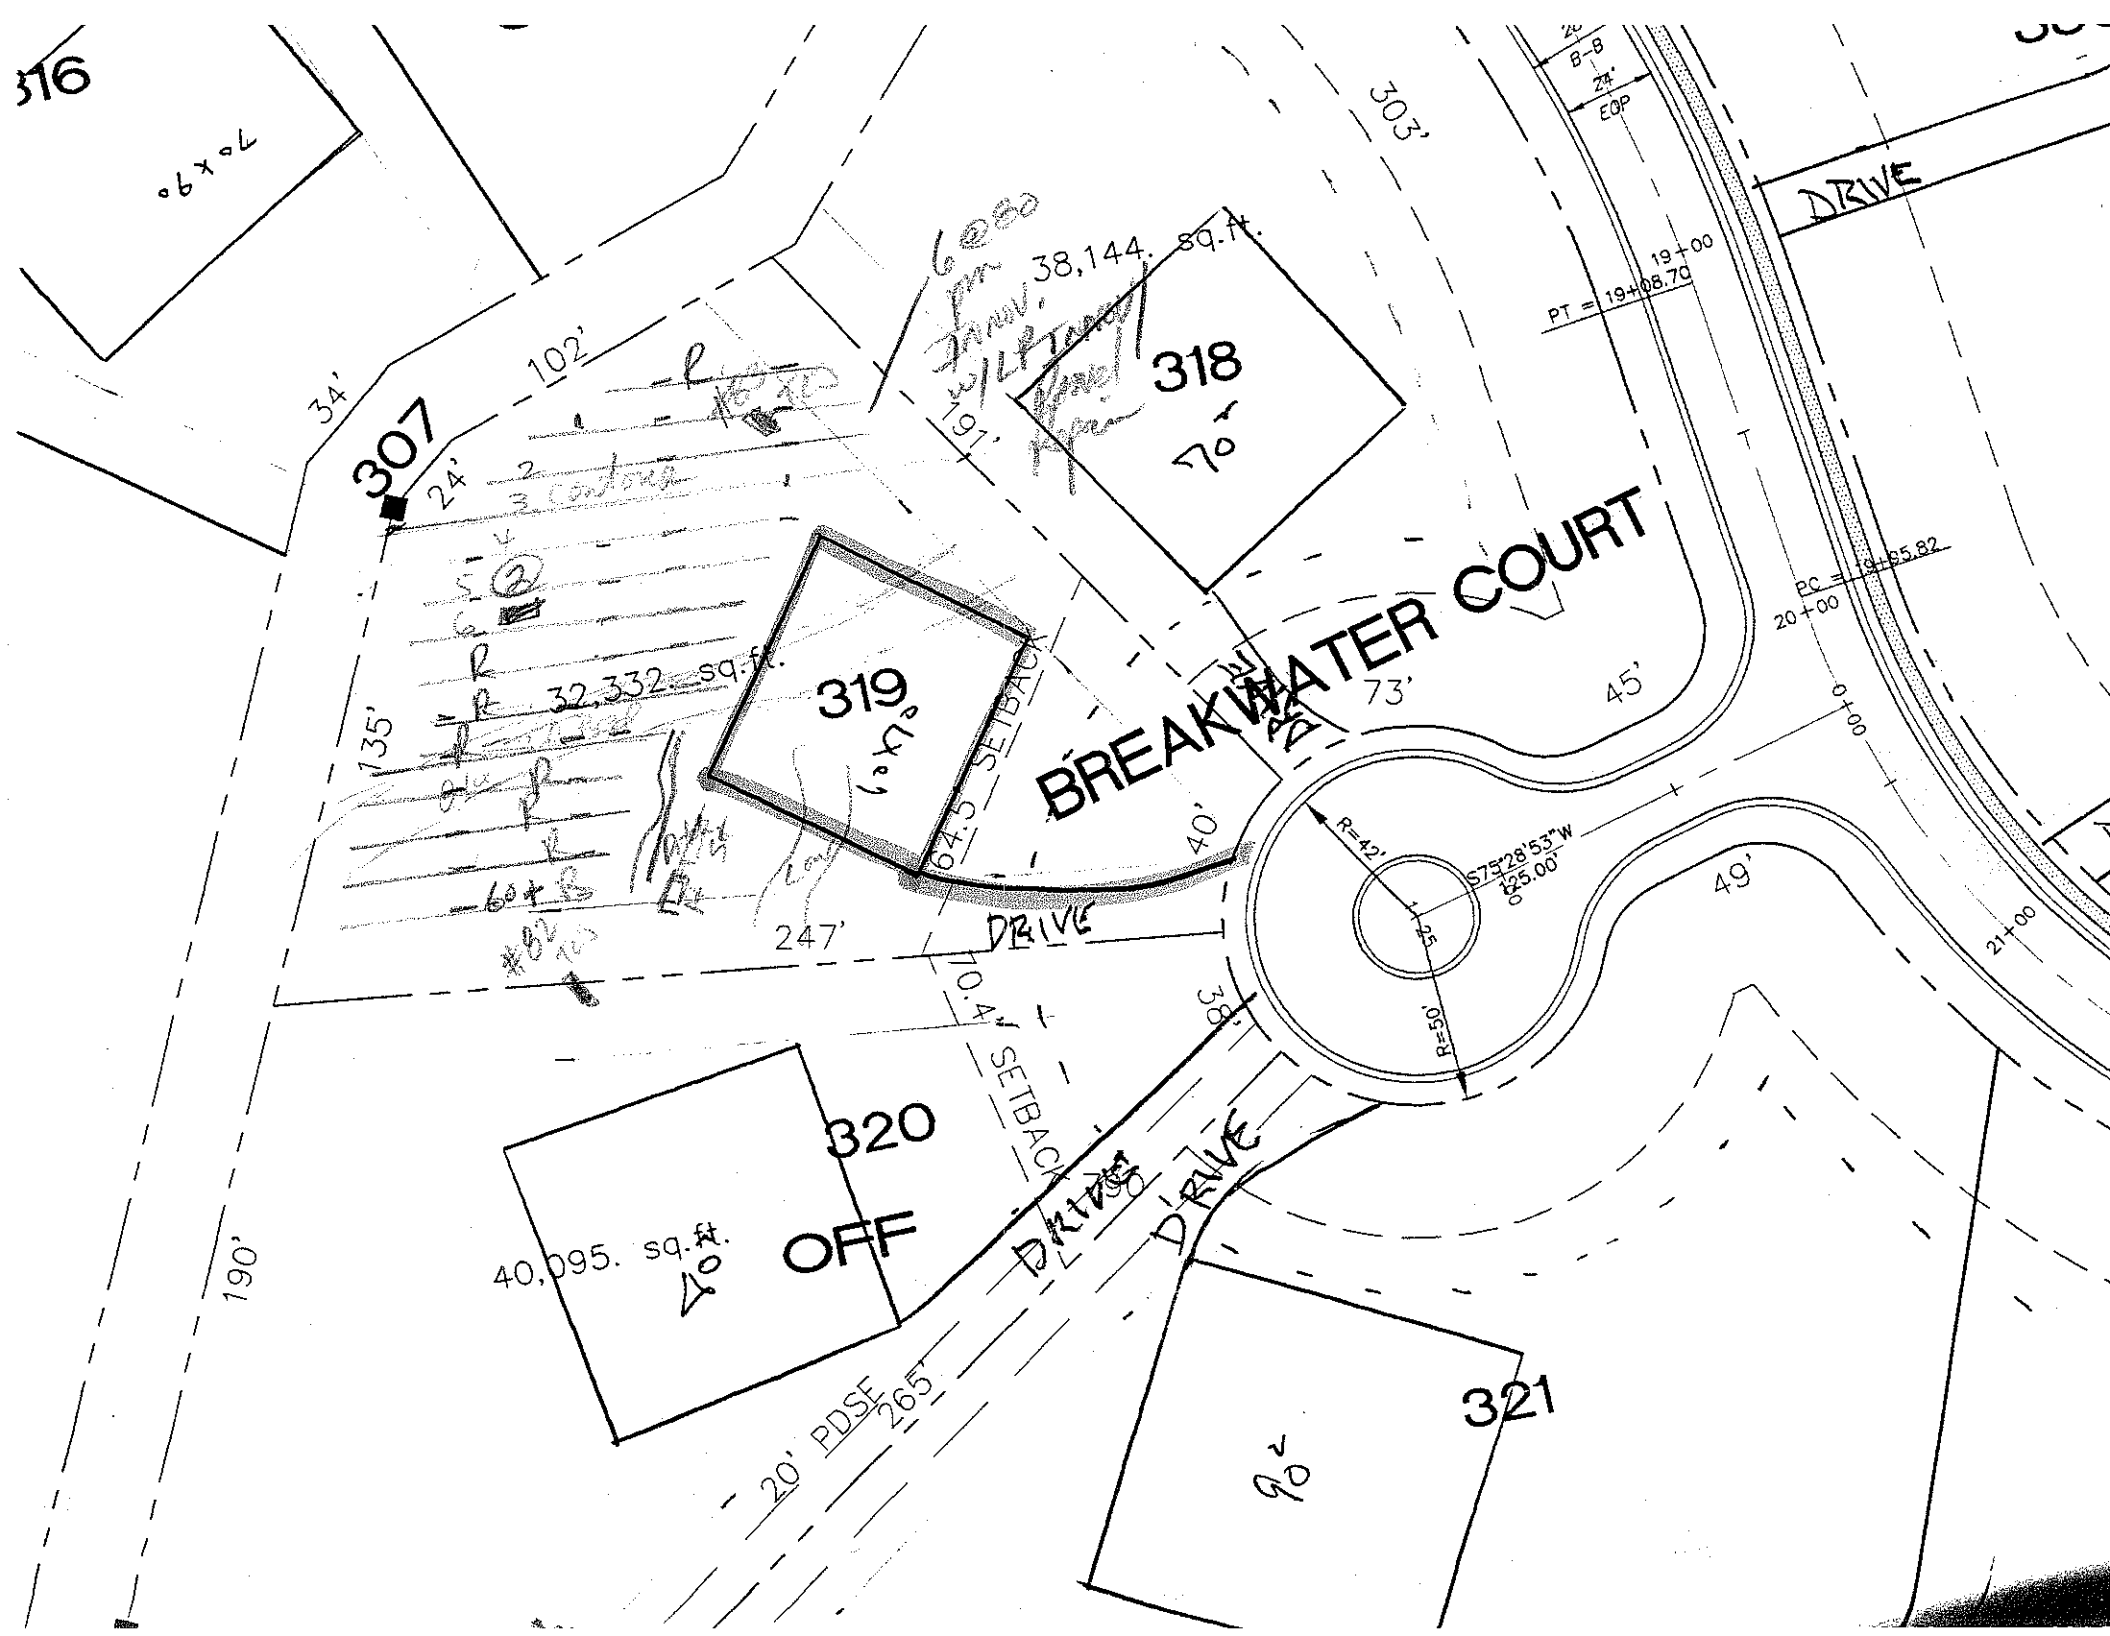
SOIL/SITE EVALUATION
for ON-SITE WASTEWATER SYSTEM

OWNER: _____ APPLICANT: _____
ADDRESS: _____ APPLICATION DATE: _____ DATE EVALUATED: 4-9-99
PROPOSED FACILITY: _____ PROPOSED DESIGN FLOW (.1949): _____ PROPERTY SIZE: _____
LOCATION OF SITE: Lot 519 Chestnut Ridge PL PROPERTY RECORDED: _____
WATER SUPPLY: ☐ Private ☐ Public ☐ Well ☐ Spring ☐ Other _____
EVALUATION METHOD: ☐ Auger Boring ☐ Pit ☐ Cut
TYPE OF WASTEWATER: ☐ Sewage ☐ Industrial Process ☐ Mixed

.1940 LANDSCAPE POSITION/ SLOPE %	HORIZON DEPTH (IN.)	SOIL MORPHOLOGY (.1941) .1941 STRUCTURE/ TEXTURE	.1941 CONSISTENCE/ MINERALOGY	OTHER PROFILE FACTORS .1942 SOIL WETNESS/ COLOR	.1943 SOIL DEPTH	.1956 SAPRO CLASS	.1944 RESTR HORIZ	PROFILE CLASS & LTAR
#83 TCS	0-4B	[illegible]	[illegible]	[illegible]	[illegible]	[illegible]	[illegible]	[illegible]
	0-3	gr dk brn sl fr						I/P .25-.3
	3-36	SAB yr e	fr sp					
	36-54	AB yr [illegible]	fr ss sp	lwg-brn mott				
#82 TCS	0-6	brn sl sl fr						B .3
	6-54	pa/cl	fr ss sp					

DESCRIPTION	INITIAL SYSTEM	REPAIR SYSTEM
Suitable Space (.1945)		
System Type(s)		
LTAR		

OTHER FACTORS (.1946): _____
SITE CLASSIFICATION (.1948): _____
EVALUATED BY: _____
OTHER(S) PRESENT: _____


316
307
318
319
320
321
OFF
BREAKWATER COURT
DRIVE
303'
102'
34'
24'
135'
247'
190'
191'
73'
45'
49'
40'
64.5' SETBACK
10.4' SETBACK
38'
265'
20' PDSE
32,332 sq.ft.
38,144. sq.ft.
40,095. sq.ft.
70'
90'
R=42'
R=50'
S75°28'53"W
125.00'
PT = 19+08.70
PC = 19+65.82
19+00
20+00
21+00
0+00
B-B
24'
EOP