IREDELL COUNTY HEATLH DEPARTMENT
ENVIRONMENTAL HEALTH DIVISION
PAGE 2: *SITE PLAN WORKSHEET*

SEE THE "SAMPLE SITE PLAN" BELOW. *INCOMPLETE SITE PLANS WILL BE RETURNED TO YOU FOR COMPLETION AND MAY RESULT IN A DELAY IN THE ISSUANCE OF YOUR SEPTIC SYSTEM PERMIT!!!*

Place an (X) beside each item as you complete the site plan:


- X — **Property Line measurements are clearly identified…**
- X — **All proposed structures are indicated…**
  SHOW: proposed house or business footprint, wells, water lines, patios, pools and decks, and any other item that will occupy space on the site
- X — **Front and side setbacks from property line…**
- X — **Preferred driveway location and configuration, preferred well location…**
- X — **Area you prefer your septic system to be placed..**
- X — **North arrow, or other sufficient indicator of direction…**

Circle N/A on the following if appropriate:


- X — **Location of septic systems and wells within 100' of your property…** **N/A**
- — **Location of easements and rights of ways on your property…** **N/A**
- X — **Location of any designated wetlands on the property…** **(N/A)**

Signature: (BUYER) Tomorrow Garcia — 11/2/10
REQUIRED **property owner or owner's legal representative signature.** **DATE**

USE THIS SPACE TO DRAW YOUR SITE PLAN 12/2/10 Property Corners Must be Clearly Marked & sideline every 20ft.

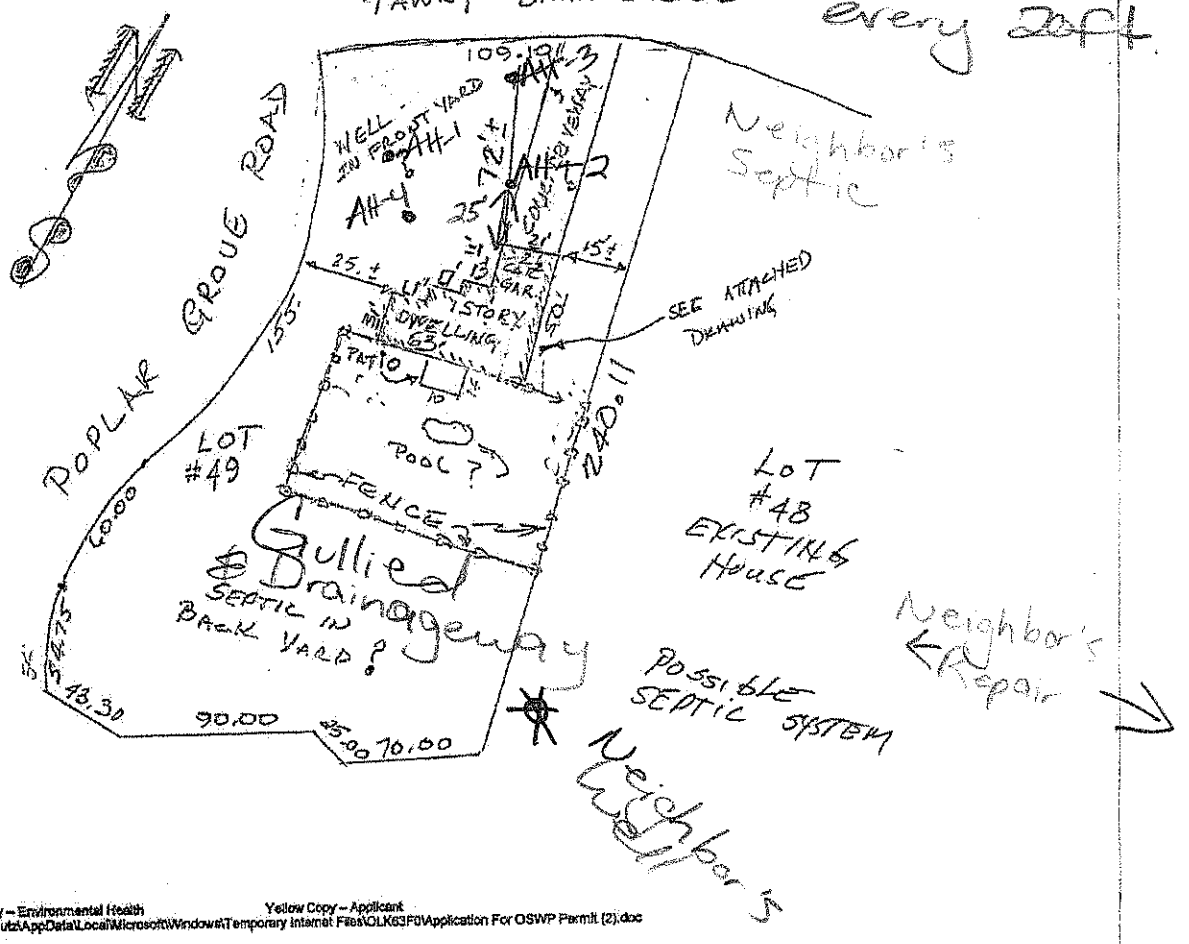

White Copy – Environmental Health — Yellow Copy – Applicant
C:\Users\dlutz\AppData\Local\Microsoft\Windows\Temporary Internet Files\OLK63F0\Application For OSWP Permit (2).doc

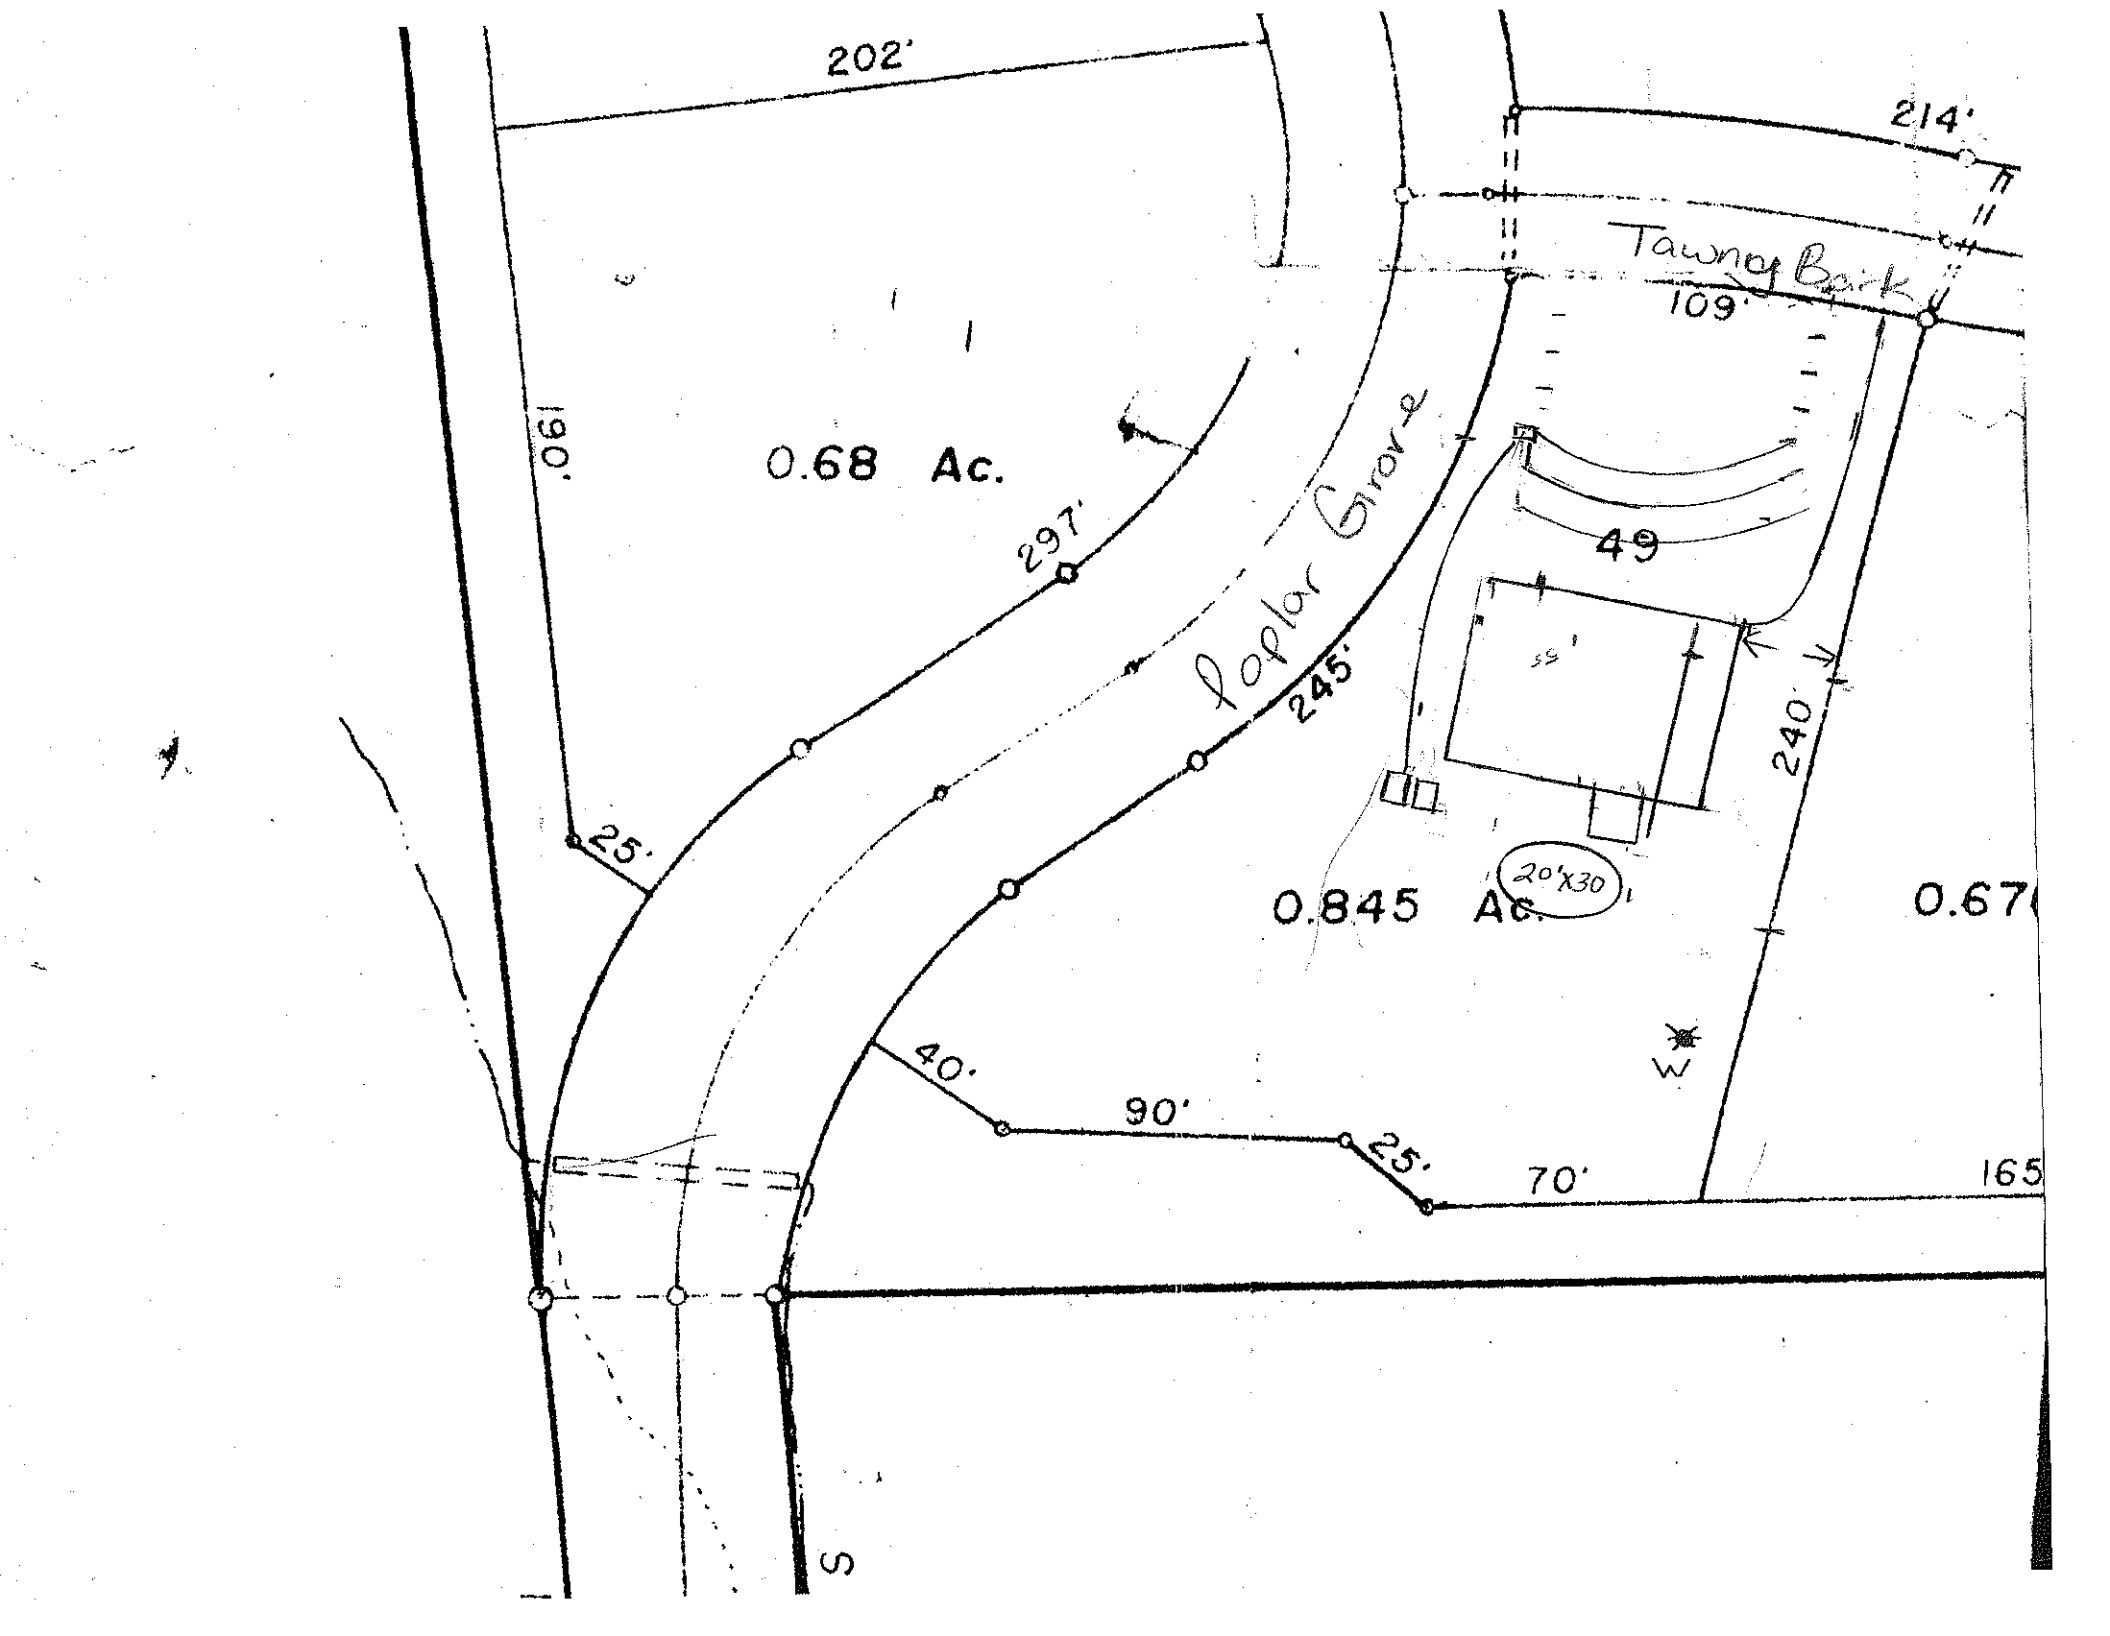
202'
214'
Tawney Bark
109'
190'
0.68 Ac.
297'
Poplar Grove
245'
49
55'
240'
25'
20'X30'
0.845 Ac.
0.67
W
40'
90'
25'
70'
165
S

IREDELL COUNTY HEALTH DEPARTMENT


ENVIRONMENTAL HEALTH DIVISION

PAGE 2: *SITE PLAN WORKSHEET*

SEE THE "SAMPLE SITE PLAN" BELOW. *INCOMPLETE SITE PLANS WILL BE RETURNED TO YOU FOR COMPLETION AND MAY RESULT IN A DELAY IN THE ISSUANCE OF YOUR SEPTIC SYSTEM PERMIT!!!*

Place an (X) beside each item as you complete the site plan:

- (X) Property Line measurements are clearly identified
- (X) All proposed structures are indicated
- (X) Front and side setbacks from property line
- (X) Preferred driveway location and well location
- (X) Area you prefer your septic system to be placed
- (X) North arrow, or other sufficient indicator of direction

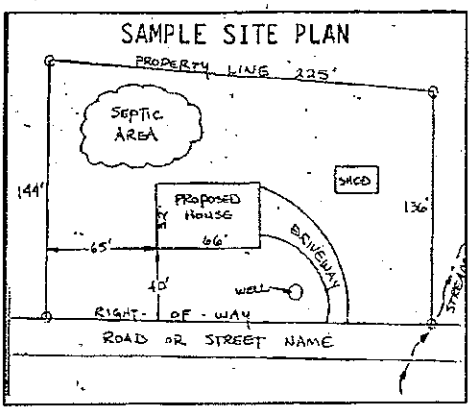


Circle N/A on the following if appropriate:

Location of septic systems and wells within 100' of your property	N/A
Location of easements and rights of ways on your property	N/A
Location of any designated wetlands on the property	(N/A)

USE THIS SPACE TO DRAW YOUR SITE PLAN

Show: proposed house or business footprint, wells, water lines, patios, pools and decks, and any other item that will occupy space on the site

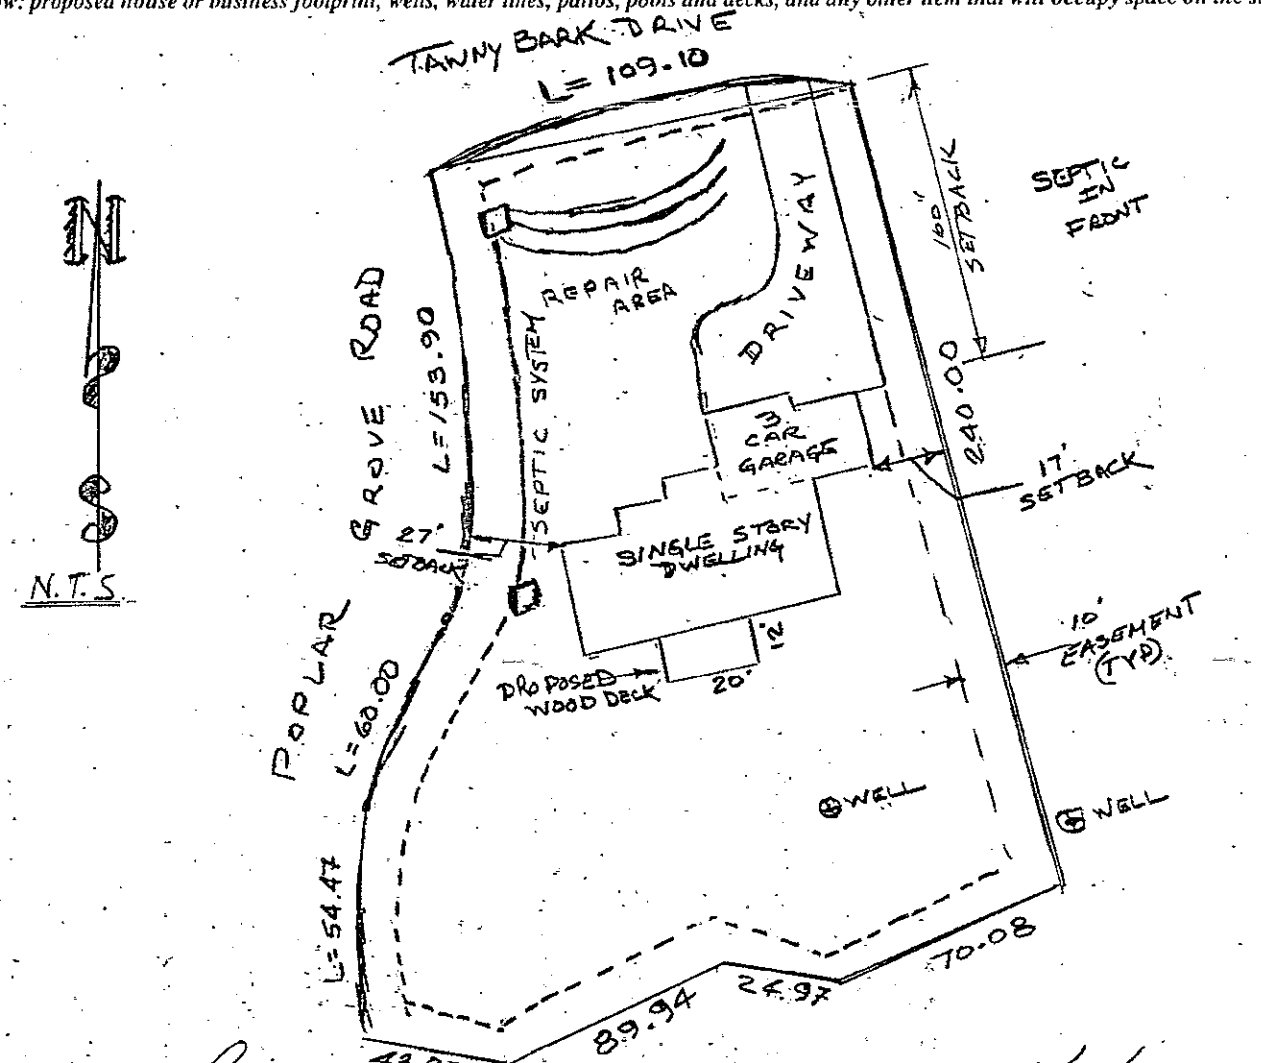


Signature: _____

Property owner or owner's legal representative signature (SIGNATURE REQUIRED)

6/4/14

DATE

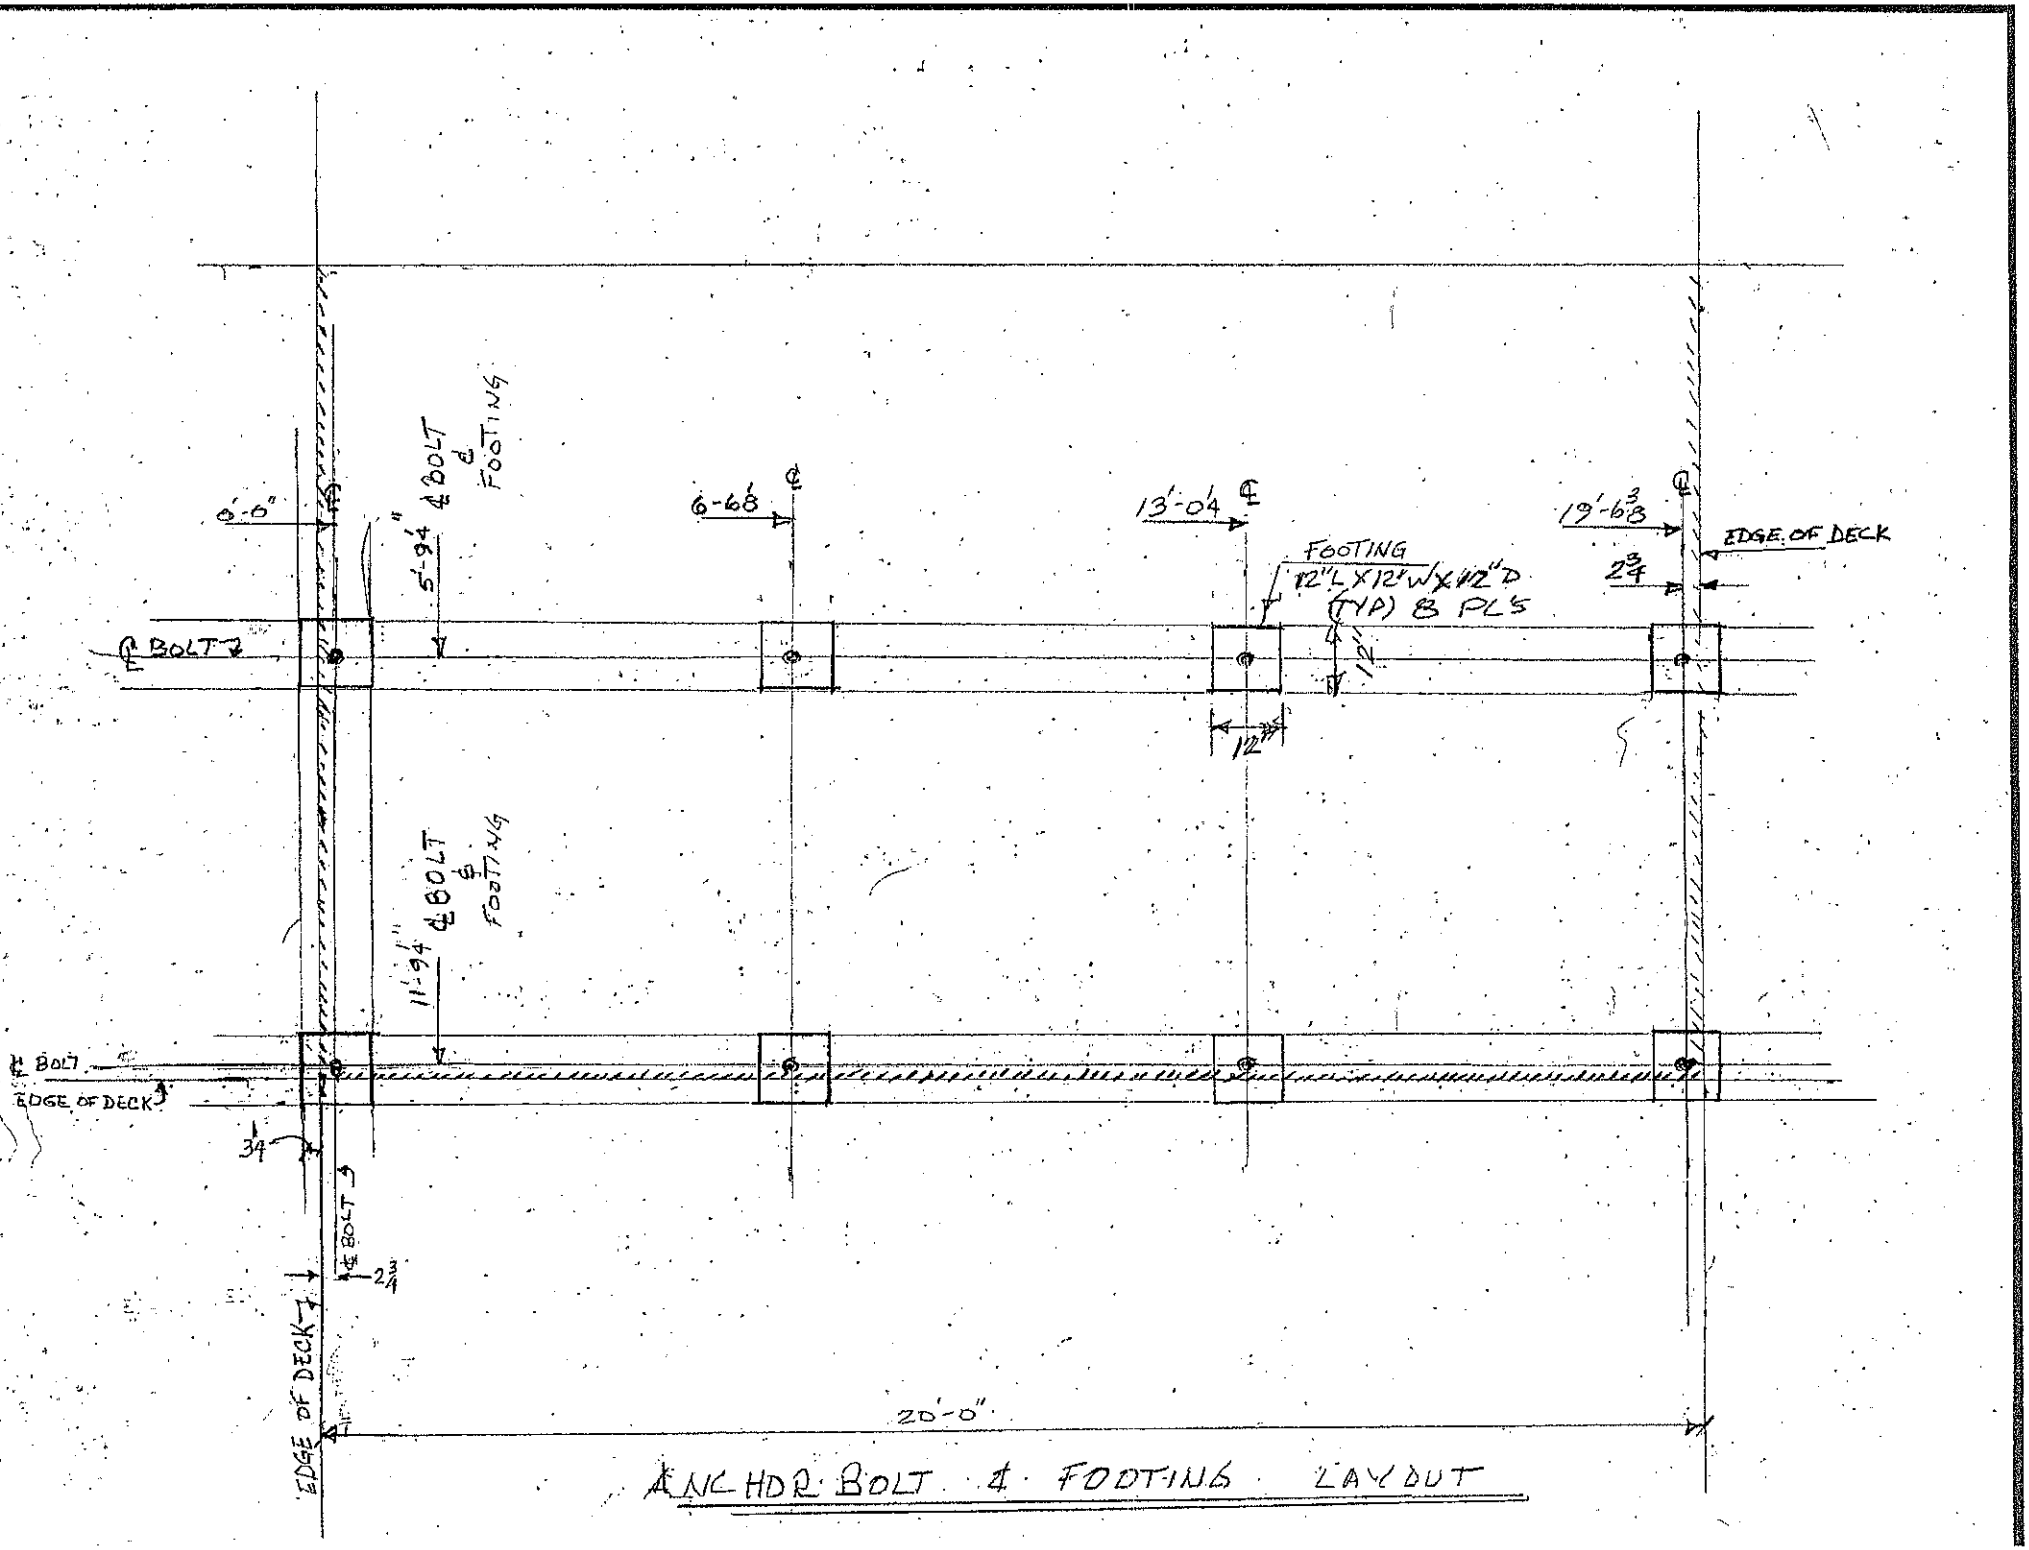

ANCHR BOLT & FOOTING LAYOUT