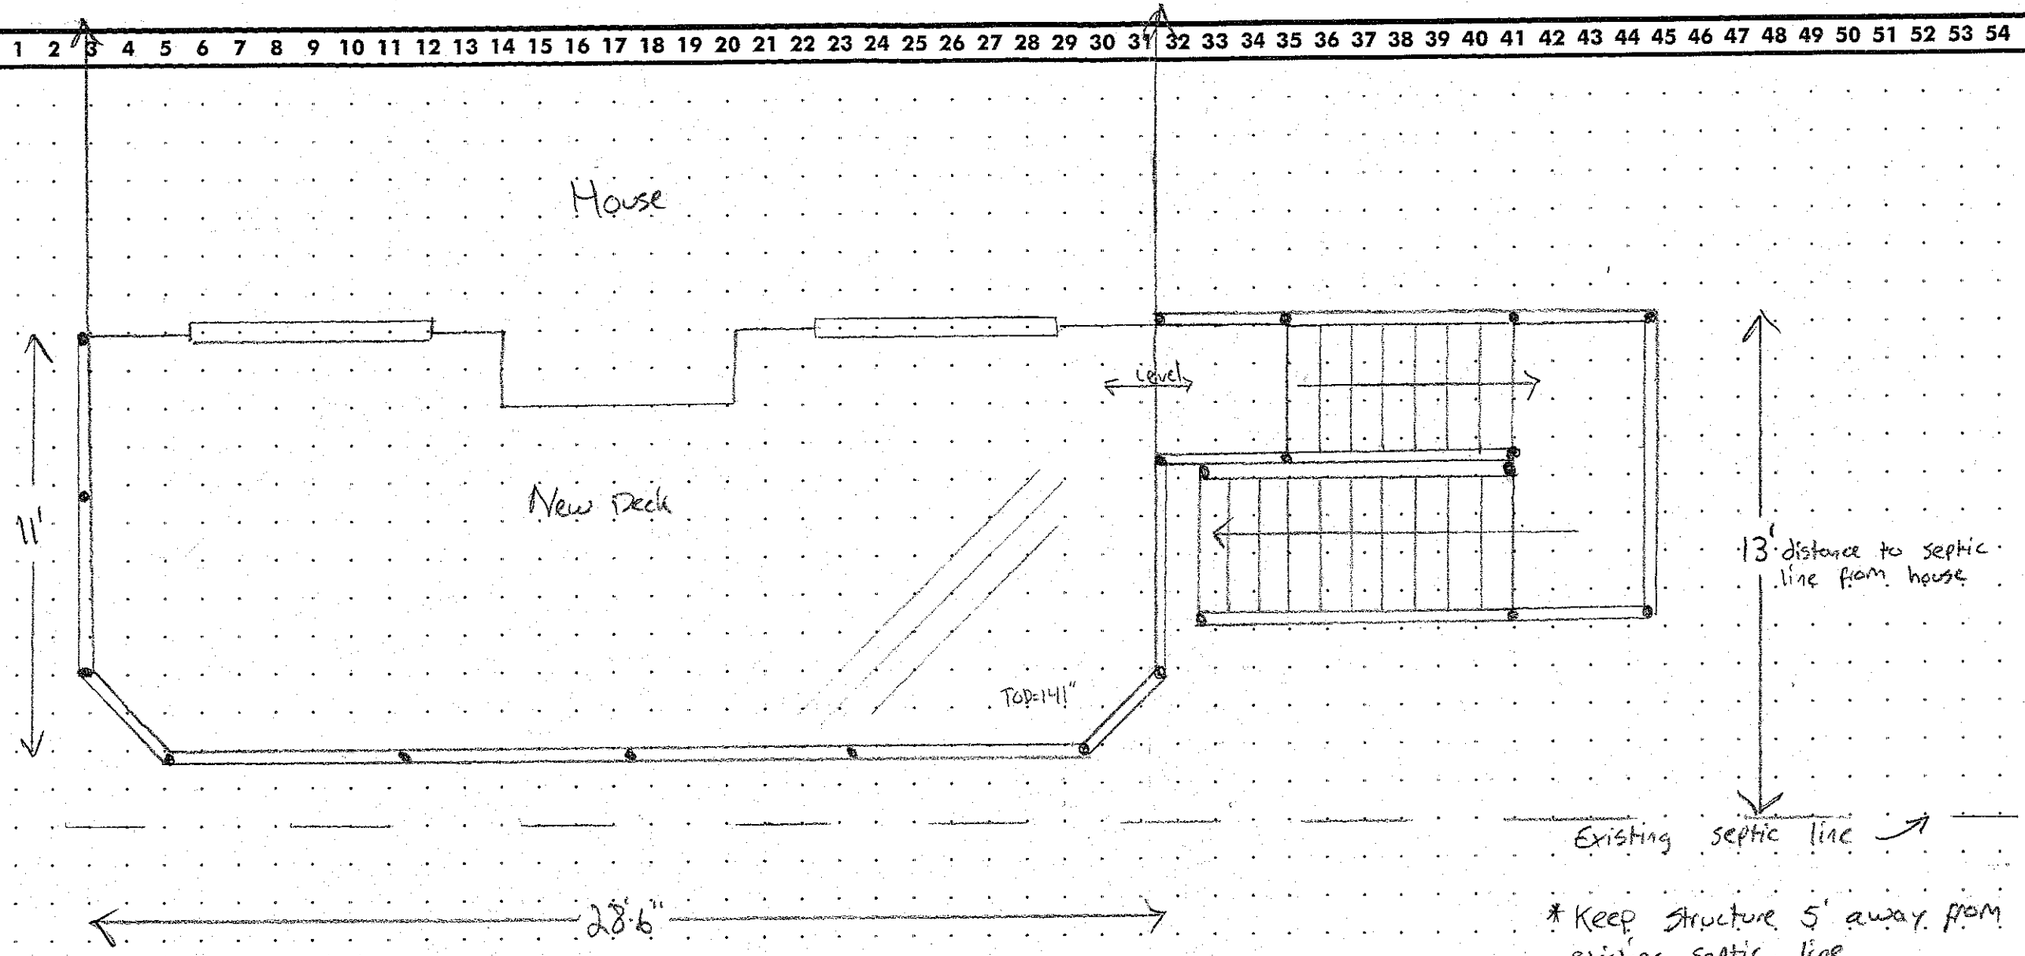


* Keep structure 5' away from existing septic line
* cantilever deck 3'

SCALE: 1/4" = 1'-0"

ALL DIMENSIONS ARE APPROXIMATE

This design is the exclusive property of Archadeck of Charlotte and is protected by law. Reproduction or distribution is expressly prohibited.

archadeck®
In America's Most Popular Backyards℠

Name: _____
Address: _____
City: _____
St.: _____
Zip Code: _____
Office: _____
Sales Person: _____
Contact No: _____
Drwg. No.: _____

Additional Notes:

BUILDER: _____
CUSTOMER: _____
CUSTOMER: _____

This drawing shall not be duplicated without the express written consent of U.S. Structures, Inc.
©1990, 1998 U.S. Structures, Inc.