DIVISION OF ENVIRONMENTAL HEALTH
ON-SITE WASTEWATER SECTION

PROPERTY ID #: _____
COUNTY: _____

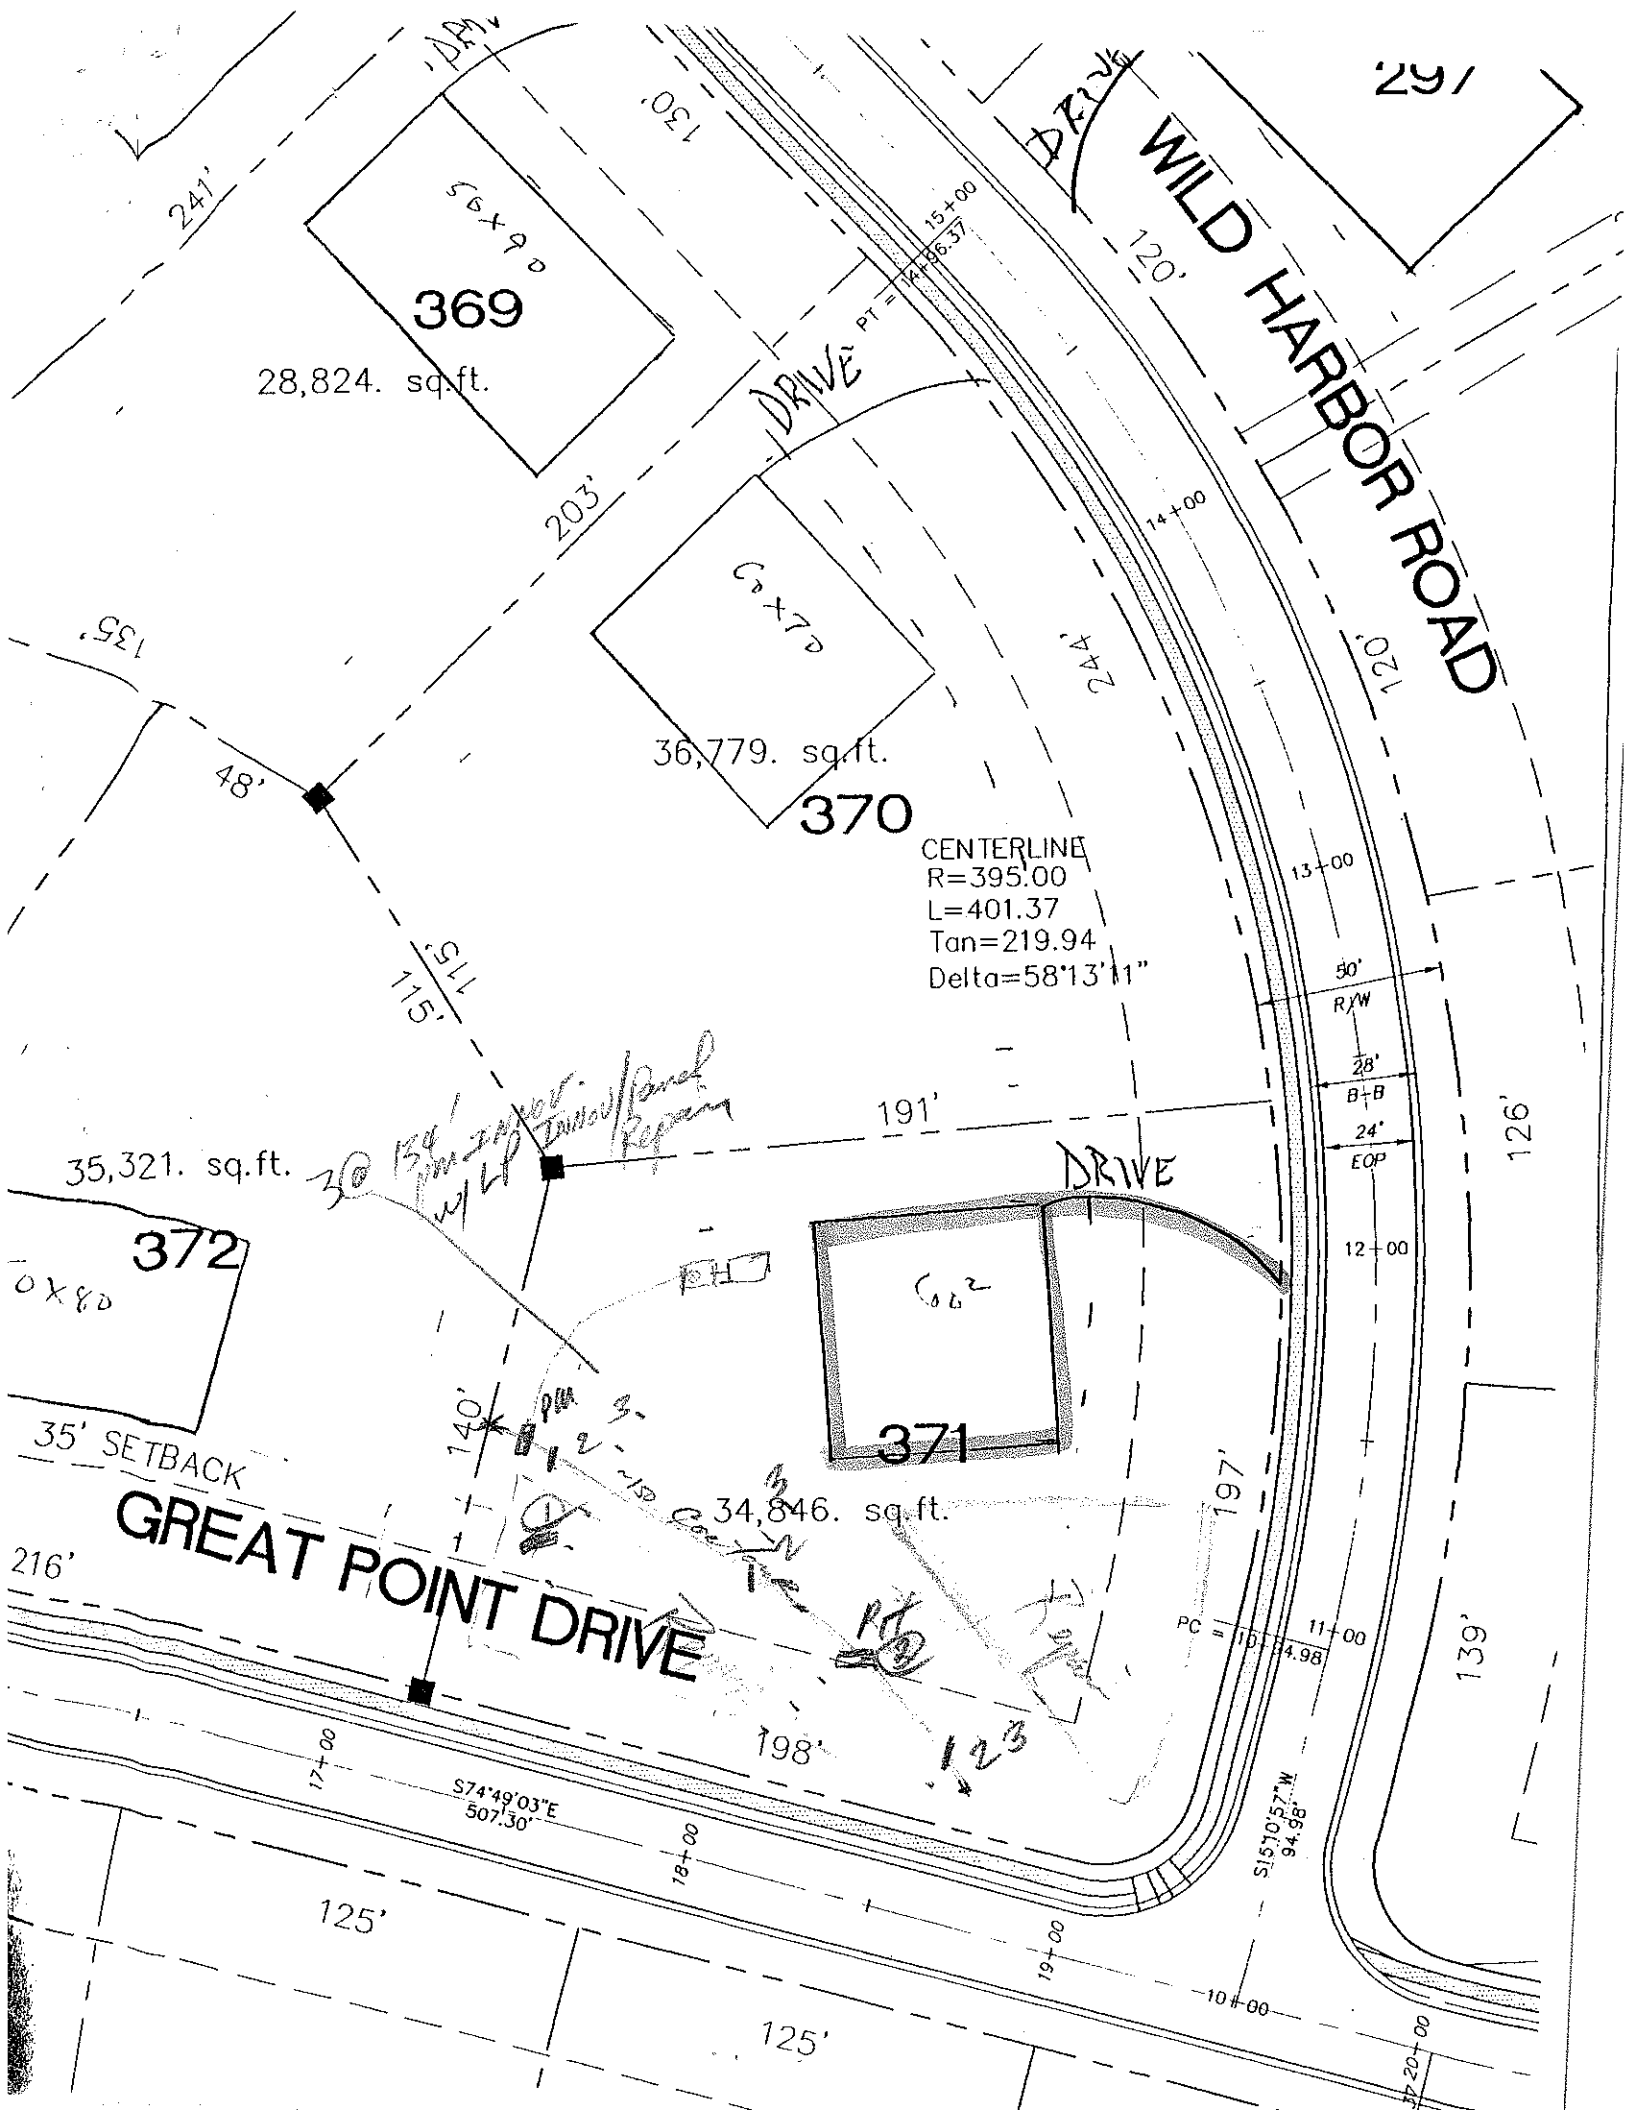
SOIL/SITE EVALUATION
for ON-SITE WASTEWATER SYSTEM

OWNER: CRT APPLICANT: _____
ADDRESS: _____ APPLICATION DATE: _____ DATE EVALUATED: 3-17-99
PROPOSED FACILITY: _____ PROPOSED DESIGN FLOW (.1949): _____ PROPERTY SIZE: _____
LOCATION OF SITE: Lot 371 phase II The Pt PROPERTY RECORDED: _____
WATER SUPPLY: ☐ Private ☐ Public ☐ Well ☐ Spring ☐ Other _____
EVALUATION METHOD: ☐ Auger Boring ☐ Pit ☐ Cut
TYPE OF WASTEWATER: ☐ Sewage ☐ Industrial Process ☐ Mixed

PROFILE #	.1940 LANDSCAPE POSITION/ SLOPE %	HORIZON DEPTH (IN.)	SOIL MORPHOLOGY (.1941) .1941 STRUCTURE/ TEXTURE	.1941 CONSISTENCE/ MINERALOGY	OTHER PROFILE FACTORS .1942 SOIL WETNESS/ COLOR	.1943 SOIL DEPTH	.1956 SAPRO CLASS	.1944 RESTR HORIZ	PROFILE CLASS & LTAR
1		0-3	gr brwn fsl	fr sssp					PS -3
		3-30	SBK rd cl	fr sssp					
		30-60	wht/brn mott pale R	sl/smp fr sssp					
2		0-6	gr brn sl	fr sssp					PS -3
		6-19	SBK RC	fr sp					
		19-59	SBK YR/R	fr sssp					

DESCRIPTION	INITIAL SYSTEM	REPAIR SYSTEM
ailable Space (.1945)		
tem Type(s)		
LTAR		

OTHER FACTORS (.1946): _____
SITE CLASSIFICATION (.1948): _____
EVALUATED BY: _____
OTHER(S) PRESENT: _____


WILD HARBOR ROAD
GREAT POINT DRIVE
DRIVE
DRIVE
DRIVE
369
28,824. sq.ft.
370
36,779. sq.ft.
371
34,846. sq.ft.
372
35,321. sq.ft.
CENTERLINE
R=395.00
L=401.37
Tan=219.94
Delta=58°13'11"
241'
130'
203'
135'
48'
115'
115'
191'
197'
216'
198'
125'
125'
139'
126'
120'
120'
242'
50' R/W
28' B-B
24' EOP
35' SETBACK
140'
S74°49'03"E
507.30'
S15°10'57"W
94.98'
PT = 15+96.37
PC = 10+94.98
10+00
11+00
12+00
13+00
14+00
15+00
17+00
18+00
19+00
20+00