DIVISION OF ENVIRONMENTAL HEALTH
ON-SITE WASTEWATER SECTION

PROPERTY ID #: _____
COUNTY: _____

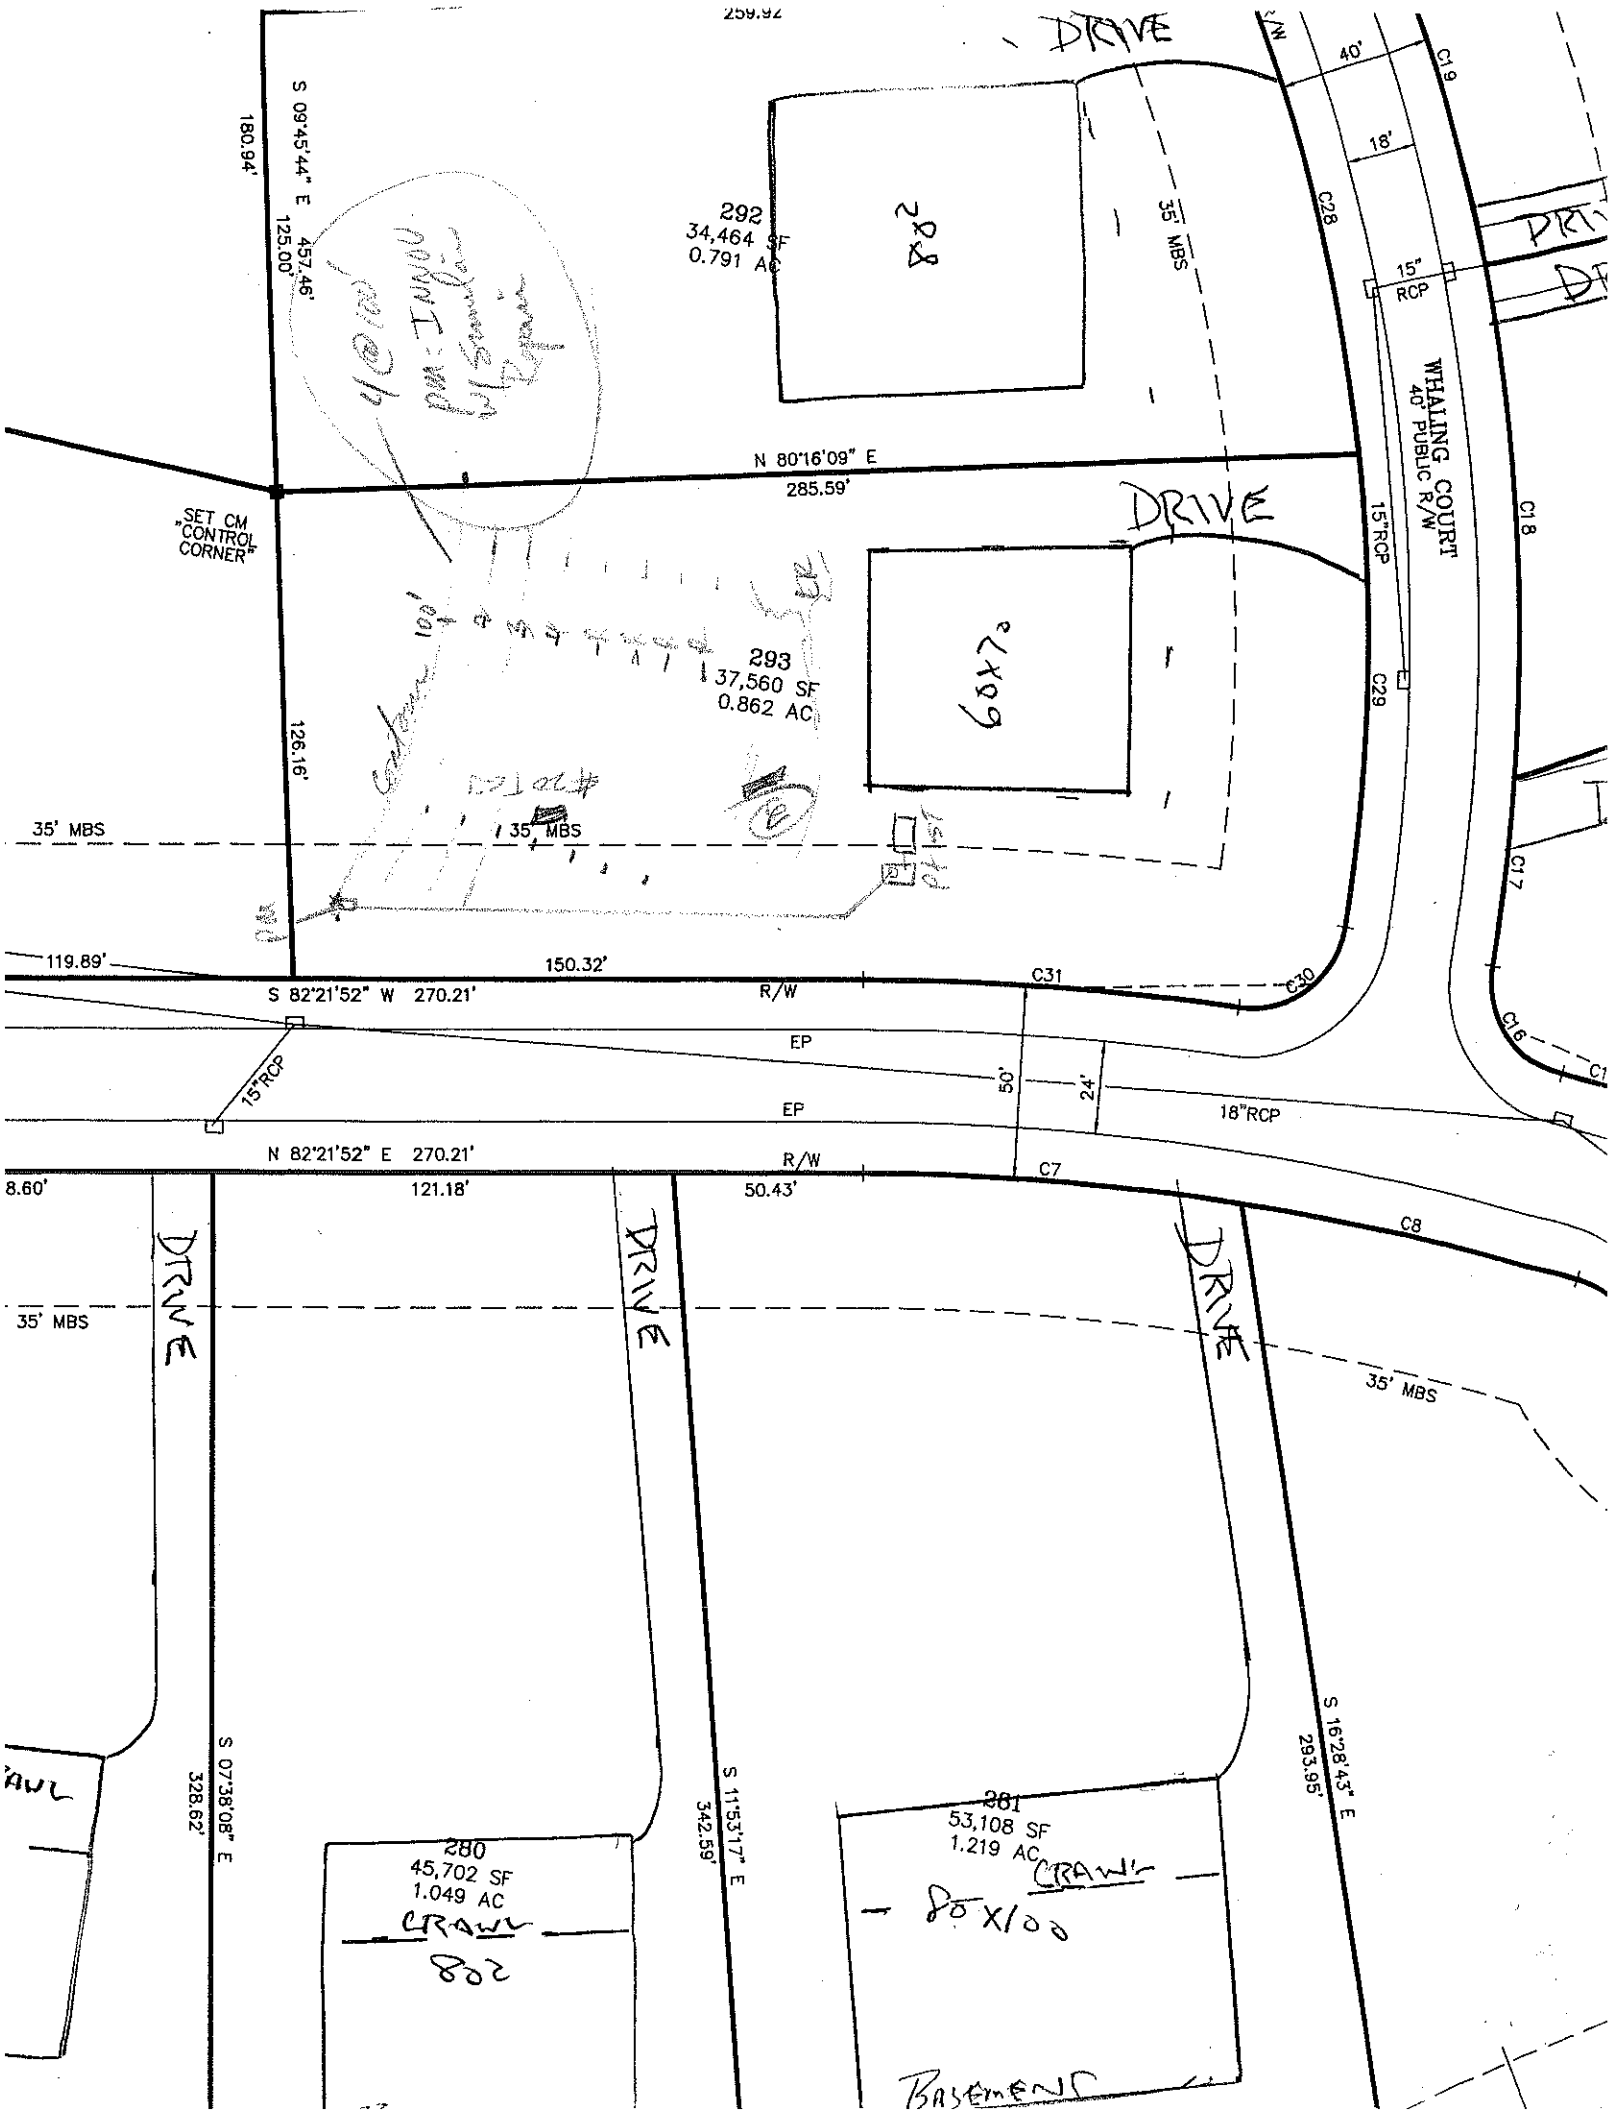
SOIL/SITE EVALUATION
for ON-SITE WASTEWATER SYSTEM

OWNER: ORT APPLICANT: _____
ADDRESS: _____ APPLICATION DATE: _____ DATE EVALUATED: 3-12-99
PROPOSED FACILITY: _____ PROPOSED DESIGN FLOW (.1949): _____ PROPERTY SIZE: _____
LOCATION OF SITE: lot 293 phase 3 Theft. PROPERTY RECORDED: _____
WATER SUPPLY: ☐ Private ☐ Public ☐ Well ☐ Spring ☐ Other _____
EVALUATION METHOD: ☐ Auger Boring ☐ Pit ☐ Cut
TYPE OF WASTEWATER: ☐ Sewage ☐ Industrial Process ☐ Mixed

PROFILE #	.1940 LANDSCAPE POSITION/ SLOPE %	HORIZON DEPTH (IN.)	SOIL MORPHOLOGY (.1941) .1941 STRUCTURE/ TEXTURE	.1941 CONSISTENCE/ MINERALOGY	OTHER PROFILE FACTORS .1942 SOIL WETNESS/ COLOR	.1943 SOIL DEPTH	.1956 SAPRO CLASS	.1944 RESTR HORIZ	PROFILE CLASS & LTAR
1	#20 TC3	0-9	gr hcnsL	fr					PS .3
		9-57	m-wksab R-clL	fr sp ssp					
2		0-6	gr-wksab hcnsCL	fr					PS .03
		6-26	SAB RC	fi SP					
		26-54	wksab RCL	fr ss sp					

DESCRIPTION	INITIAL SYSTEM	REPAIR SYSTEM
ailable Space (.1945)		
tem Type(s)		
e LTAR		

OTHER FACTORS (.1946): _____
SITE CLASSIFICATION (.1948): _____
EVALUATED BY: _____
OTHER(S) PRESENT: _____


259.92
DRIVE
S 09°45'44" E
180.94'
125.00'
457.46'
292
34,464 SF
0.791 AC
35' MBS
C28
40'
18'
15" RCP
C19
WHALING COURT
40' PUBLIC R/W
N 80°16'09" E
285.59'
SET CM
"CONTROL"
CORNER
DRIVE
293
37,560 SF
0.862 AC
126.16'
15"RCP
C29
C18
35' MBS
35' MBS
C17
119.89'
150.32'
S 82°21'52" W 270.21'
R/W
C31
C30
EP
15"RCP
50'
24'
18"RCP
EP
N 82°21'52" E 270.21'
R/W
C16
8.60'
121.18'
50.43'
C7
C8
DRIVE
DRIVE
DRIVE
35' MBS
35' MBS
S 07°38'08" E
328.62'
S 11°53'17" E
342.59'
S 16°28'43" E
293.95'
280
45,702 SF
1.049 AC
CRAWL
802
281
53,108 SF
1.219 AC
CRAWL
80 X 100
BASEMENTS