
IREDELL COUNTY HEALTH DEPARTMENT
ENVIRONMENTAL HEALTH DIVISION
Application For Improvement Permit
Site Plan Form

INSTRUCTIONS TO APPLICANT: (Items in Parentheses are to be performed by DEVELOPERS ONLY)


All property corners must be staked and flagged with dimensions matching those shown on an approved final (preliminary) plat (**and** proposed house dimensions must be staked and flagged) before the Iredell County Health Department can begin review work on this proposed site. An application for an Improvement Permit is considered complete **only** when this site plan form is completed, signed, and attached to the application form.

As Close To Scale As Is Possible: 1. Draw in the proposed lot showing **all** proposed lot dimensions and orientation to proposed streets or roads. 2. Draw in the proposed structure showing dimensions and distances to property lines (include decks, walkways, etc.). E. Draw in the proposed driveway location. 4. Draw in all wells, both existing and proposed, including those on adjacent property (if known). 5. Draw in any other structure ie. sheds, outbuildings, pools, etc. which will occupy space on the proposed lot.

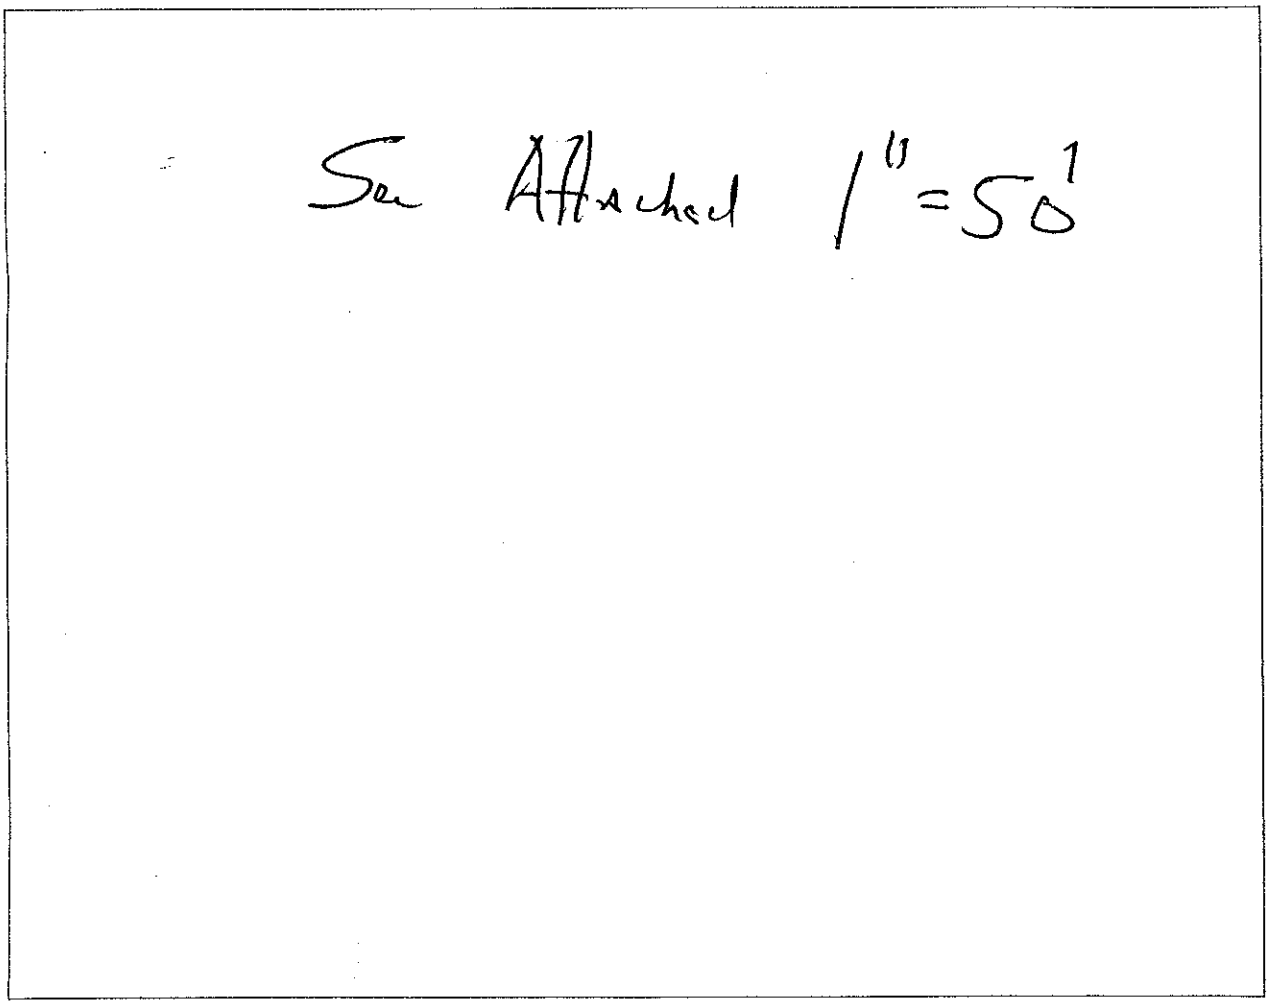

I hereby convenant that the above representation is correct to the best of my knowledge and ability.

1-18-99 Date _____ SIGNATURE OF OWNER/AUTHORIZED AGENT

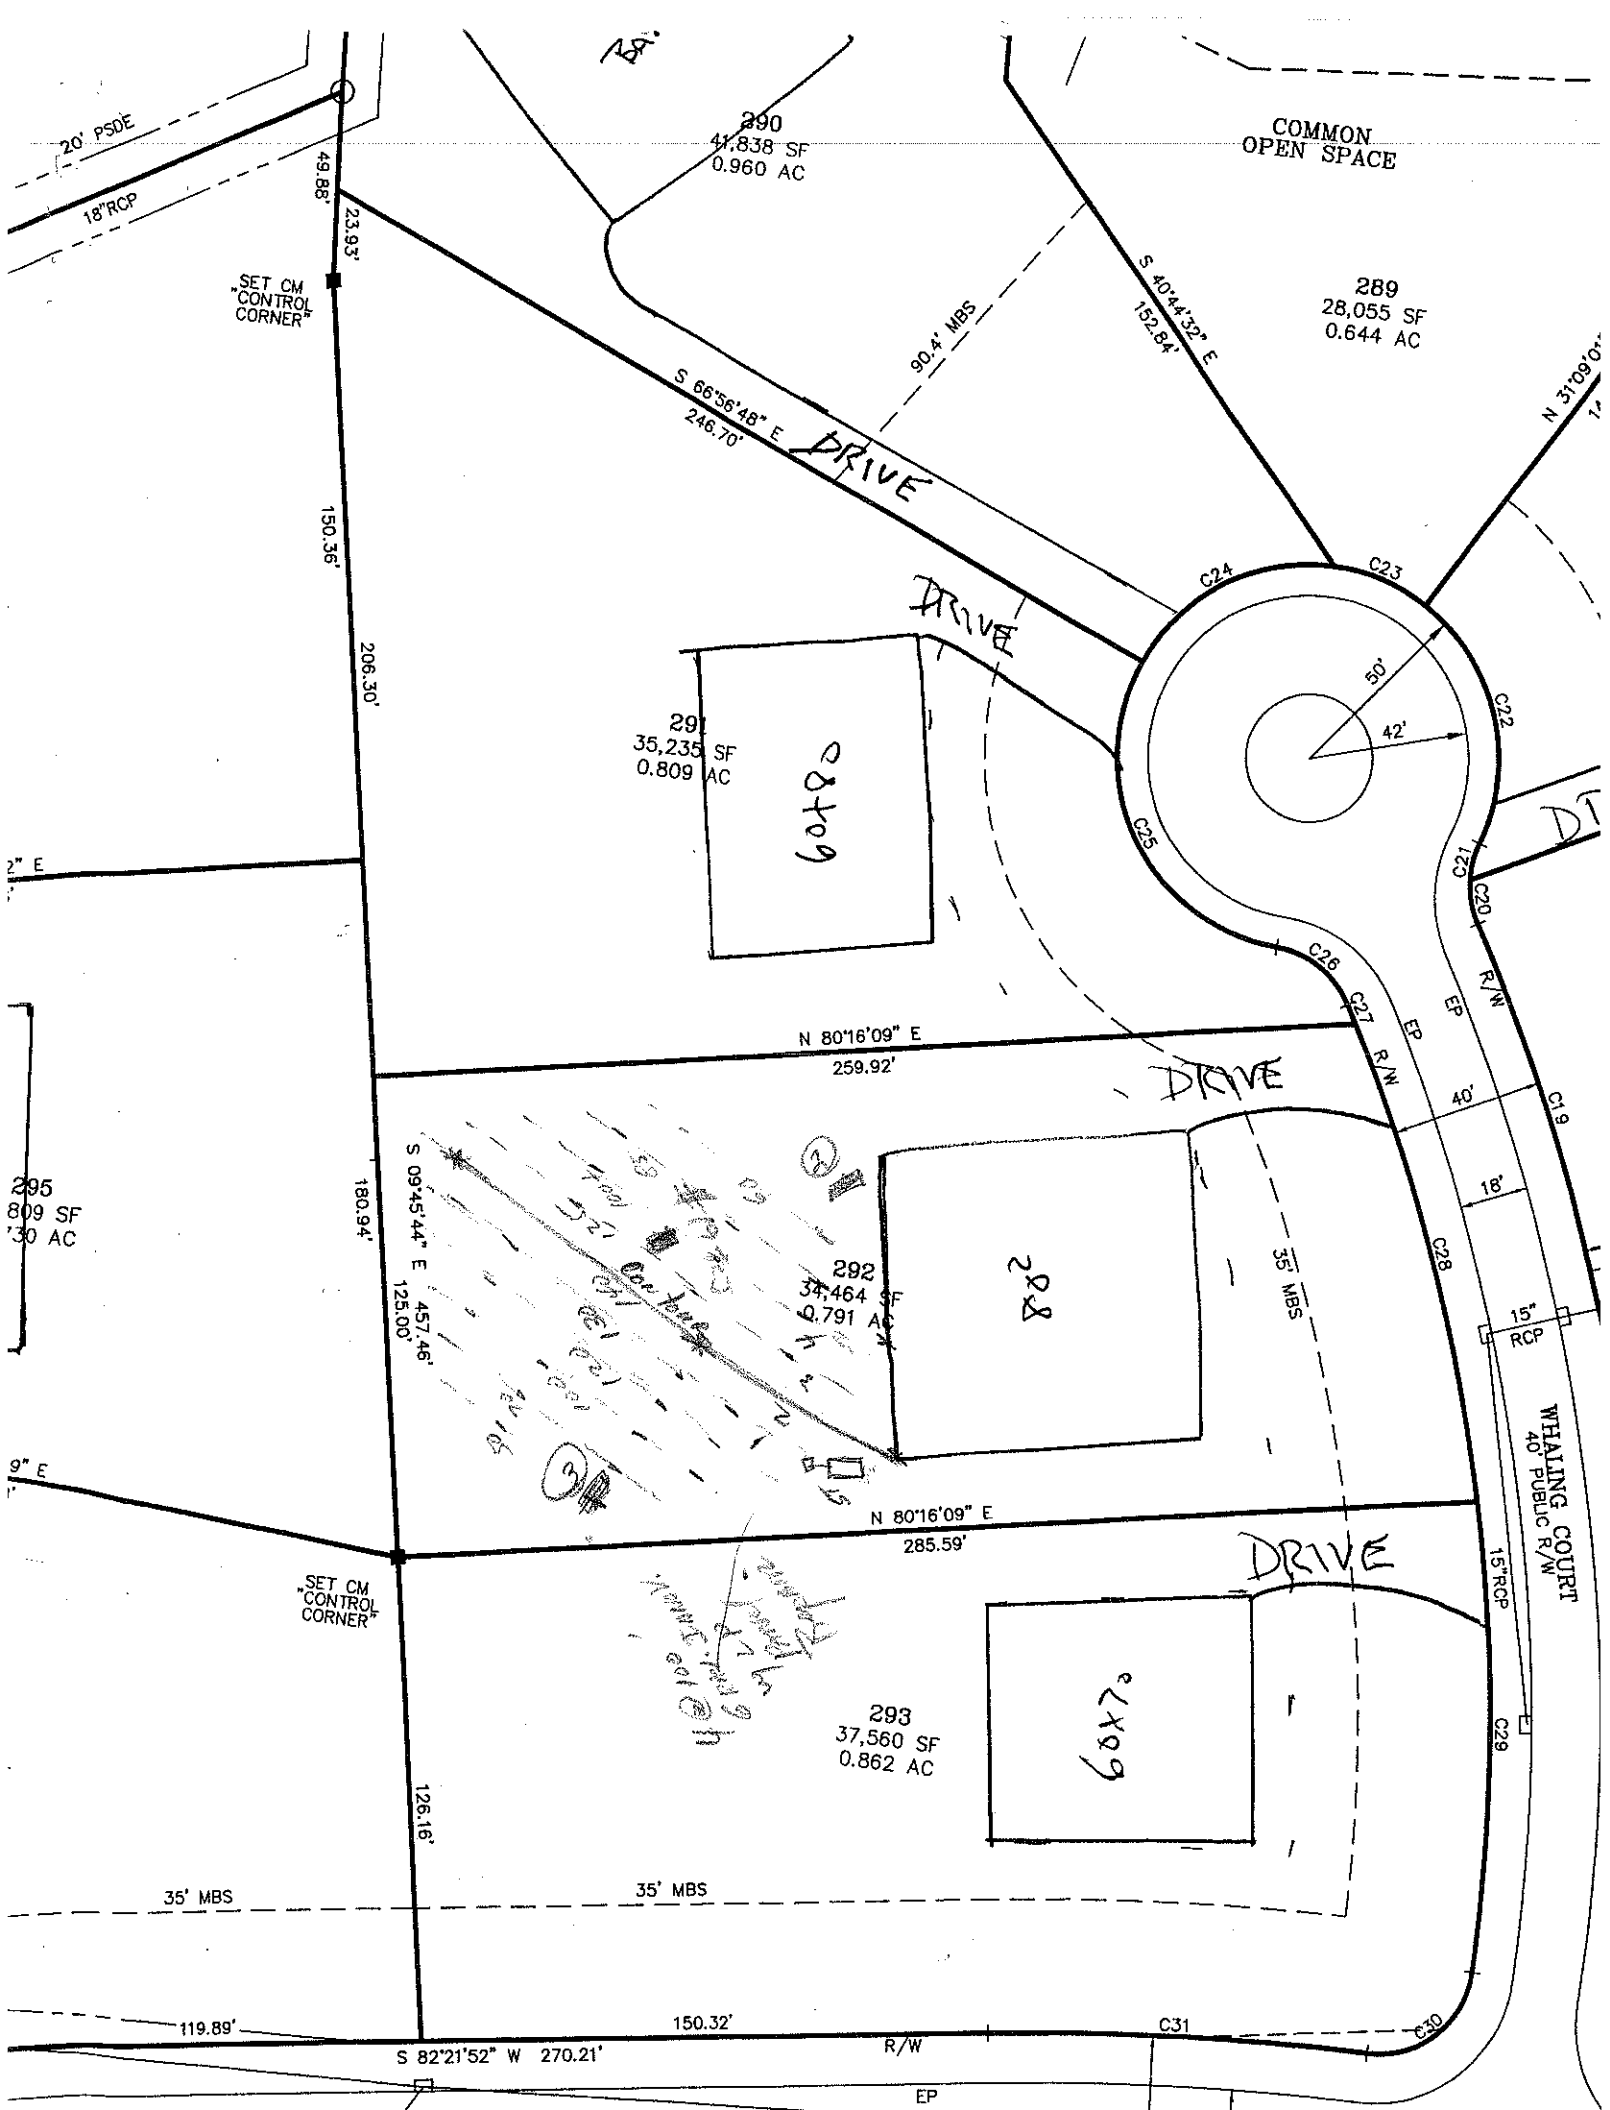
290
41,838 SF
0.960 AC
COMMON
OPEN SPACE
289
28,055 SF
0.644 AC
20' PSDE
18"RCP
49.88'
23.93'
SET CM
"CONTROL
CORNER"
S 66°56'48" E
246.70'
DRIVE
90.4' MBS
S 40°44'32" E
152.84'
N 31°09'0
150.36'
206.30'
291
35,235 SF
0.809 AC
C24
C23
C22
C21
C20
C25
C26
C27
C28
50'
42'
R/W
EP
40'
18'
15"
RCP
C19
N 80°16'09" E
259.92'
295
809 SF
.30 AC
180.94'
S 09°45'44" E
125.00'
457.46'
292
34,464 SF
0.791 AC
35' MBS
WHALING COURT
40' PUBLIC R/W
15"RCP
C29
N 80°16'09" E
285.59'
SET CM
"CONTROL
CORNER"
293
37,560 SF
0.862 AC
126.16'
35' MBS
35' MBS
119.89'
150.32'
C31
C30
S 82°21'52" W 270.21'
R/W
EP