DIVISION OF ENVIRONMENTAL HEALTH
ON-SITE WASTEWATER SECTION

PROPERTY ID #: _____
COUNTY: _____

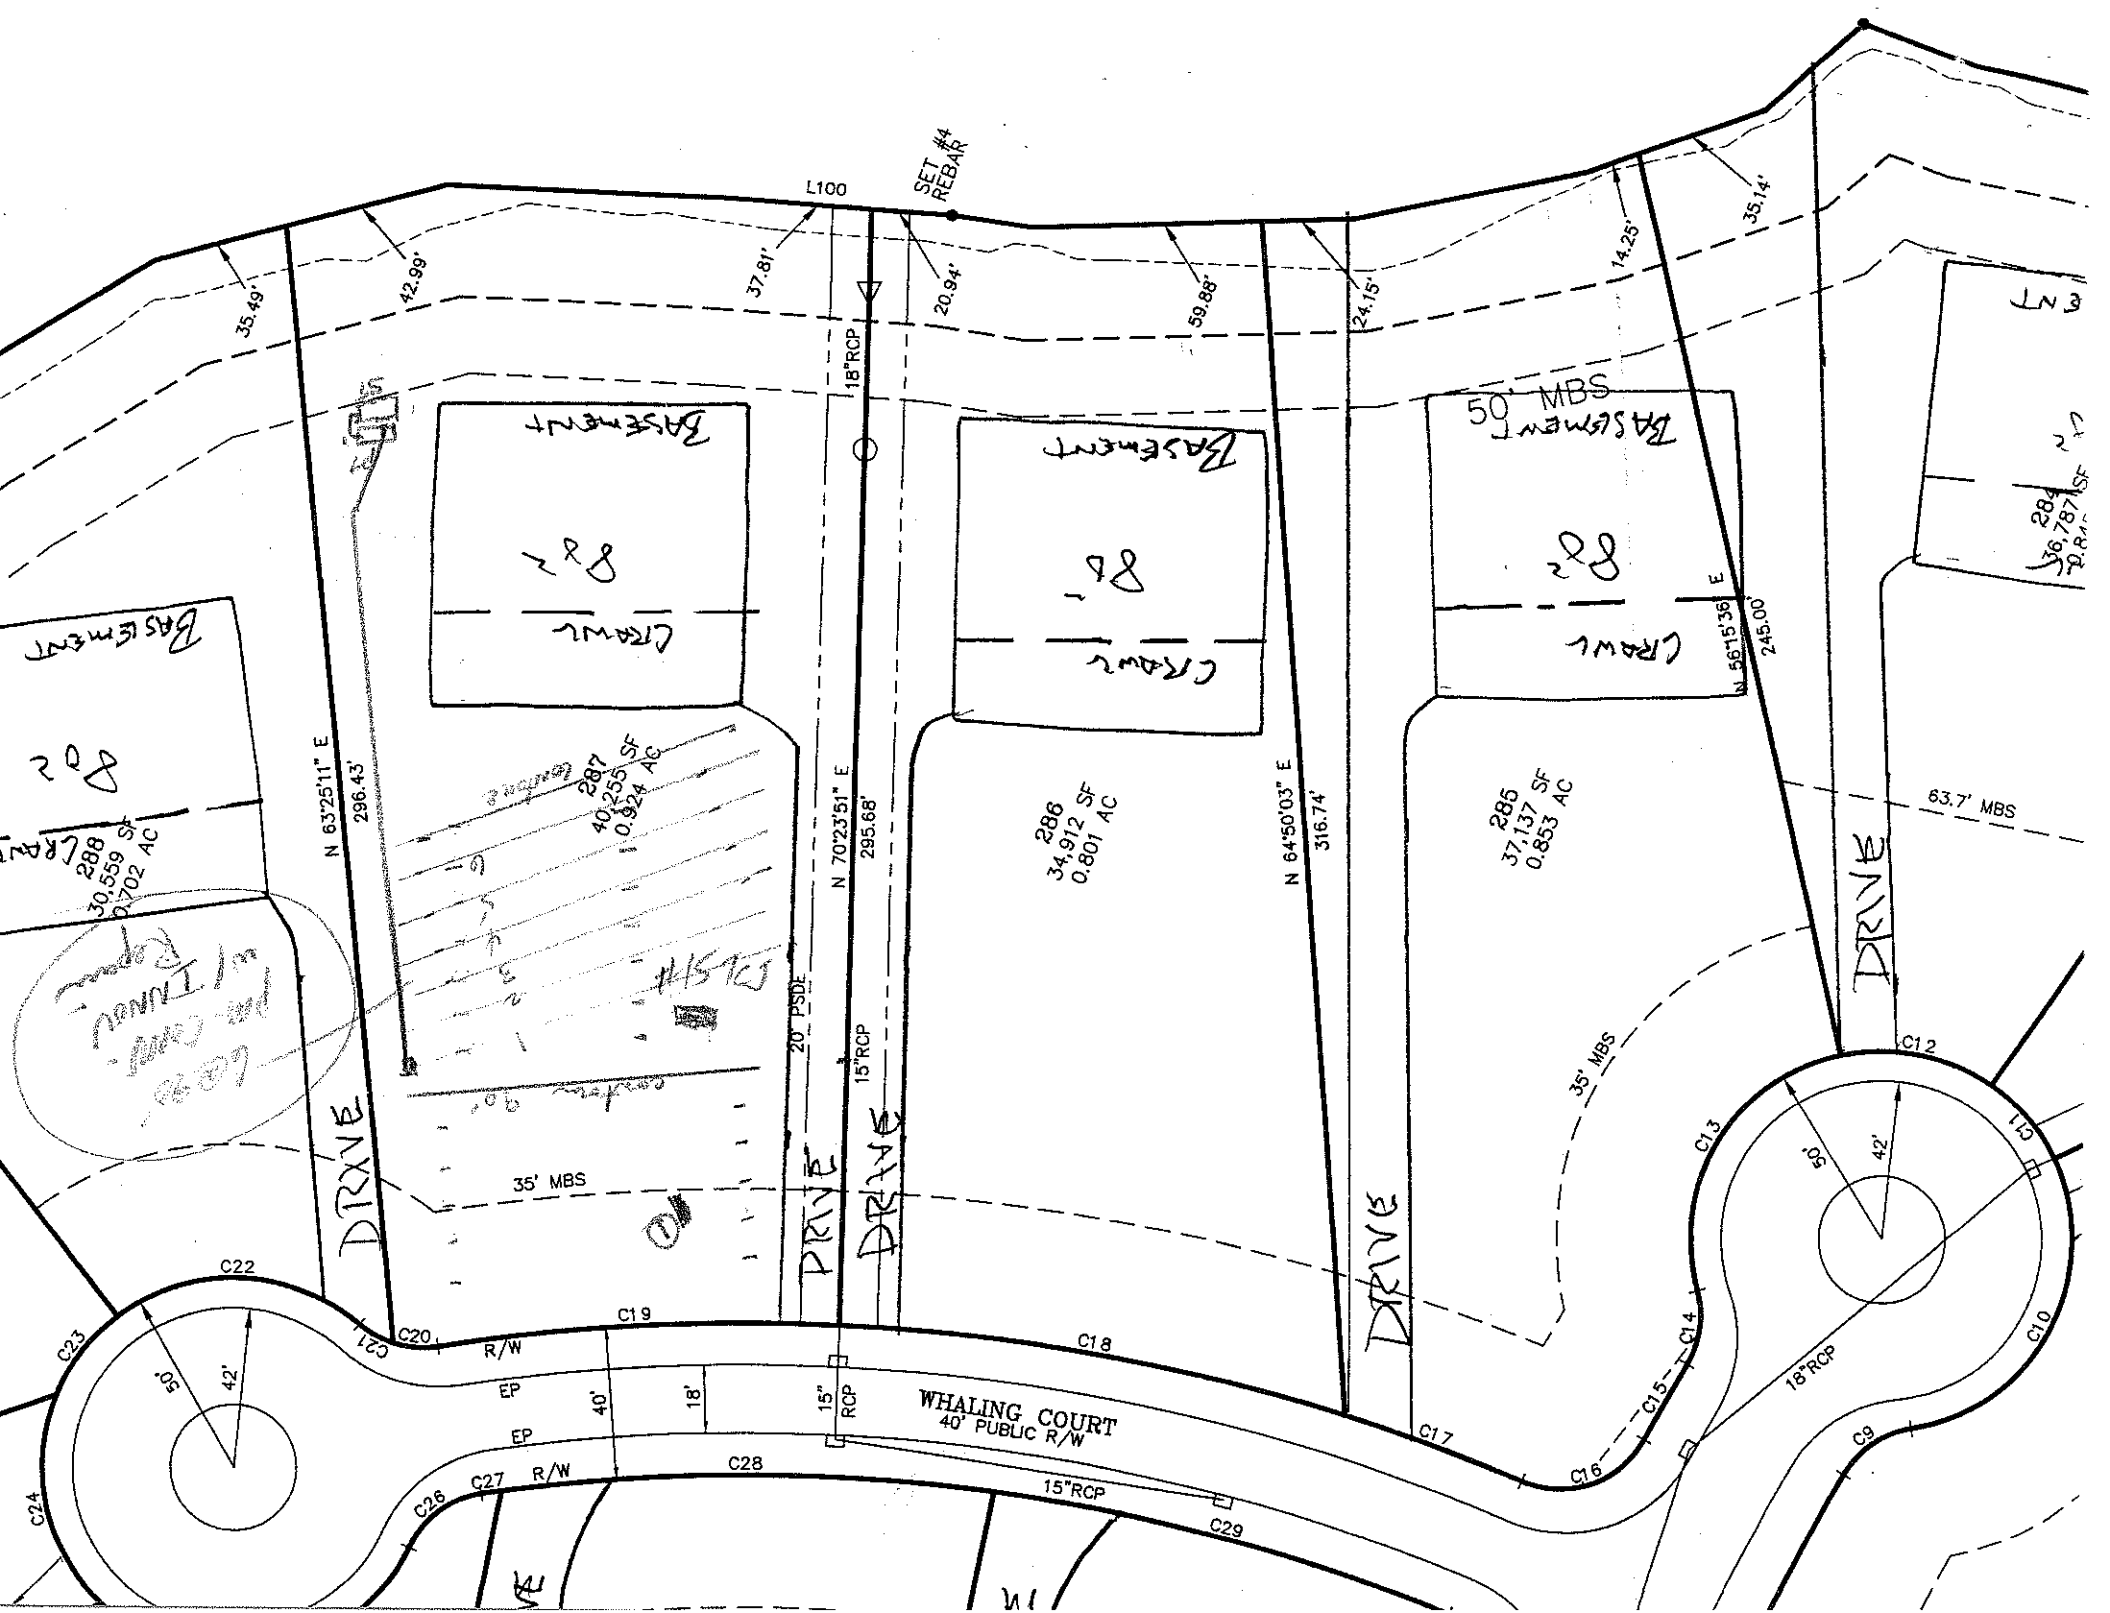
SOIL/SITE EVALUATION
for ON-SITE WASTEWATER SYSTEM

OWNER: ORT
APPLICANT: _____
ADDRESS: _____
APPLICATION DATE: _____
DATE EVALUATED: 3-12-99
PROPOSED FACILITY: _____
PROPOSED DESIGN FLOW (.1949): _____
PROPERTY SIZE: _____
LOCATION OF SITE: Lot 287 phase 3 Thrift.
PROPERTY RECORDED: _____
WATER SUPPLY: ☐ Private ☐ Public ☐ Well ☐ Spring ☐ Other _____
EVALUATION METHOD: ☐ Auger Boring ☐ Pit ☐ Cut
TYPE OF WASTEWATER: ☐ Sewage ☐ Industrial Process ☐ Mixed

PROFILE #	.1940 LANDSCAPE POSITION/ SLOPE %	HORIZON DEPTH (IN.)	SOIL MORPHOLOGY (.1941) .1941 STRUCTURE/ TEXTURE	.1941 CONSISTENCE/ MINERALOGY	OTHER PROFILE FACTORS .1942 SOIL WETNESS/ COLOR	.1943 SOIL DEPTH	.1956 SAPRO CLASS	.1944 RESTR HORIZ	PROFILE CLASS & LTAR
1		0-6	gr wksbk loam sl/scl						PS .3
		6-28	sbk RC	friable					
		28-50	wksbk RCk	friable					
		50-60	(Re)						
2	HHS TCS	0-2	loam sl						PS .3
		2-32	mod sbk cl/scl	friable					
		32-44	(Re)						
		44-52	mottled						

DESCRIPTION	INITIAL SYSTEM	REPAIR SYSTEM
ailable Space (.1945)		
stem Type(s)		
: LTAR		

OTHER FACTORS (.1946): _____
SITE CLASSIFICATION (.1948): _____
EVALUATED BY: _____
OTHER(S) PRESENT: _____


L100
SET #4 REBAR
35.49'
42.99'
37.81'
20.94'
59.88'
24.15'
14.25'
35.14'
18"RCP
50' MBS
Basement
Crawl
B2
B1
B3
N 63°25'11" E
296.43'
N 70°23'51" E
295.68'
N 64°50'03" E
316.74'
N 56°15'36" E
245.00'
287
40,255 SF
0.924 AC
286
34,912 SF
0.801 AC
285
37,137 SF
0.853 AC
288
30,559 SF
0.702 AC
284
36,787 SF
0.844 AC
20' PSDE
15"RCP
35' MBS
63.7' MBS
DRIVE
C12
C13
C14
C15
C16
C17
C18
C19
C20
C21
C22
C23
C24
C26
C27
C28
C29
C10
C9
50'
42'
R/W
EP
40'
18'
15" RCP
WHALING COURT
40' PUBLIC R/W
15"RCP
18"RCP