DIVISION OF ENVIRONMENTAL HEALTH
ON-SITE WASTEWATER SECTION

PROPERTY ID #: _____
COUNTY: _____

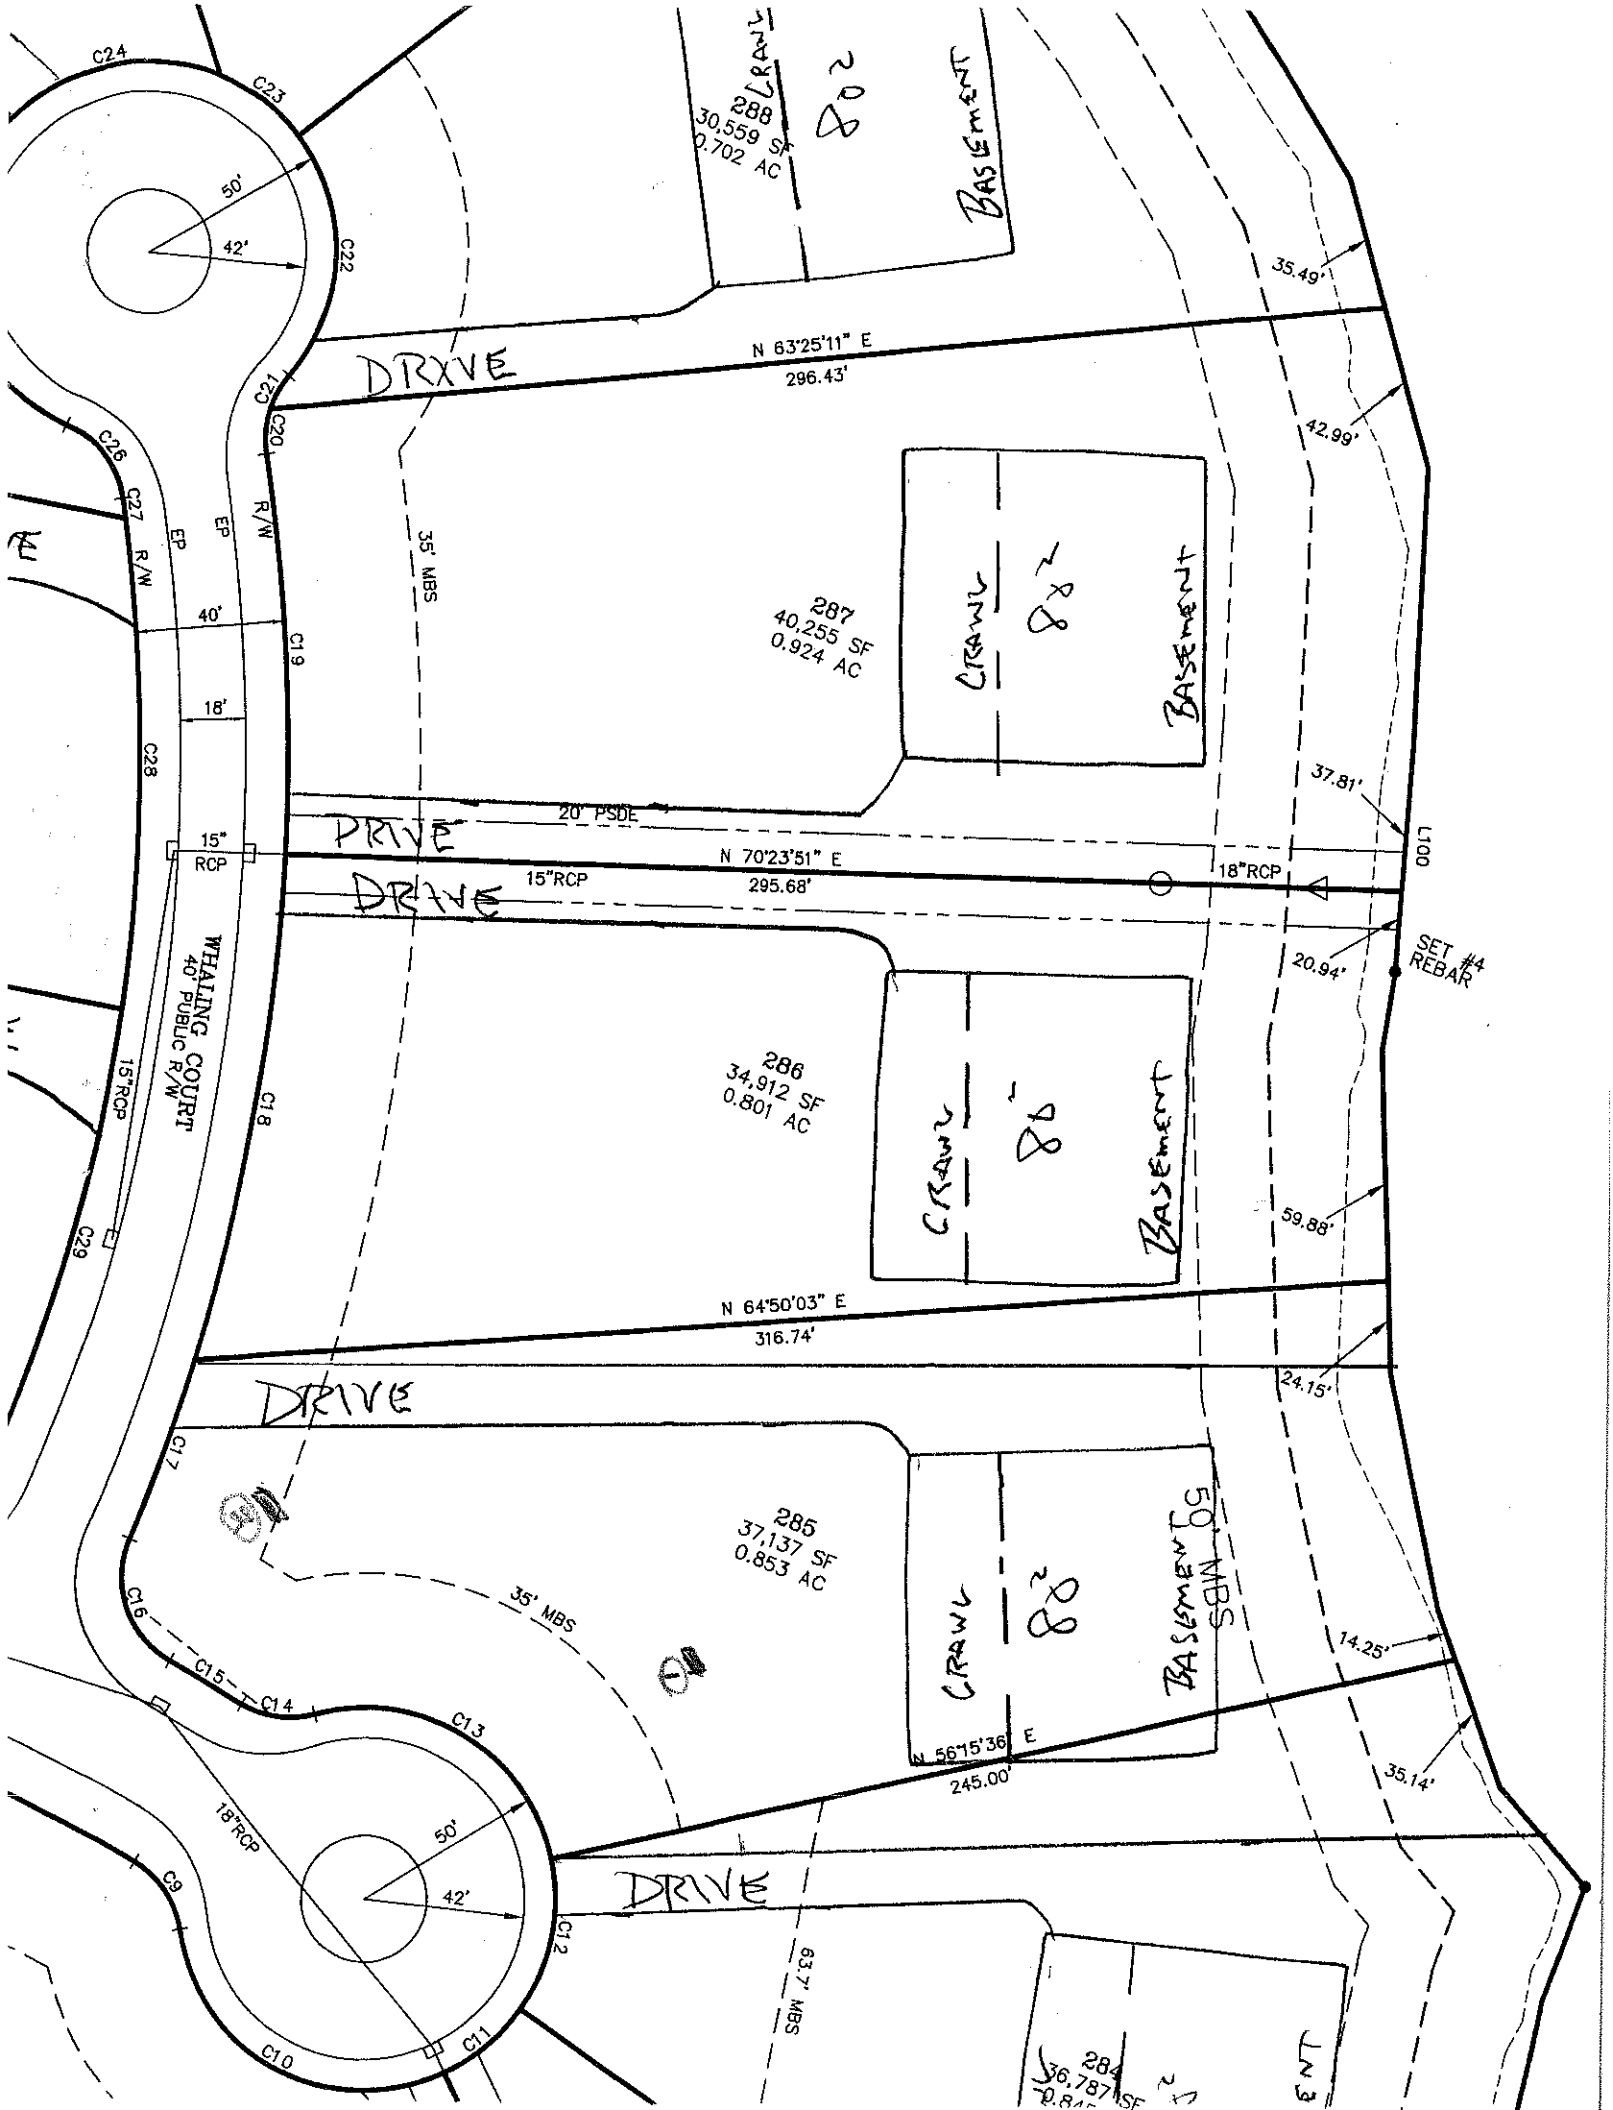
SOIL/SITE EVALUATION
for ON-SITE WASTEWATER SYSTEM

OWNER: CRI APPLICANT: _____
ADDRESS: _____ APPLICATION DATE: _____ DATE EVALUATED: 3-12-79
PROPOSED FACILITY: _____ PROPOSED DESIGN FLOW (.1949): _____ PROPERTY SIZE: _____
LOCATION OF SITE: Lot 285 phase 3 Thrift. PROPERTY RECORDED: _____
WATER SUPPLY: ☐ Private ☐ Public ☐ Well ☐ Spring ☐ Other _____
EVALUATION METHOD: ☐ Auger Boring ☐ Pit ☐ Cut
TYPE OF WASTEWATER: ☐ Sewage ☐ Industrial Process ☐ Mixed

PROFILE #	.1940 LANDSCAPE POSITION/ SLOPE %	HORIZON DEPTH (IN.)	SOIL MORPHOLOGY (.1941) .1941 STRUCTURE/ TEXTURE	SOIL MORPHOLOGY (.1941) .1941 CONSISTENCE/ MINERALOGY	OTHER PROFILE FACTORS .1942 SOIL WETNESS/ COLOR	OTHER PROFILE FACTORS .1943 SOIL DEPTH	OTHER PROFILE FACTORS .1956 SAPRO CLASS	OTHER PROFILE FACTORS .1944 RESTR HORIZ	PROFILE CLASS & LTAR
1		0-5	SL						PS .3
		5-44	mfsl	e-s/el	fi sssp				
2		0-9	G horiz SL		fsa				PS .3
		9-43	[illegible]		[illegible]				
		43-54	(BC) MBAB yel CL		fsssp common in sp				
3									
4									

DESCRIPTION	INITIAL SYSTEM	REPAIR SYSTEM
Available Space (.1945)		
System Type(s)		
Site LTAR		

OTHER FACTORS (.1946): _____
SITE CLASSIFICATION (.1948): _____
EVALUATED BY: _____
OTHER(S) PRESENT: _____


C24
C23
50'
42'
C22
288
30,559 SF
0.702 AC
CRAWL
8'±
BASEMENT
35.49'
DRIVE
N 63°25'11" E
296.43'
C21
C20
C26
C27
R/W
EP
EP
R/W
35' MBS
42.99'
287
40,255 SF
0.924 AC
CRAWL
8'±
BASEMENT
40'
C19
18'
C28
37.81'
20' PSDE
DRIVE
15"
RCP
N 70°23'51" E
295.68'
15"RCP
18"RCP
L100
DRIVE
SET #4
REBAR
20.94'
WHALING COURT
40' PUBLIC R/W
15"RCP
286
34,912 SF
0.801 AC
CRAWL
8'±
BASEMENT
C18
C29
59.88'
N 64°50'03" E
316.74'
DRIVE
24.15'
C17
285
37,137 SF
0.853 AC
CRAWL
8'±
BASEMENT
50' MBS
35' MBS
C16
C15
C14
C13
14.25'
S 56°15'36" E
245.00'
35.14'
18"RCP
50'
42'
C9
C12
DRIVE
63.7' MBS
C10
C11
284
36,787 SF
0.845 AC
LN3