IREDELL COUNTY HEATLH DEPARTMENT

PAGE 2: *SITE PLAN WORKSHEET*

SEE THE SAMPLE SITE PLAN BELOW. INCOMPLETE SITE PLANS WILL BE RETURNED TO YOU FOR COMPLETION AND MAY RESULT IN A DELAY IN THE ISSUANCE OF YOUR SEPTIC SYSTEM PERMIT!!!

Place an (X) beside each item as you complete the site plan:

____ Property Line measurements are clearly identified…
____ All proposed structures are indicated…
SHOW: proposed house or business footprint, wells, water lines, patios, pools and decks, and any other item that will occupy space on the site
____ Front and side setbacks from property line…
____ Preferred driveway location and configuration, preferred well location…
____ Area you prefer your septic system to be placed…
____ North arrow, or other sufficient indicator of direction…

Circle N/A on the following if appropriate:


____ Location of septic systems and wells within 100' of your property… N/A
____ Location of easements and rights of ways on your property… N/A
____ Location of any designated wetlands on the property… N/A


Signature: _____
Property owner or owner's legal representative signature (SIGNATURE REQUIRED)

6.9.2005
DATE

USE THIS SPACE TO DRAW YOUR SITE PLAN

see site plan

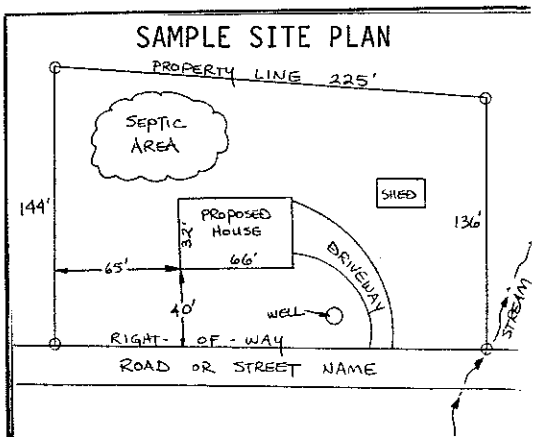

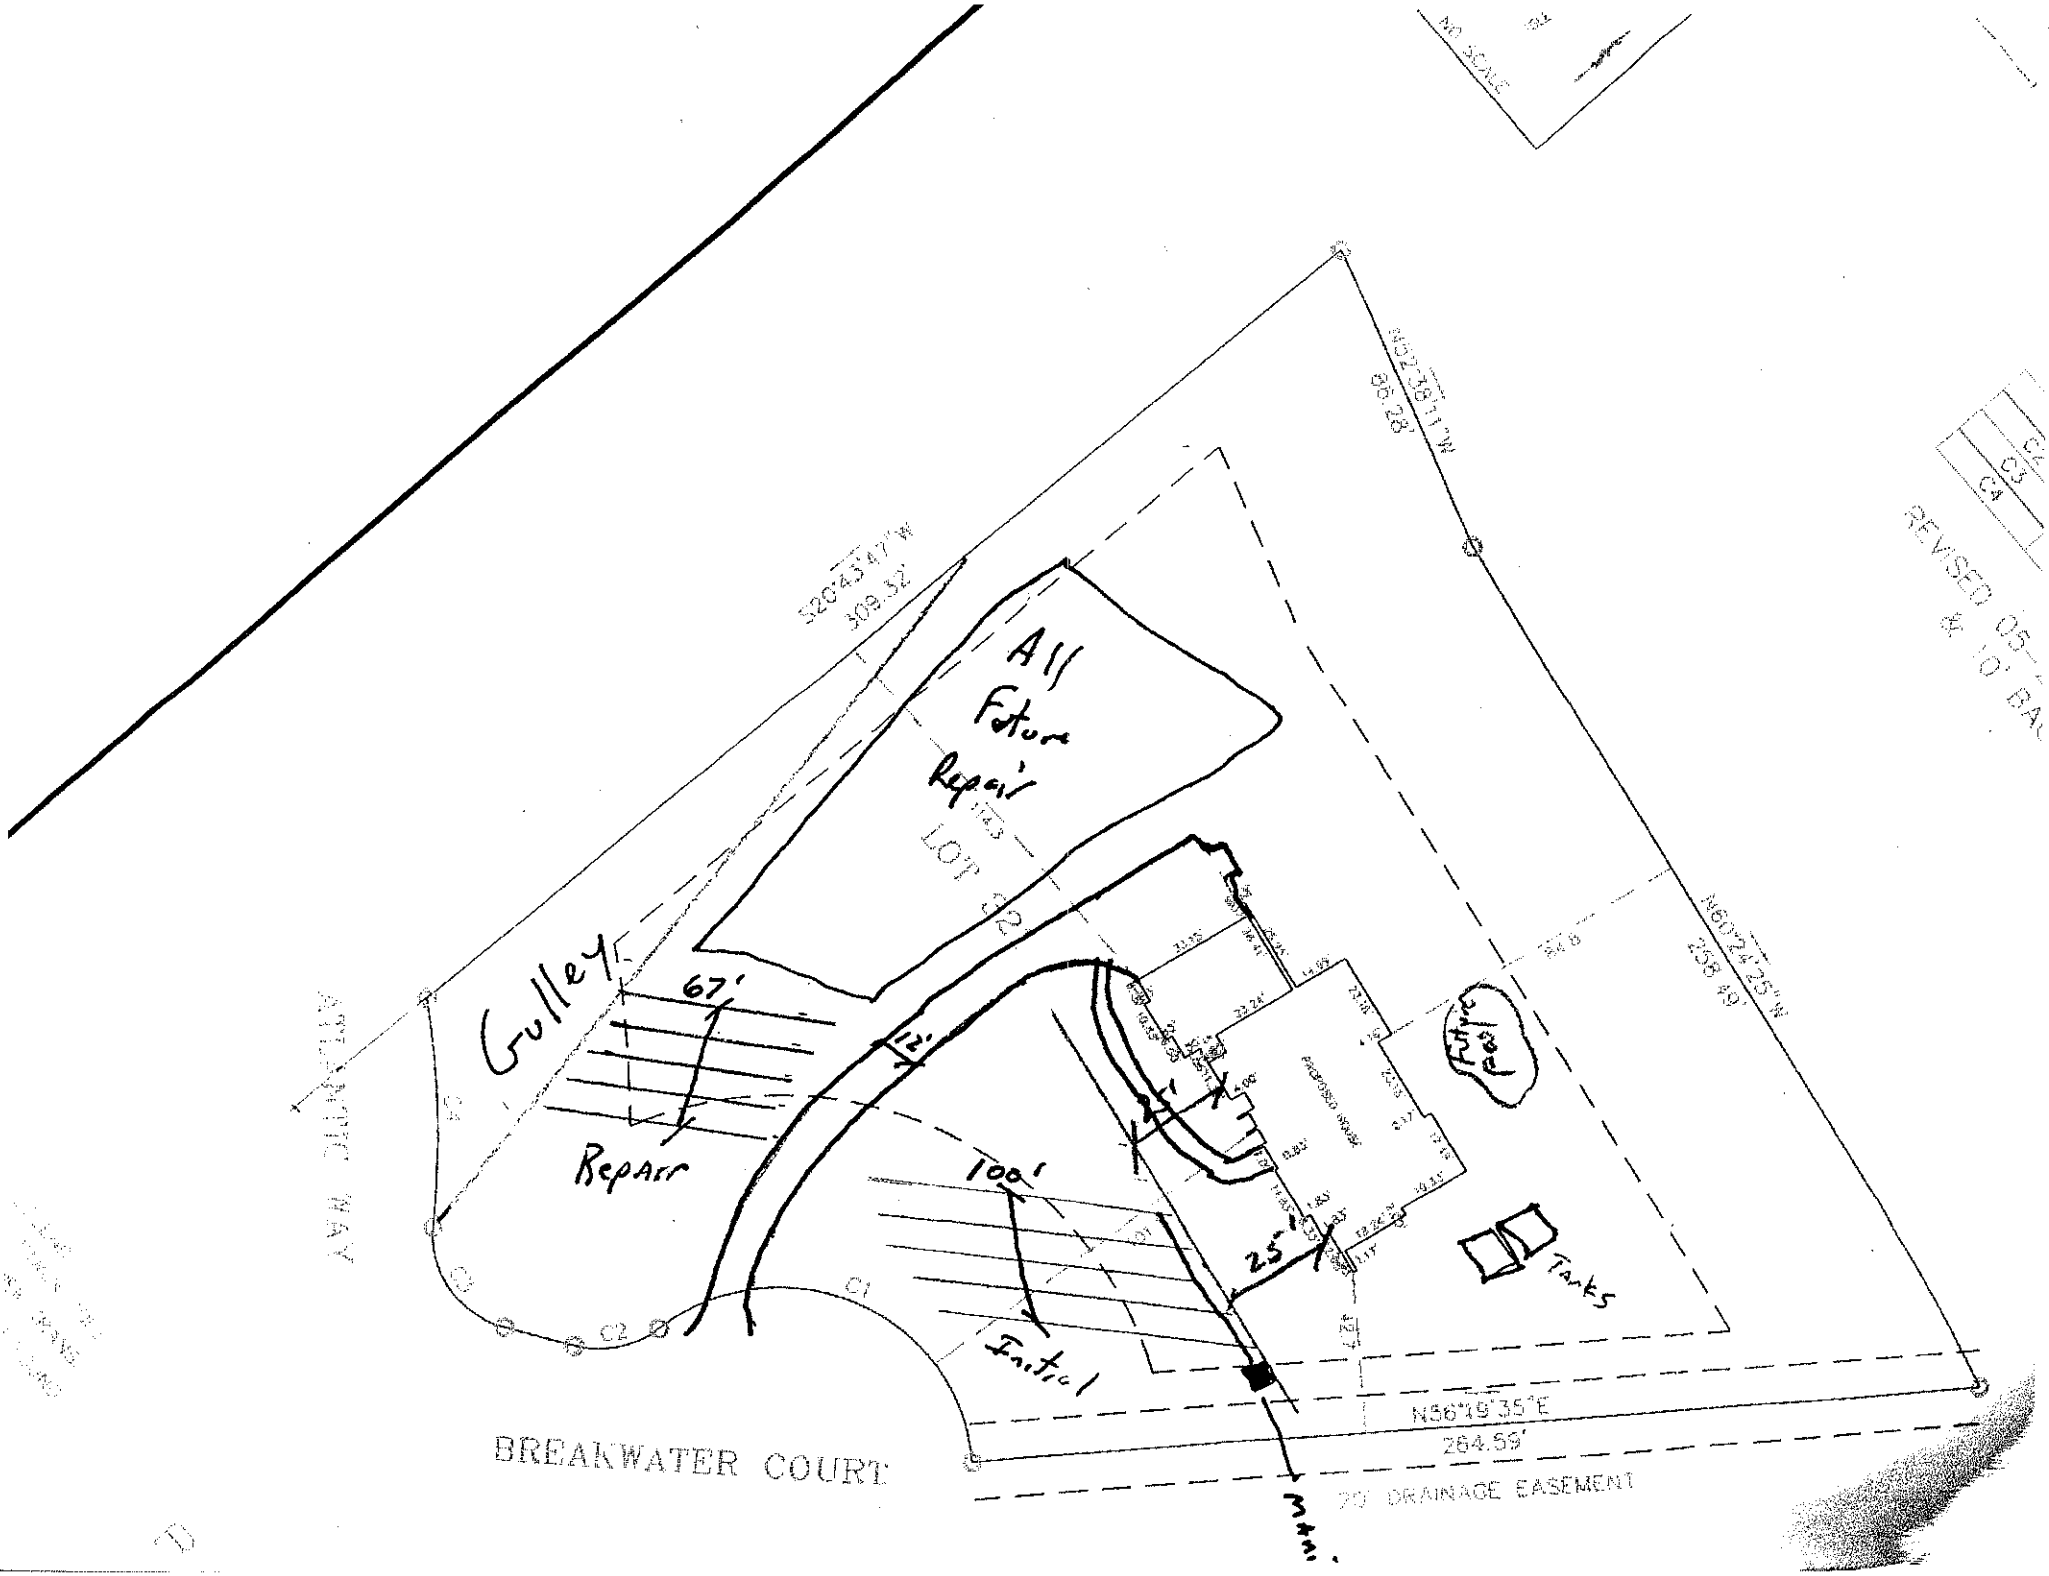
All Future Repair
LOT 12
Gulley
67'
Repair
12'
100'
25'
Tanks
Future Pool
Partial
S20°43'47"W
309.32'
N60°38'11"W
90.28'
N61°24'25"W
258.40'
N56°19'35"E
264.59'
20' DRAINAGE EASEMENT
BREAKWATER COURT
C1
C2
C3
C4
REVISED 05