VISION OF ENVIRONMENTAL HEALTH
N-SITE WASTEWATER SECTION

PROPERTY ID #: _____
COUNTY: _____

SOIL/SITE EVALUATION
for ON-SITE WASTEWATER SYSTEM

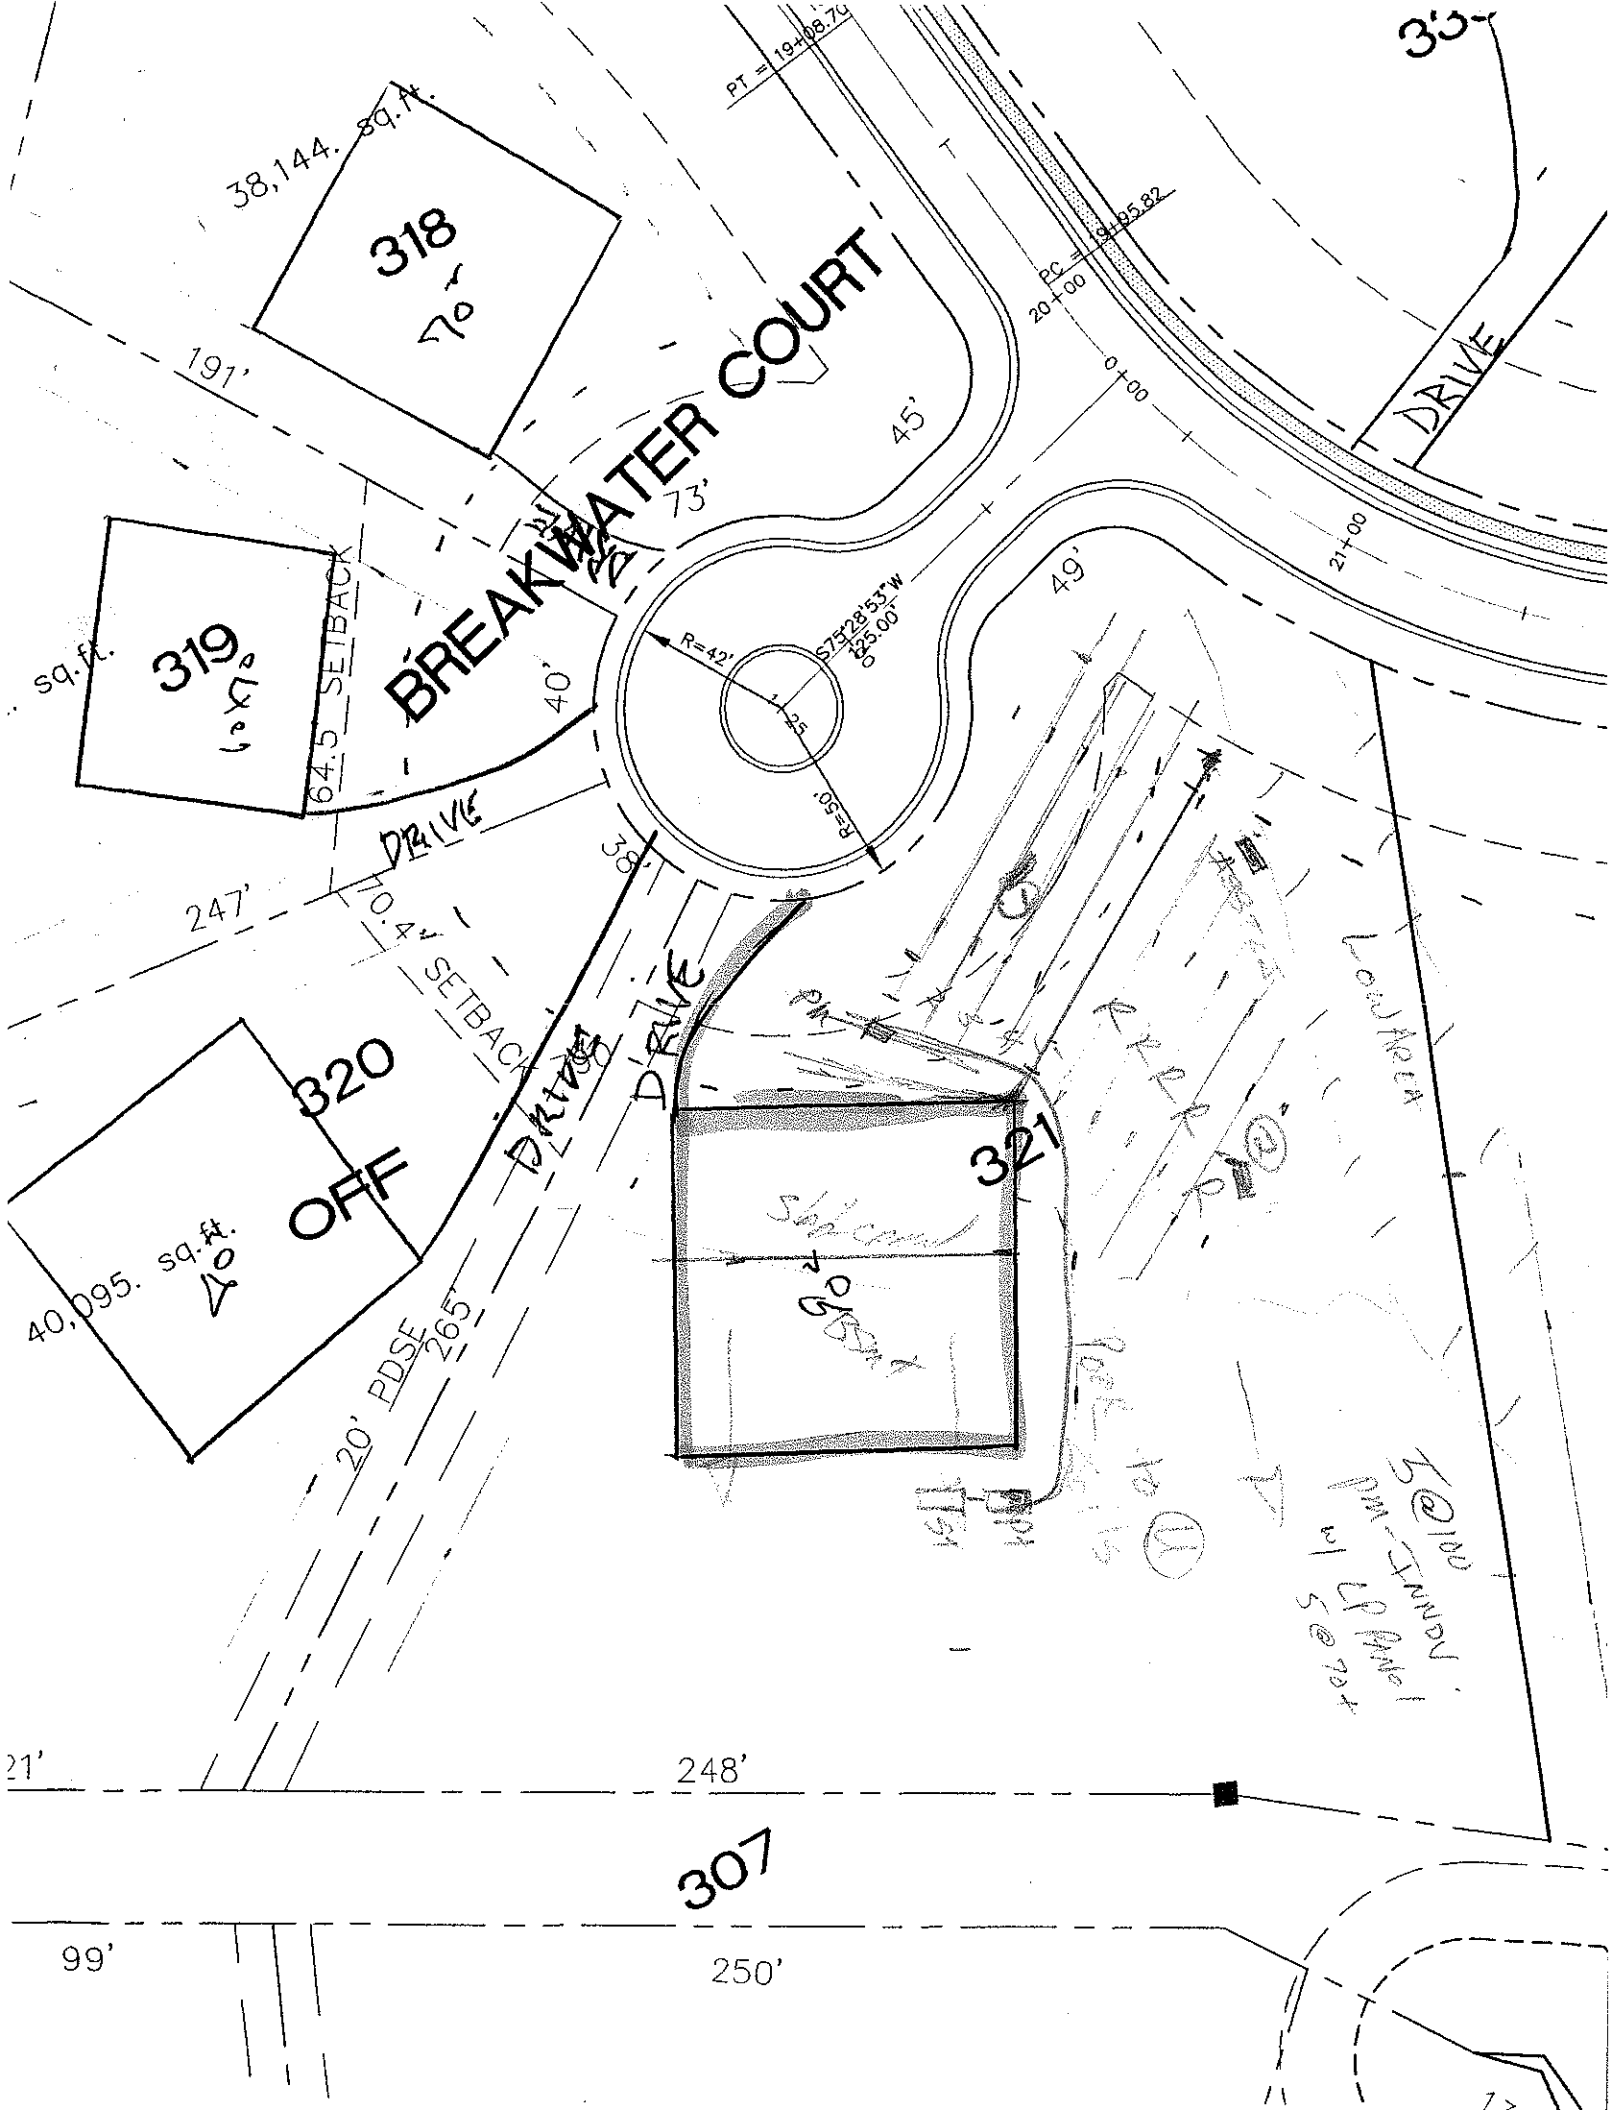
NER: UK APPLICANT: _____
DDRESS: _____ APPLICATION DATE: _____ DATE EVALUATED: 4-9-97
OPOSED FACILITY: _____ PROPOSED DESIGN FLOW (.1949): _____ PROPERTY SIZE: _____
CATION OF SITE: Lot 321 Town II Twp PROPERTY RECORDED: _____
ATER SUPPLY: ☐ Private ☐ Public ☐ Well ☐ Spring ☐ Other _____
ALUATION METHOD: ☐ Auger Boring ☐ Pit ☐ Cut
PE OF WASTEWATER: ☐ Sewage ☐ Industrial Process ☐ Mixed

.1940 LANDSCAPE POSITION/ SLOPE %	HORIZON DEPTH (IN.)	SOIL MORPHOLOGY (.1941) .1941 STRUCTURE/ TEXTURE	SOIL MORPHOLOGY (.1941) .1941 CONSISTENCE/ MINERALOGY	OTHER PROFILE FACTORS .1942 SOIL WETNESS/ COLOR	OTHER PROFILE FACTORS .1943 SOIL DEPTH	OTHER PROFILE FACTORS .1956 SAPRO CLASS	OTHER PROFILE FACTORS .1944 RESTR HORIZ	PROFILE CLASS & LTAR
	0-8	gr l sl						PS .25=3
	8-34	SBD rc	fr ssp					
	34-56	wk sbk rc R	fr w/common mi ssp/fr ssp					
	0-7	sl		few 39+ w/ gray mottles				PS .2-.25 @ 39+
	7-39	sbk rc	fr ssp					
	39-54	wk sbk rc	fr ssp					
		common gr bod, few ch & mottles						
Hydric TCS	0-12	brwd/sl						PS 3
	12-48	mas rc	fr ssp	common mi ssp	36+	moist		

DESCRIPTION	INITIAL SYSTEM	REPAIR SYSTEM
lable Space (.1945)		
m Type(s)		
TAR		

OTHER FACTORS (.1946): _____
SITE CLASSIFICATION (.1948): _____

EVALUATED BY: _____
OTHER(S) PRESENT: _____


38,144. sq.ft.
318
191'
BREAKWATER COURT
45'
73'
PT = 19+08.74
PC = 19+85.82
20+00
0+00
21+00
DRIVE
49'
R=42'
S75°28'53"W
125.00'
R=50'
319
sq.ft.
64.5' SETBACK
40'
DRIVE
247'
10.4'
SETBACK
320
OFF
40,095. sq.ft.
DRIVE
DRIVE
321
20' PDSE
265'
248'
307
99'
250'