VISION OF ENVIRONMENTAL HEALTH
-SITE WASTEWATER SECTION

PROPERTY ID #: _____
COUNTY: _____

SOIL/SITE EVALUATION
for ON-SITE WASTEWATER SYSTEM

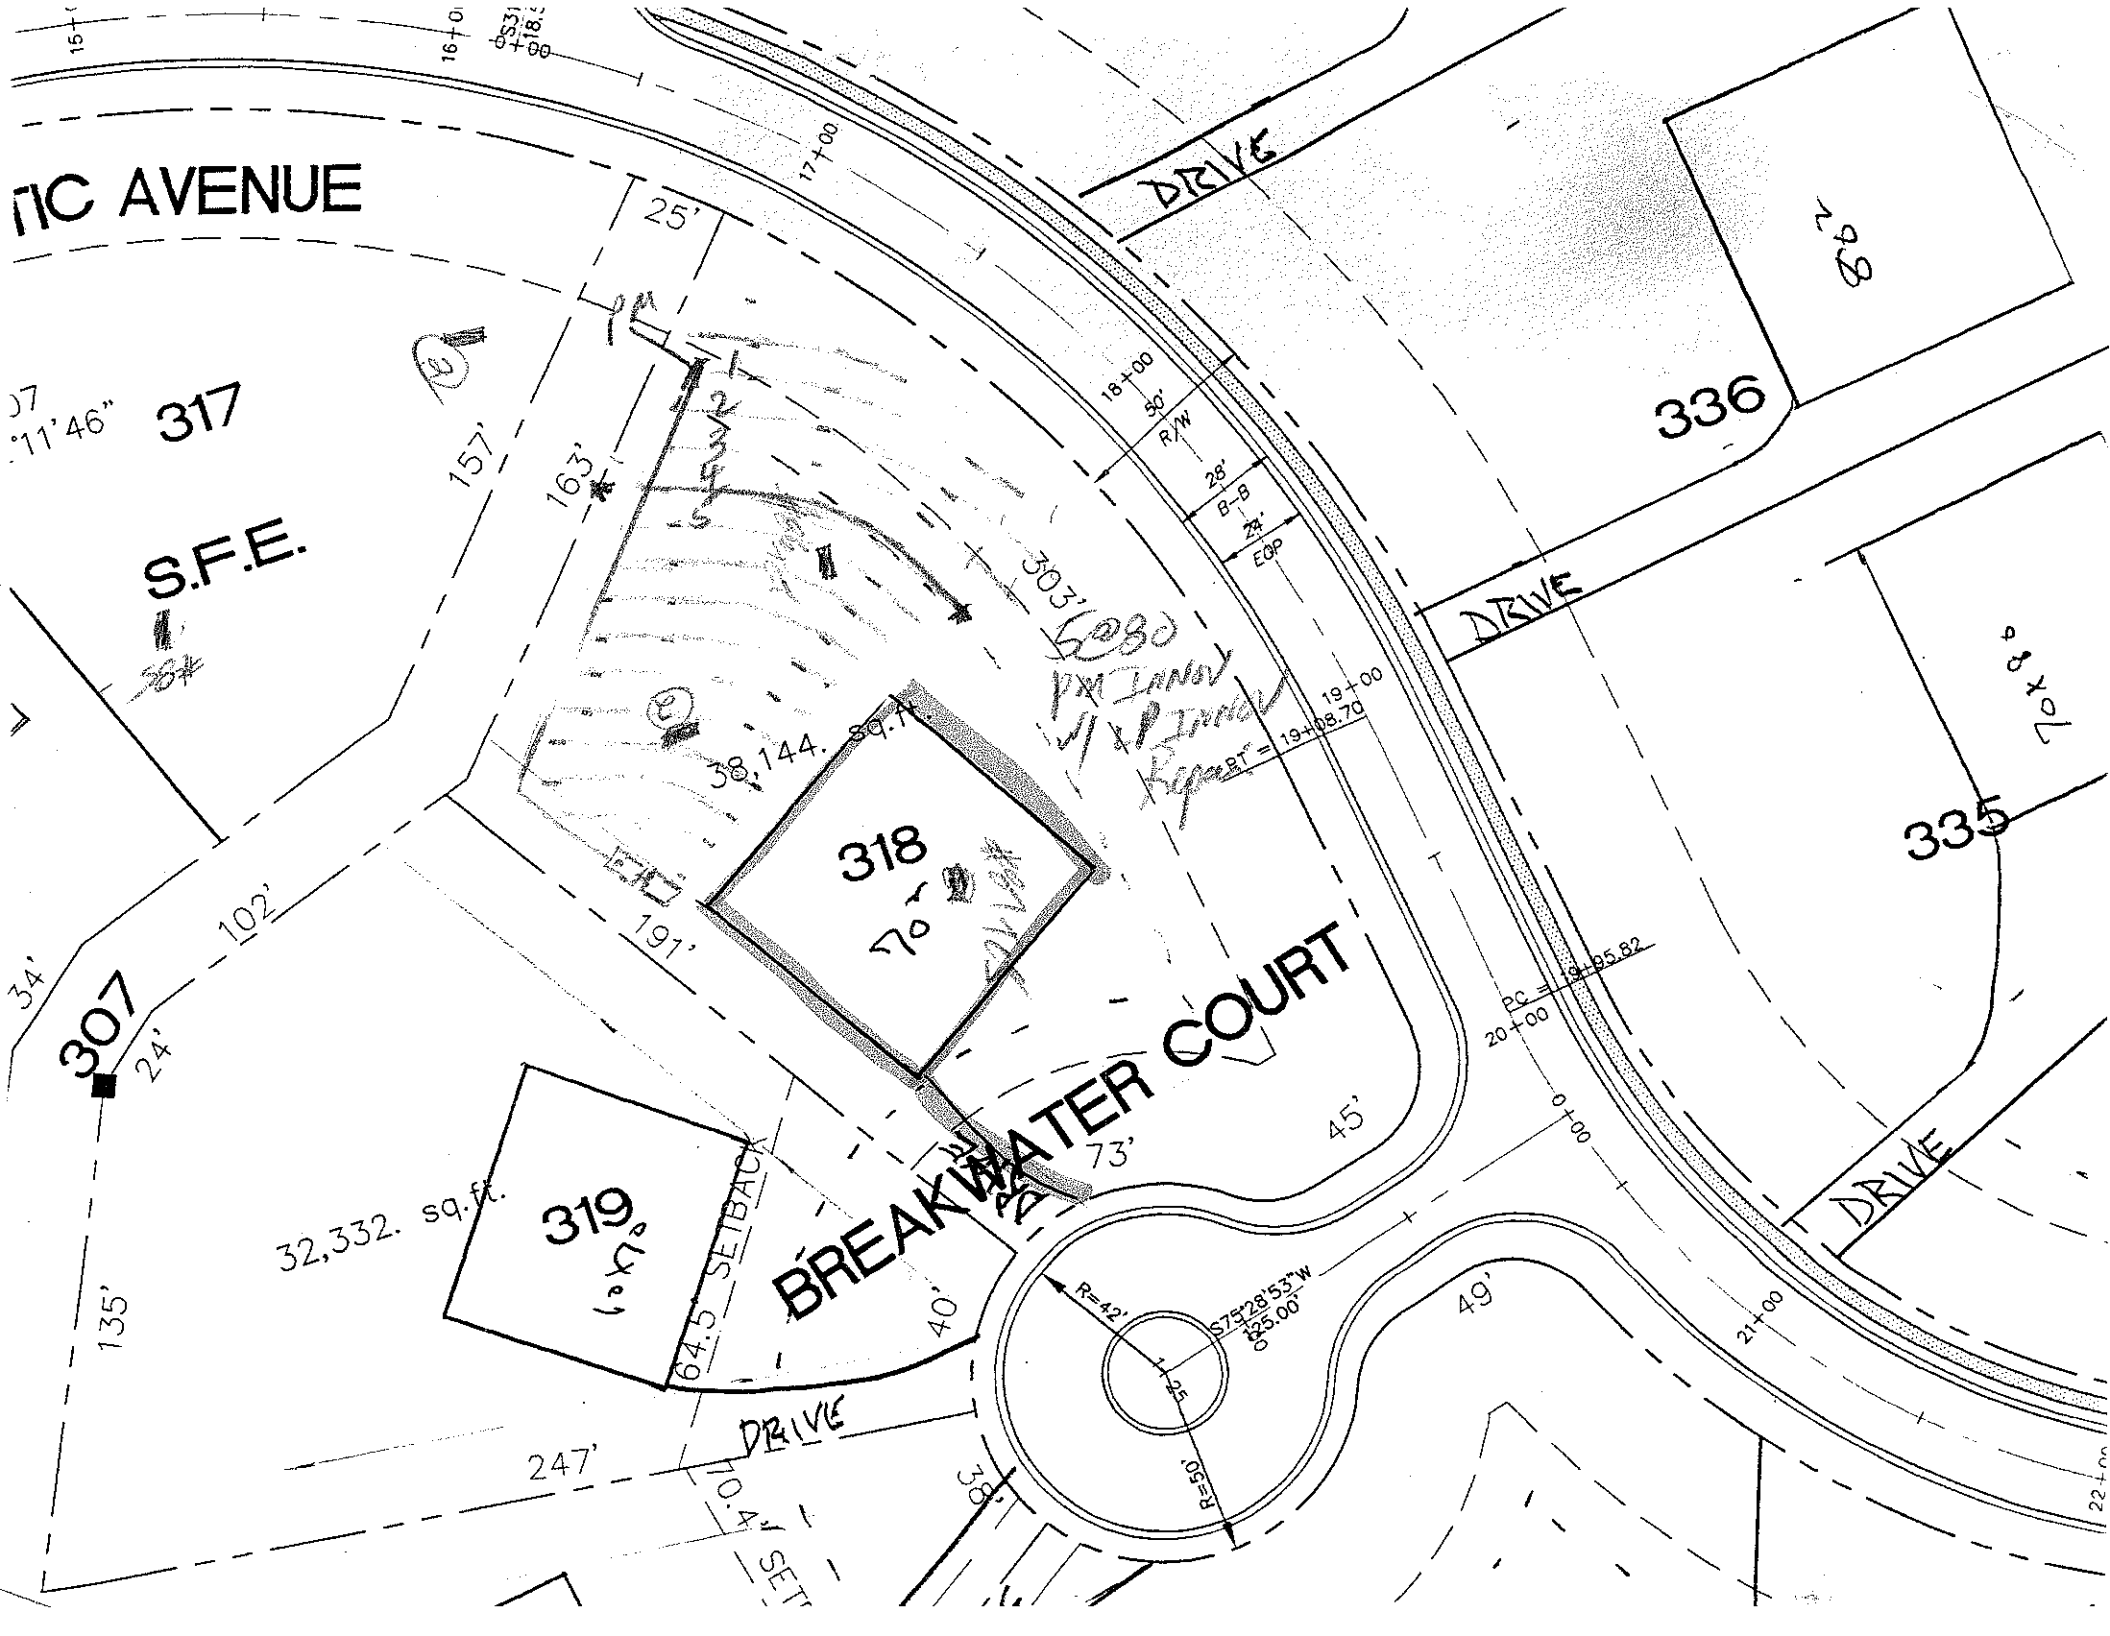
WNER: _____ APPLICANT: _____
DDRESS: _____ APPLICATION DATE: _____ DATE EVALUATED: _____
OPOSED FACILITY: _____ PROPOSED DESIGN FLOW (.1949): _____ PROPERTY SIZE: _____
CATION OF SITE: _____ PROPERTY RECORDED: _____
ATER SUPPLY: ☐ Private ☐ Public ☑ Well ☐ Spring ☐ Other _____
ALUATION METHOD: ☐ Auger Boring ☐ Pit ☐ Cut
PE OF WASTEWATER: ☐ Sewage ☐ Industrial Process ☐ Mixed

.1940 LANDSCAPE POSITION/ SLOPE %	HORIZON DEPTH (IN.)	SOIL MORPHOLOGY (.1941) .1941 STRUCTURE/ TEXTURE	SOIL MORPHOLOGY (.1941) .1941 CONSISTENCE/ MINERALOGY	OTHER PROFILE FACTORS .1942 SOIL WETNESS/ COLOR	OTHER PROFILE FACTORS .1943 SOIL DEPTH	OTHER PROFILE FACTORS .1956 SAPRO CLASS	OTHER PROFILE FACTORS .1944 RESTR HORIZ	PROFILE CLASS & LTAR
#86	0-8	brwsl						PS -3
	8-33	mfsbk RC	frsp					
	33-48	ygc	common mpp frsp	ssp	ssp			
	0-7	brwsl						PS -3
	7-29	mfsbk rc/gl	frsp	frm	ssp			
	29-52	mance gy L	mod ssp					
#87	0-31	mfsbk rc	frsp					PS -3
	31-48	rc mfsbk yc/gl	frsp	common	mpp	ssp		

DESCRIPTION	INITIAL SYSTEM	REPAIR SYSTEM
lable Space (.1945)		
m Type(s)		
LTAR		

OTHER FACTORS (.1946): _____
SITE CLASSIFICATION (.1948): _____

EVALUATED BY: _____
OTHER(S) PRESENT: _____


TIC AVENUE
317
S.F.E.
307
318
319
336
335
BREAKWATER COURT
DRIVE
DRIVE
DRIVE
DRIVE
38,144. sq.ft.
32,332. sq.ft.
64.5' SETBACK
157'
163'
303'
191'
102'
247'
135'
73'
45'
49'
40'
25'
24'
34'
R=42'
R=50'
S75°28'53"W
525.00'
PC = 19+95.82
18+00
19+00
20+00
21+00
0+00
17+00
16+00
50' R/W
28' B-B
24'
EOP
19+98.70